




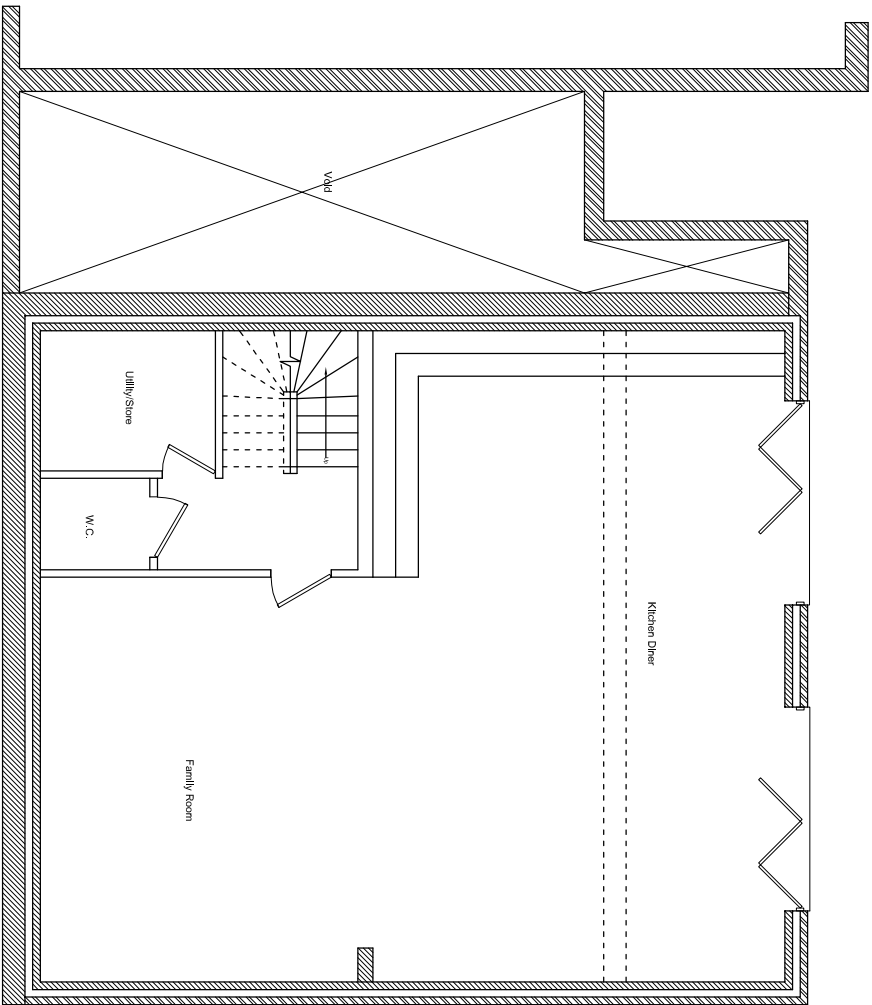


PROPOSED LOWER GROUND FLOOR PLAN

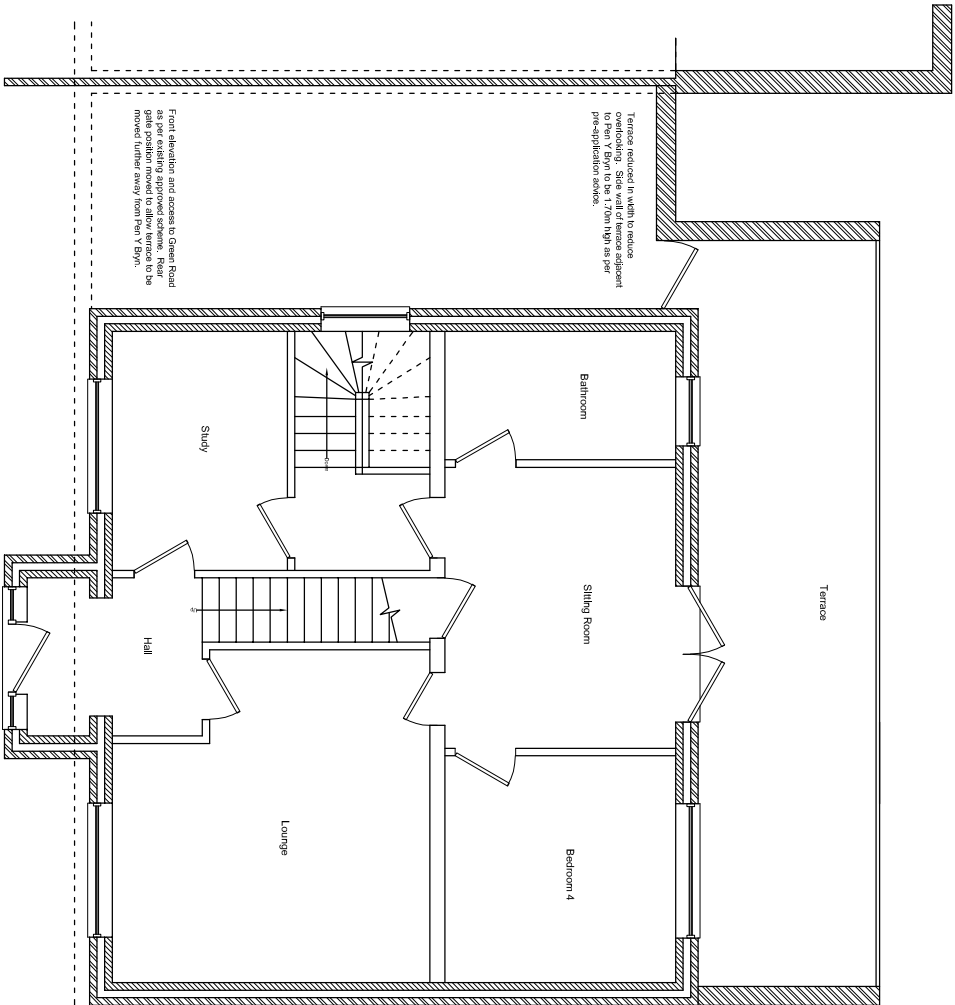

PROPOSED GROUND FLOOR PLAN

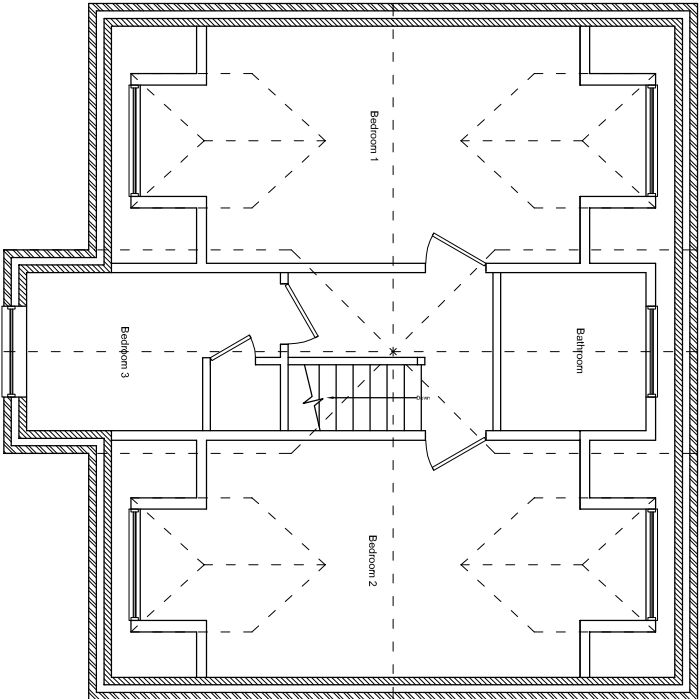


PROPOSED FIRST FLOOR PLAN (UNCHANGED)

 

Green Road, Brymbo.

Terrace reduced in width (now only 2.4m) as per precipitation notes.

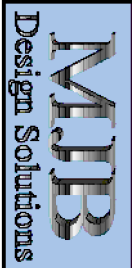

t: 01928571770
m: 07930983395
e: michaelbitzel@btinternet.com

Client: Mr F. Murphy
Green Road, Brymbo.

Proposed Amendments to New Dwelling
Proposed Plans

Scale 1:50 @ A1 | Drawing No. MB-GR-02
Revision A