



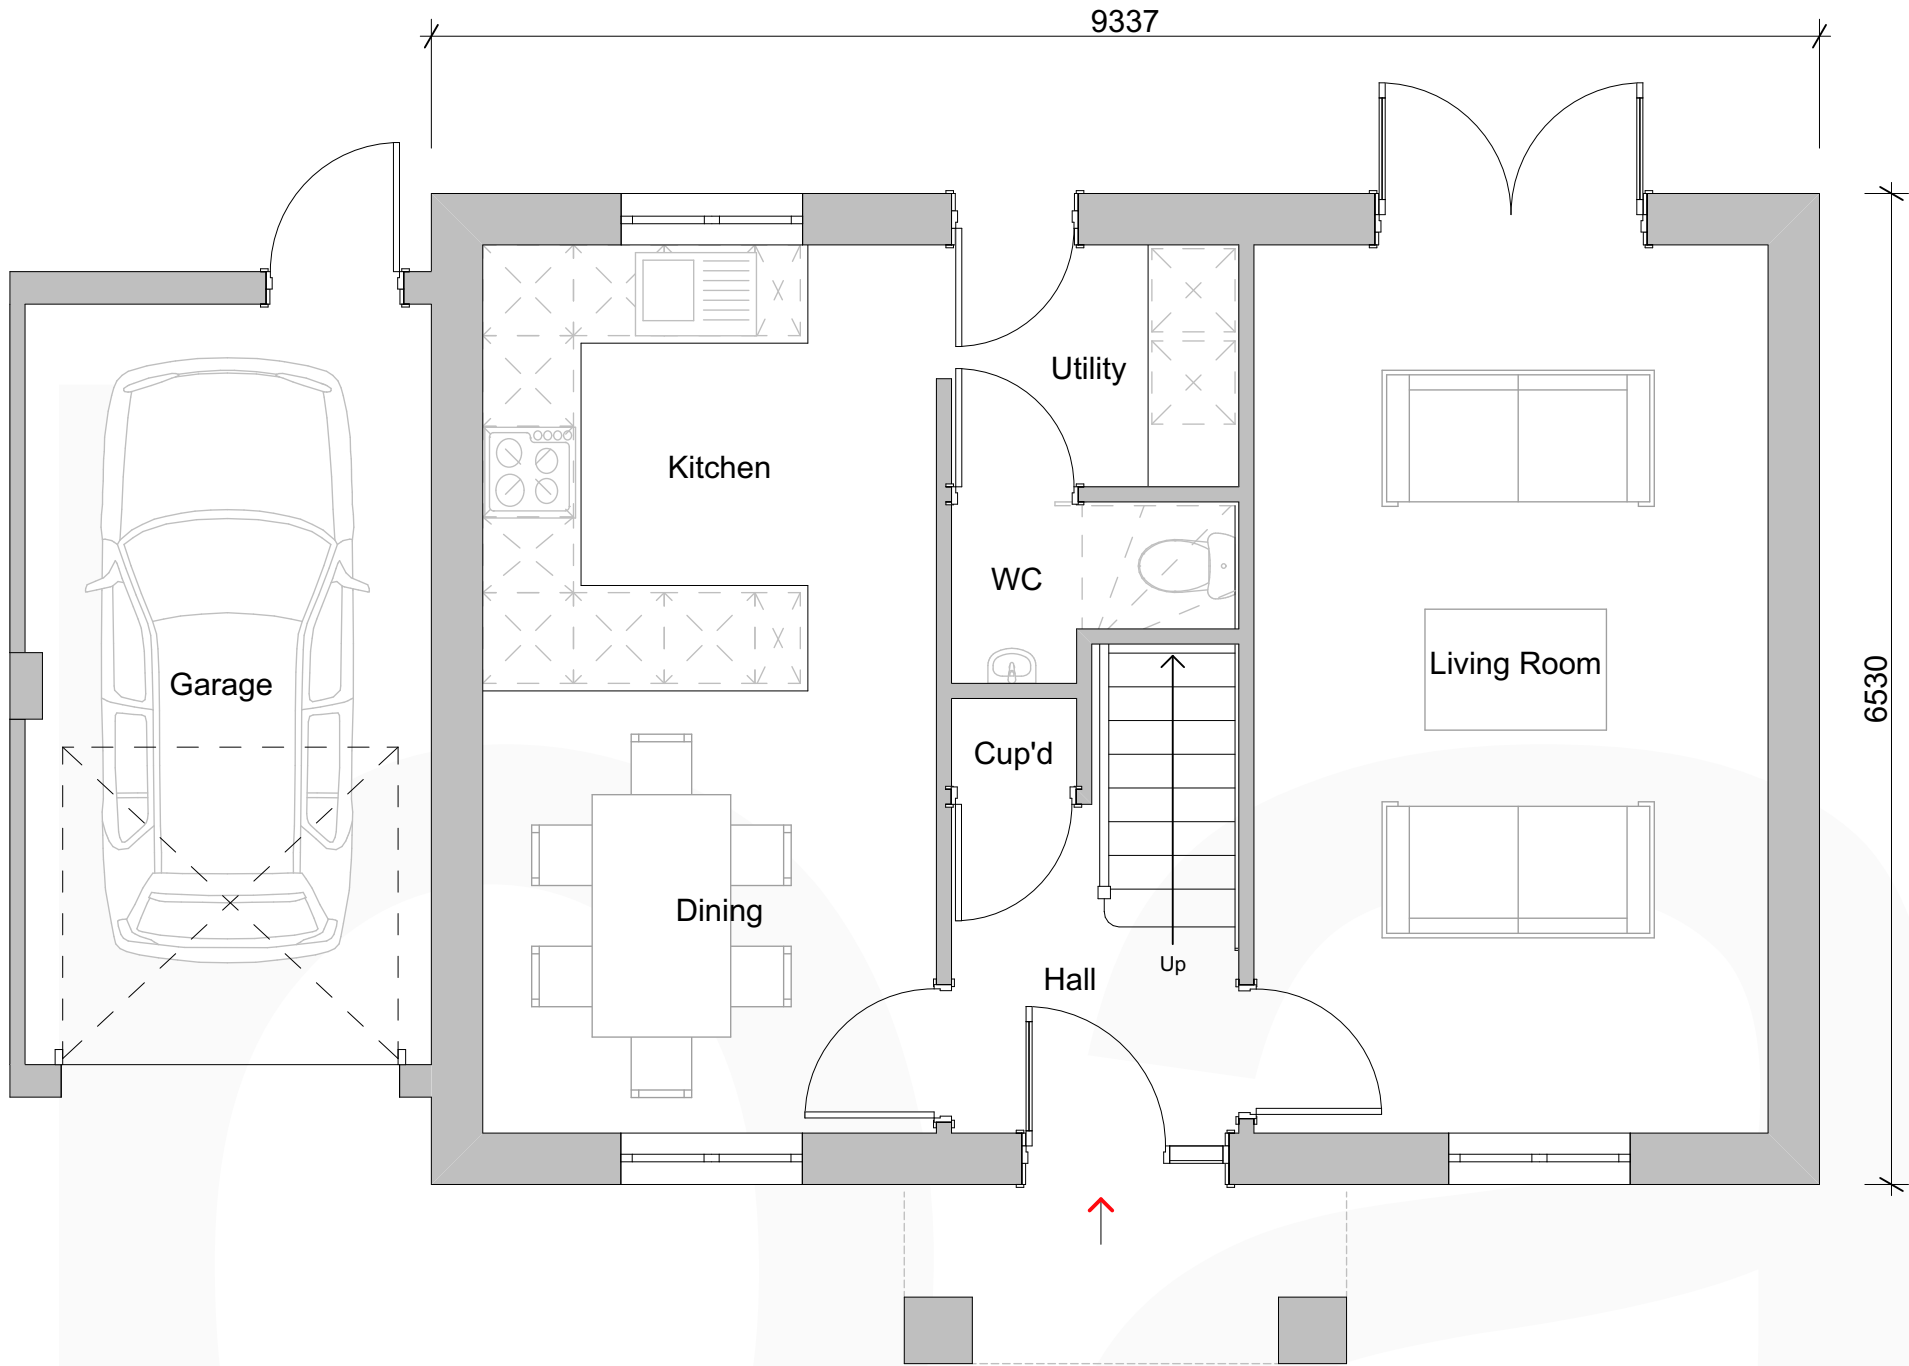


Ground Floor Plan

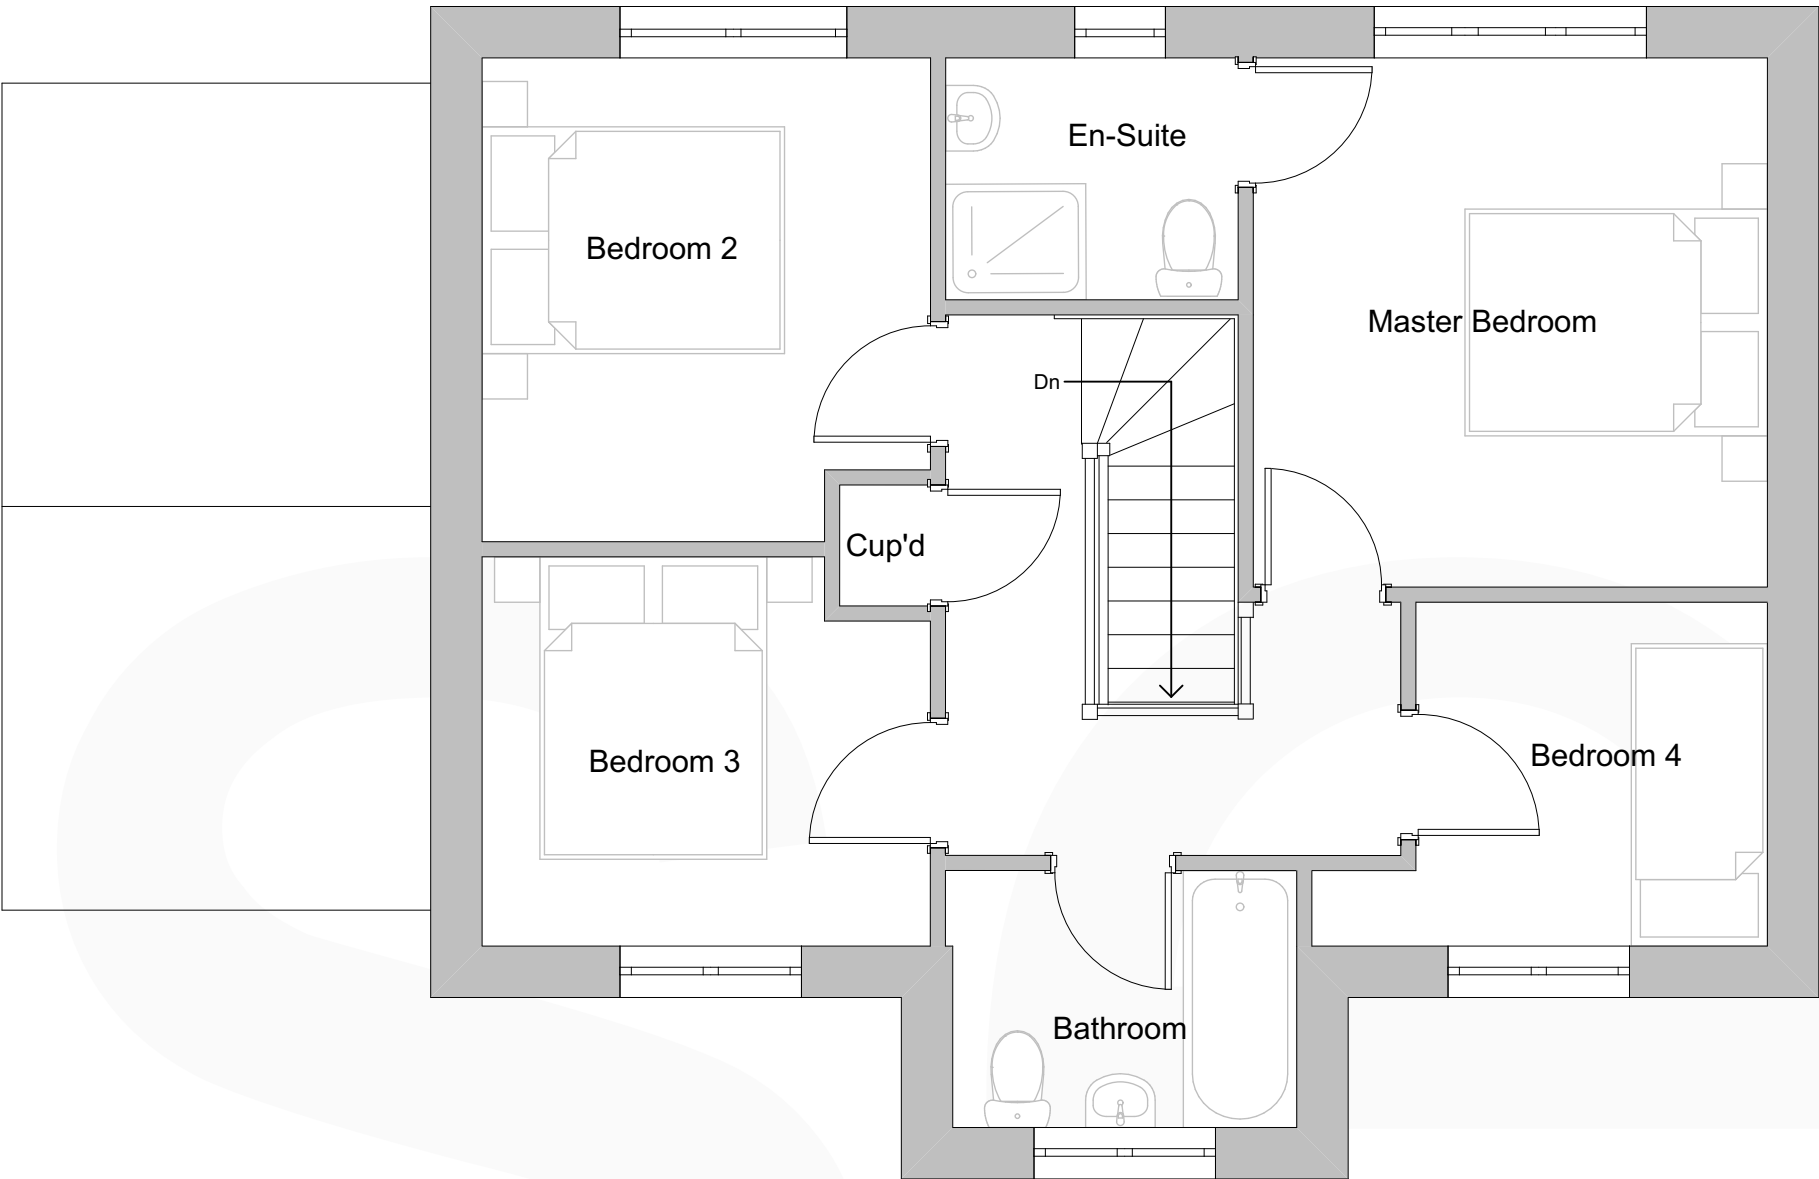

First Floor Plan

CONWY HOUSE TYPE
4 bedroom detached dwelling
GIA = 102sqm / 1095sqft

Plot 21 attached single garage
Plot 41 (handed) attached single garage

 

Rev No.	Date.	Rev.	By.	Chk.			
PLANNING							
Scale.	1:50@A2	Date.	Jan 2018	Drawn by.	JS	Chk.	AO
Project Title. Vicarage Lane, Gresford							
Client. Gower Homes Ltd.							
Drawing Title. Conwy Floor Plans							
Project No. BA1858		Drawing No. PL-014		Revision. -			
base Architecture and Design is a registered Limited Company							