



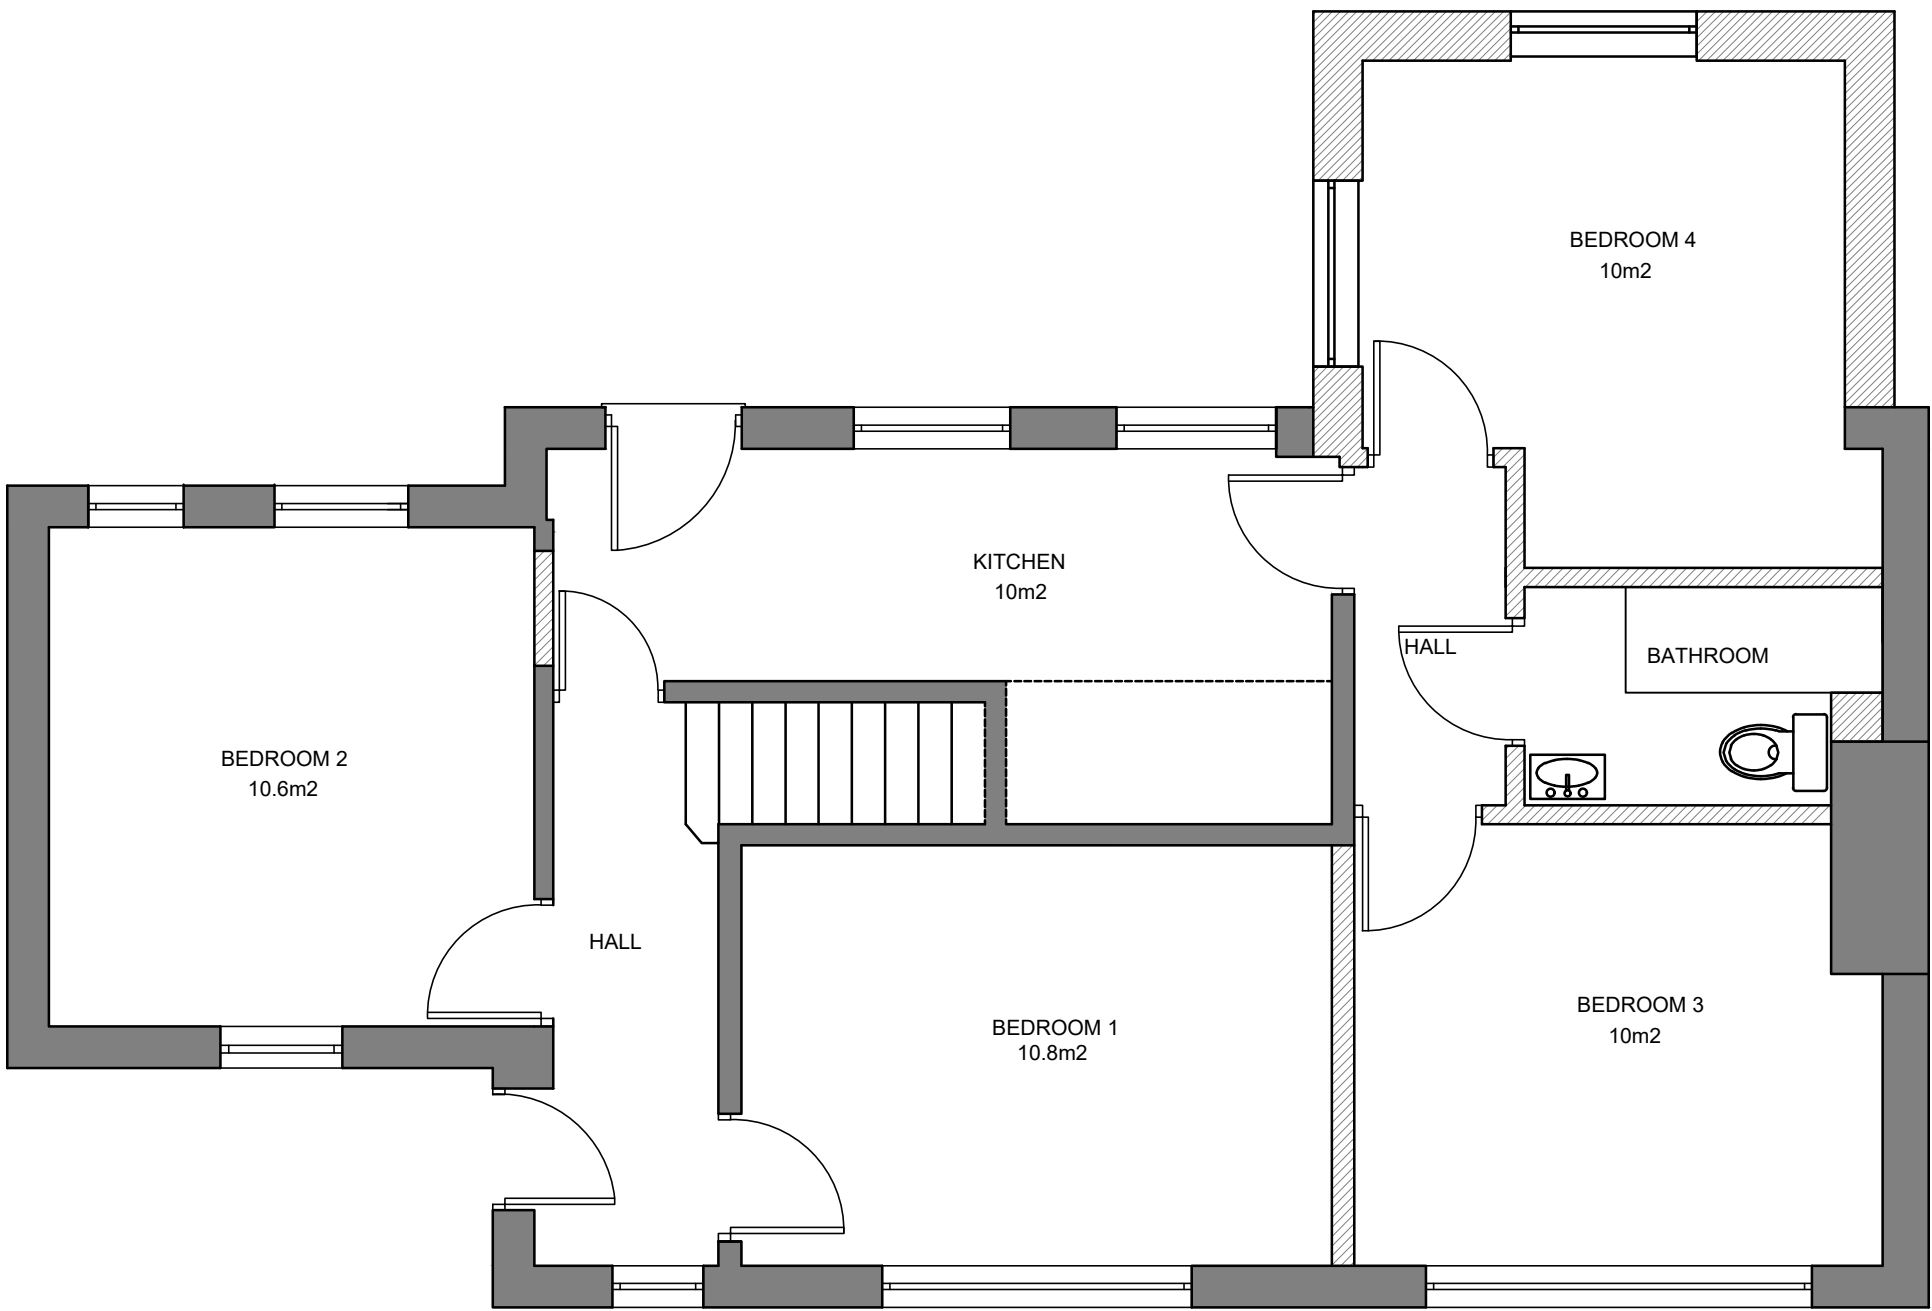

GROUND FLOOR AS PROPOSED

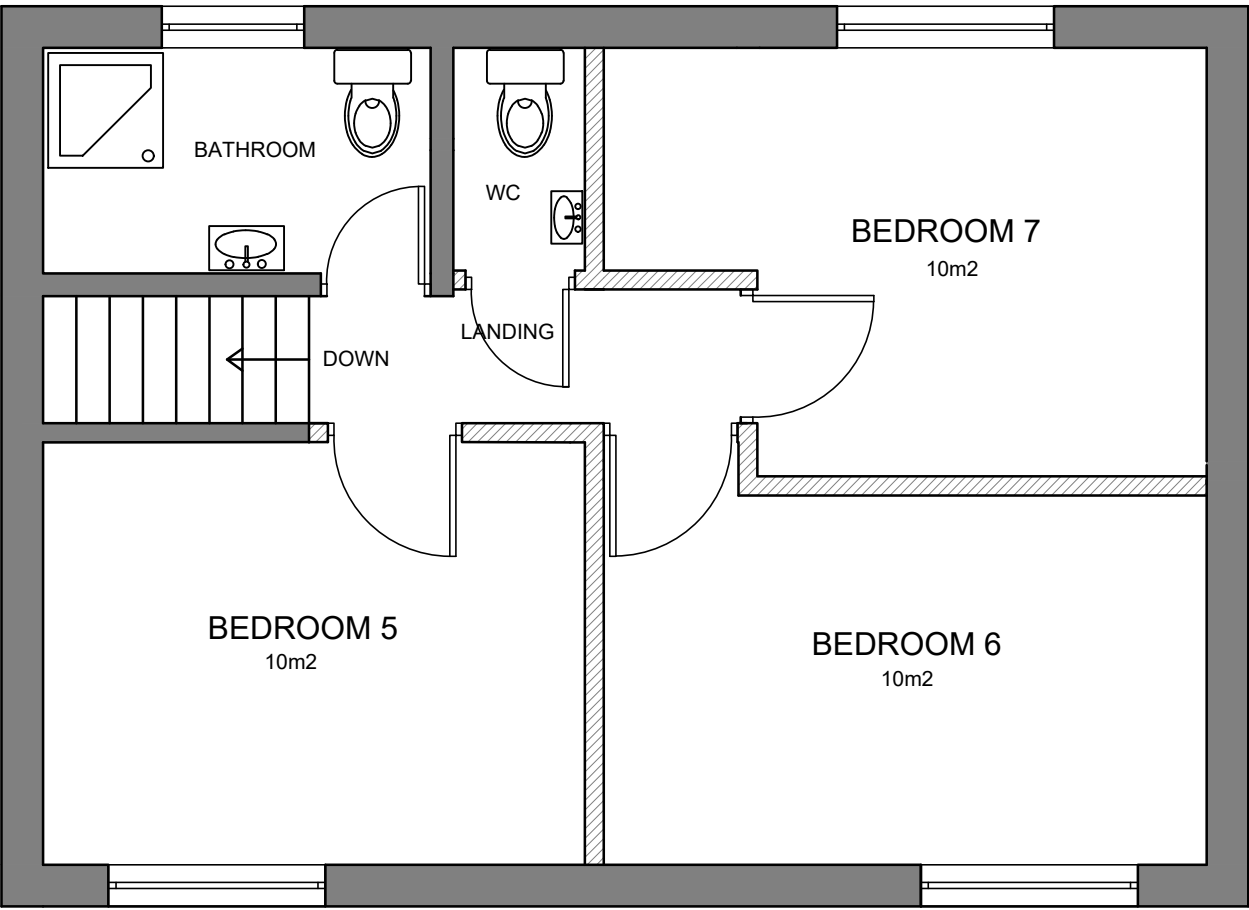

FIRST FLOOR AS PROPOSED

Project; 4 Bridgeway West, Pentre Maelor, Wrexham	
Title; Floor Plans as Proposed	Scale (A2); 1:50
Dwg No; BW/PD/02	Date; July 2019
Revision; Rev A: Amend windows to elevations as per existing openings -25-07-19	