



01 Elevation A  
Scale - 1:200




02 Elevation B  
Scale - 1:200

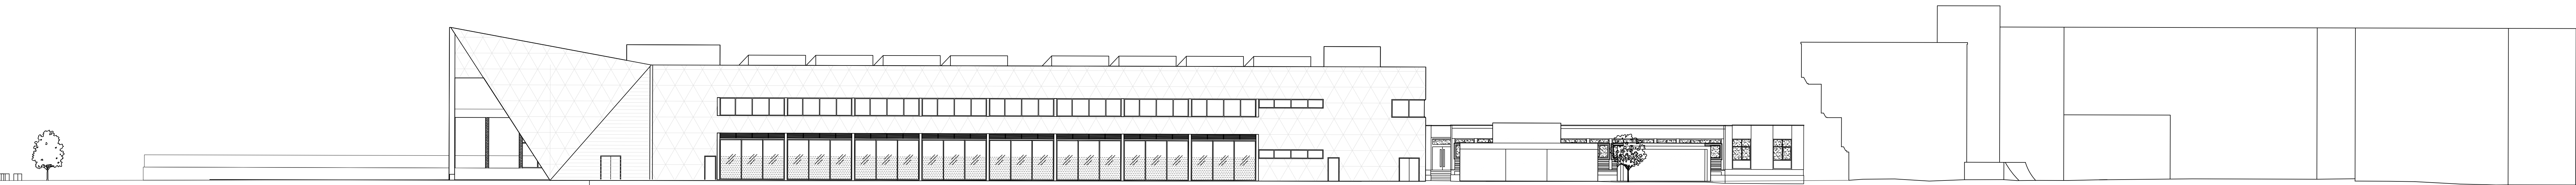

03 Elevation C  
Scale - 1:200

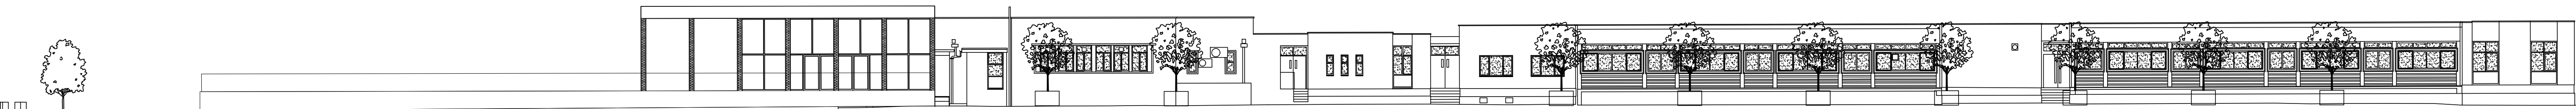

04 Elevation D  
Scale - 1:200

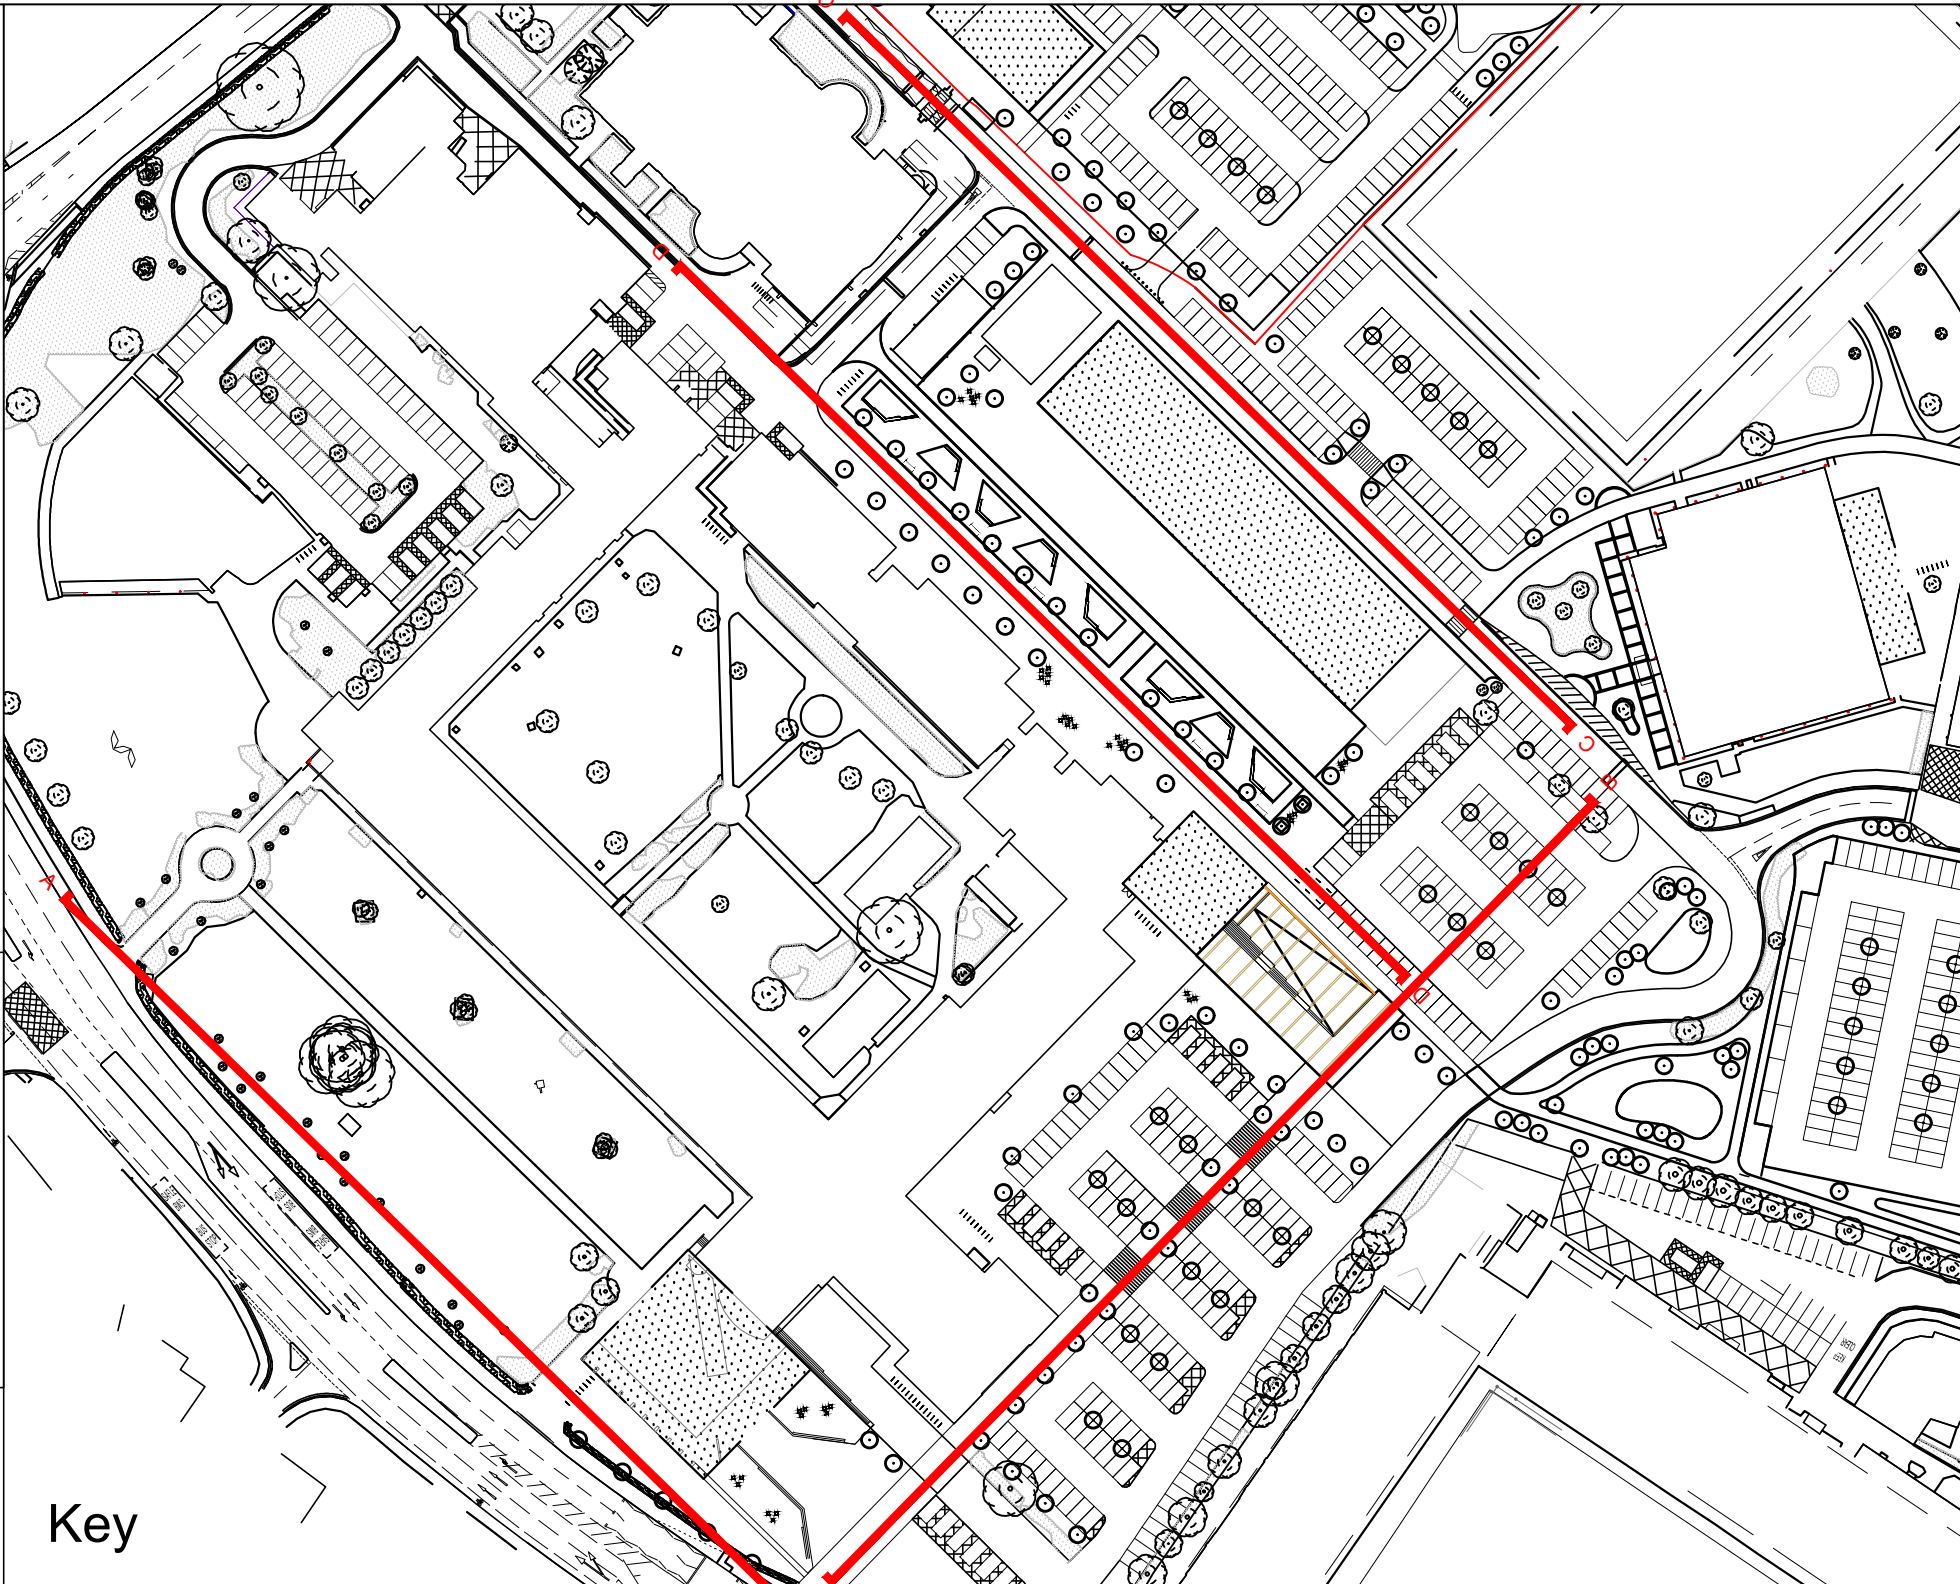

GENERAL NOTES:  
DAY Architectural Ltd accepts no responsibility for any costs, losses or claims whatsoever arising from these drawings, specifications and related documents unless there is full compliance with the Client or any unauthorised user of the following:  
1. All boundaries, dimensions and levels are to be checked on site before construction and any discrepancies reported to the Architect / Designer.  
2. Partial Review: Any discrepancies with site or other information is to be advised to the Architect / Designer and direction and / or approval is to be sought before the implementation of the detail.  
3. Block and site plans are reproduced under license from the Ordnance Survey.  
4. Do not scale this drawing.  
5. For the purpose of coordination, all relevant parties must check this information prior to implementation and report any discrepancies to the Architect / Designer.

|                   |                |            |                            |   |           |             |    |   |
|-------------------|----------------|------------|----------------------------|---|-----------|-------------|----|---|
|                   |                | CLIENT     | Wrexham Glyndwr University | DRAWING   |           |             |    |                           |
|                   |                |            |                            | Plas coch<br>Proposed Street Elevations   |           |             |    |   |
|                   |                |            |                            | SCALE   | 1:200     | PAPER SIZE  | A0 |   |
|                   |                |            |                            | DATE   | 05.06.18  | DRAWN BY    | DR |   |
|                   |                |            |                            | DWG No.   | AL-00-001 | REVISION    | P1 |   |
|                   |                |            |                            | PROJECT   |           | PROJECT No. |    |   |
|                   |                |            |                            | Plas Coch Campus 2025   |           | 531-17-3    |    |   |
| P1                | Planning Issue | 15/06/2018 | DATE                       | DRAWING STATUS   |           |             |    | LONDON<br>DAY ARCHITECTURAL LTD<br>41 BURLINGTON STREET<br>LONDON<br>W1J 8LE<br>NEWCASTLE UPON TYNE<br>SUBSIST |
|                   |                |            |                            | PLANNING   |           |             |    |   |
|                   |                |            |                            | Information contained in this drawing is the sole copyright of<br>DAY ARCHITECTURAL LTD. and shall be the confidential asset of that organisation. |           |             |    |   |
| STATUS / REVISION |                | DATE       |                            | 5151 259 8703, info@day-architectural.com, www.day-architectural.com                                                                               |           |             |    |   |