



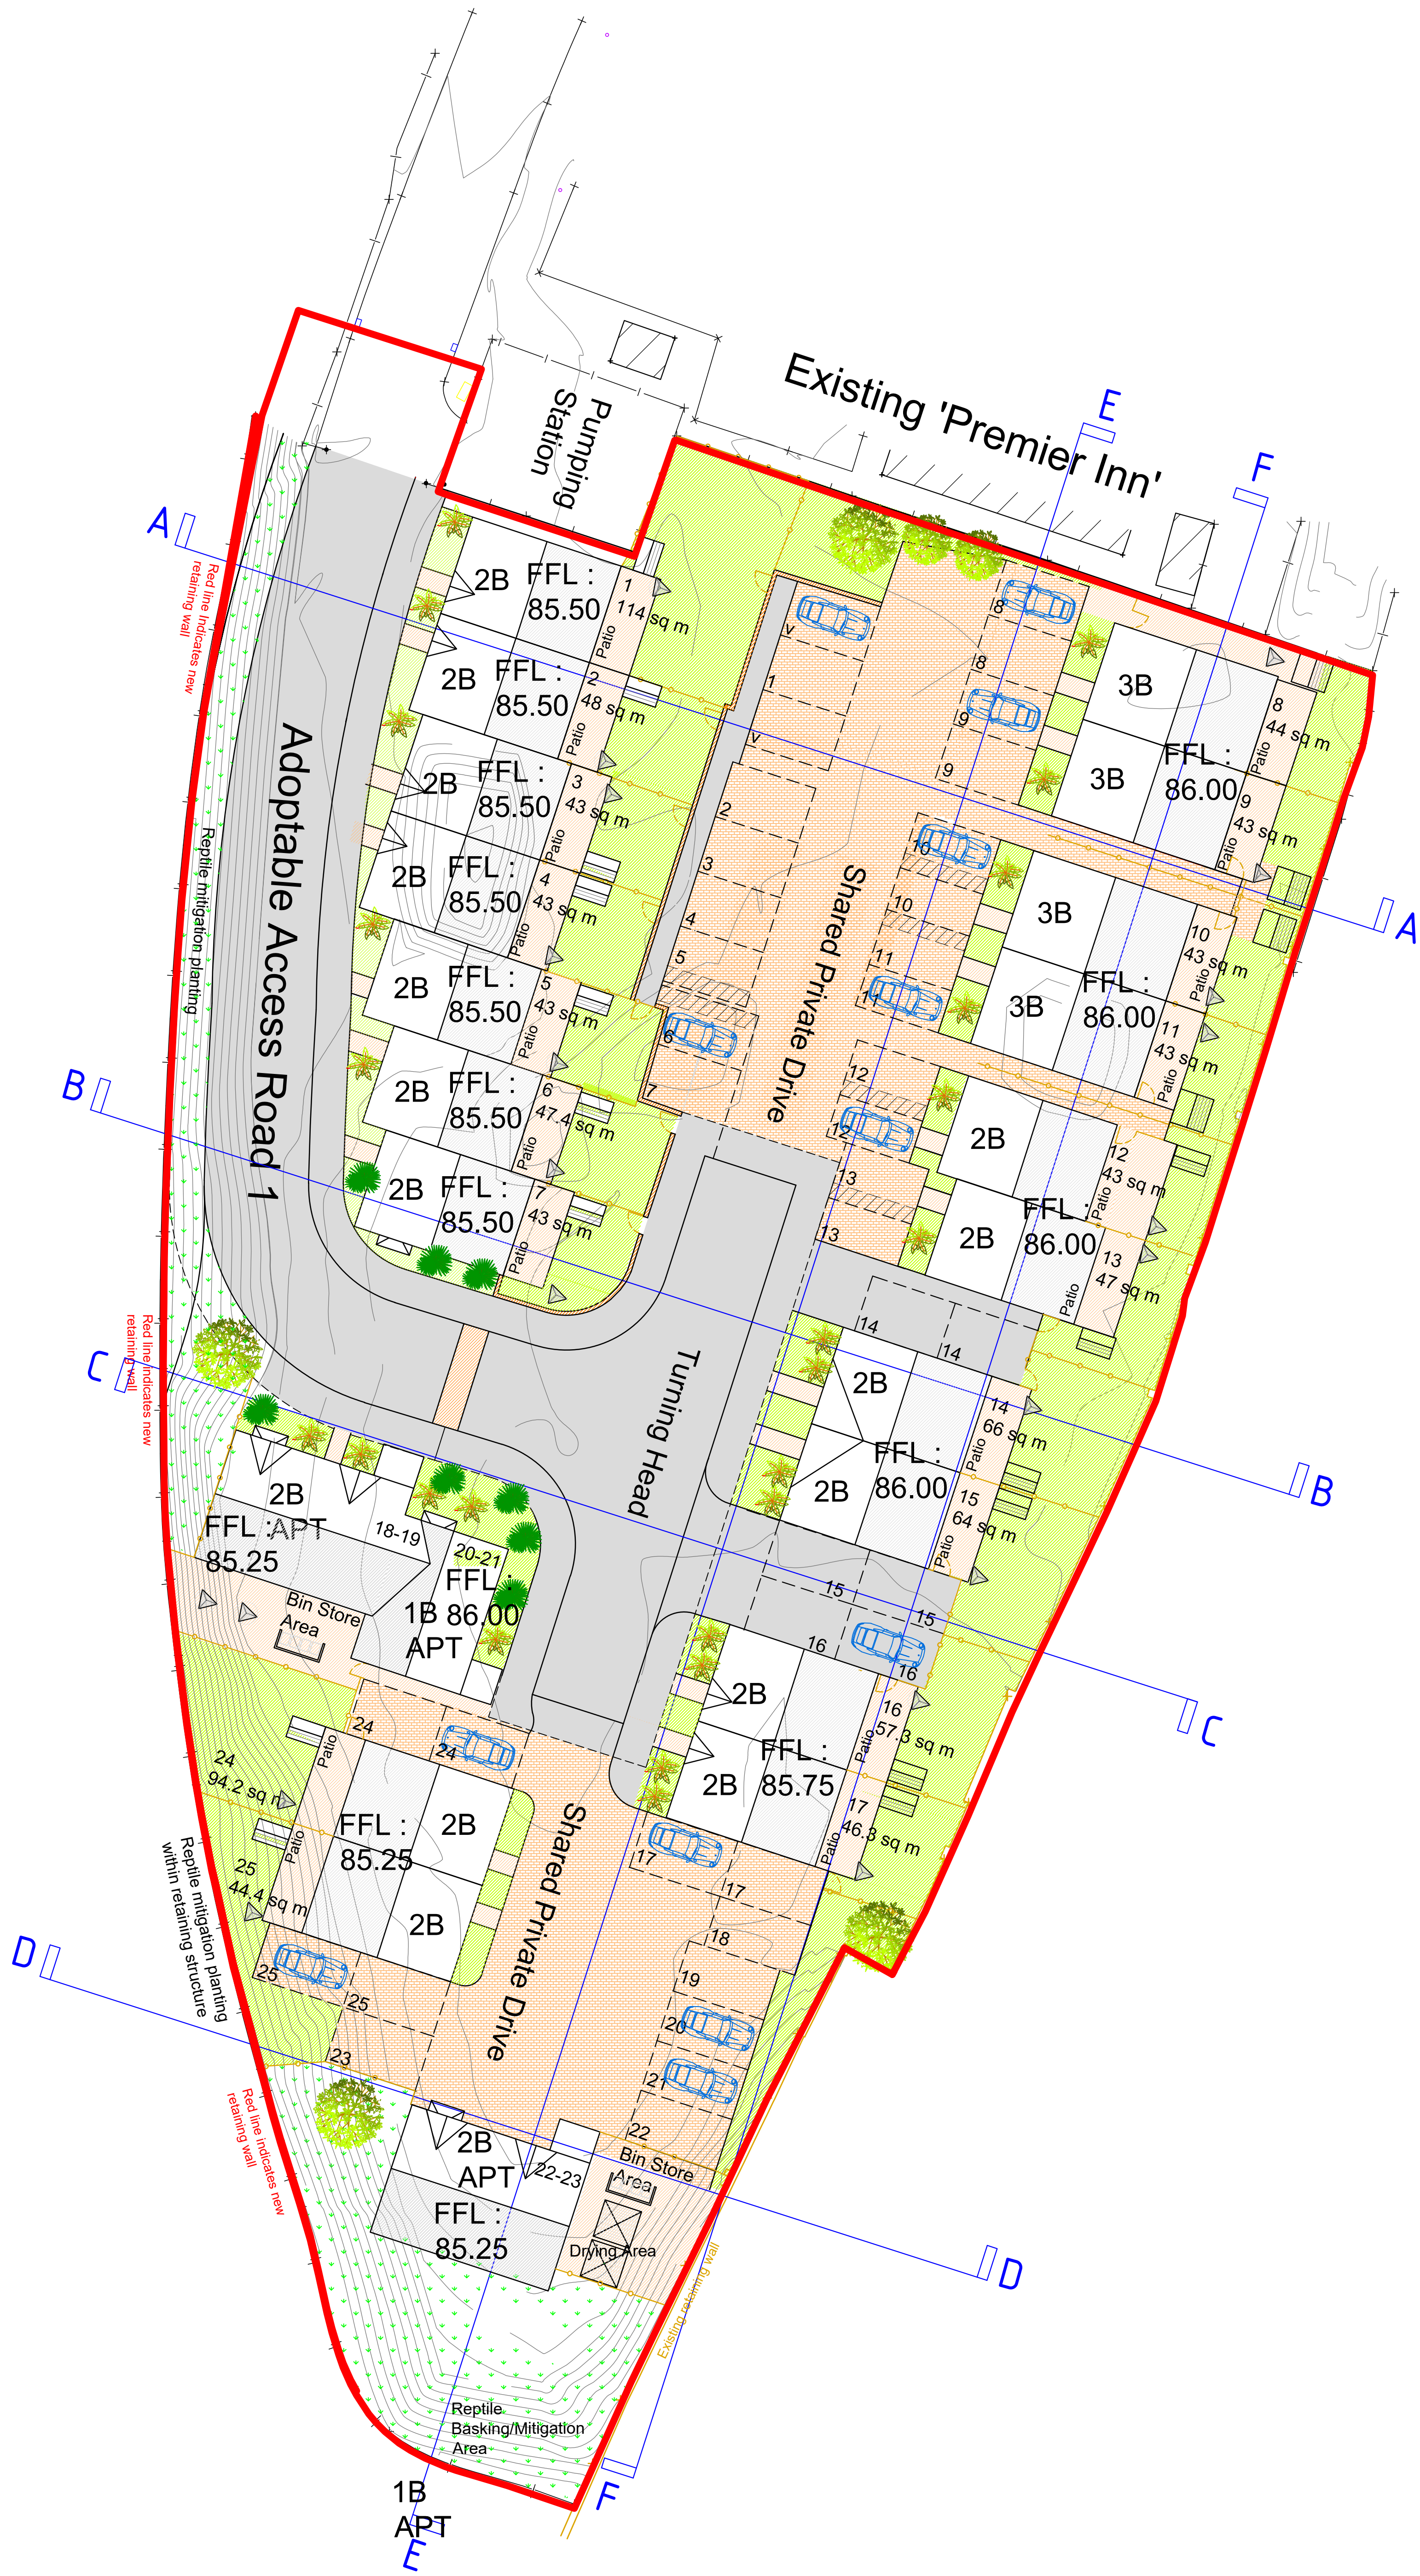

BLOCK PLAN
SCALE - 1:200

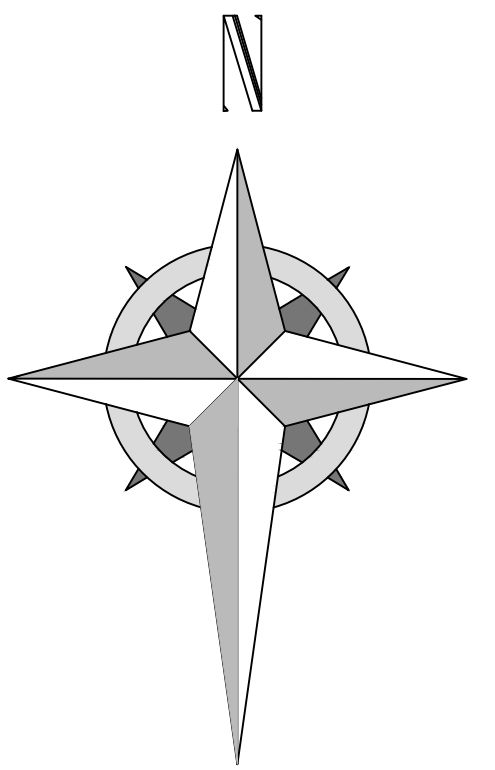

Ferndale Villa, 25 Manley Road,
Wrexham, LL13 8HD
Tel: (01978) 353445
www.hdsarchitectural.co.uk

Project; Residential Development to Land adjoining 'Premier Inn', Jacques Way, Wrexham.	
Title; Site Plan As Proposed	Scale (A1); 1:200
Dwg No; JWA/PD/00	Date; February 2018
Revision; Rev A: Amend risk as requested by client - 28-03-17 Rev B: Add cotchmentment etc - 04-04-18 Rev C: Amend layout to apartments - 01-10-18 Rev D: Amend layout to apartments - 05-10-18 Rev E: Add bin store and drying line - 06-10-18 Rev F: Remove security fence - 18-10-18 Rev G: Amend layout to suit latest scheme - 09-02-19 Rev H: Add further info as requested by Wrexham - 13-02-19 Rev I: Amend layout to suit latest scheme - 09-04-19	