
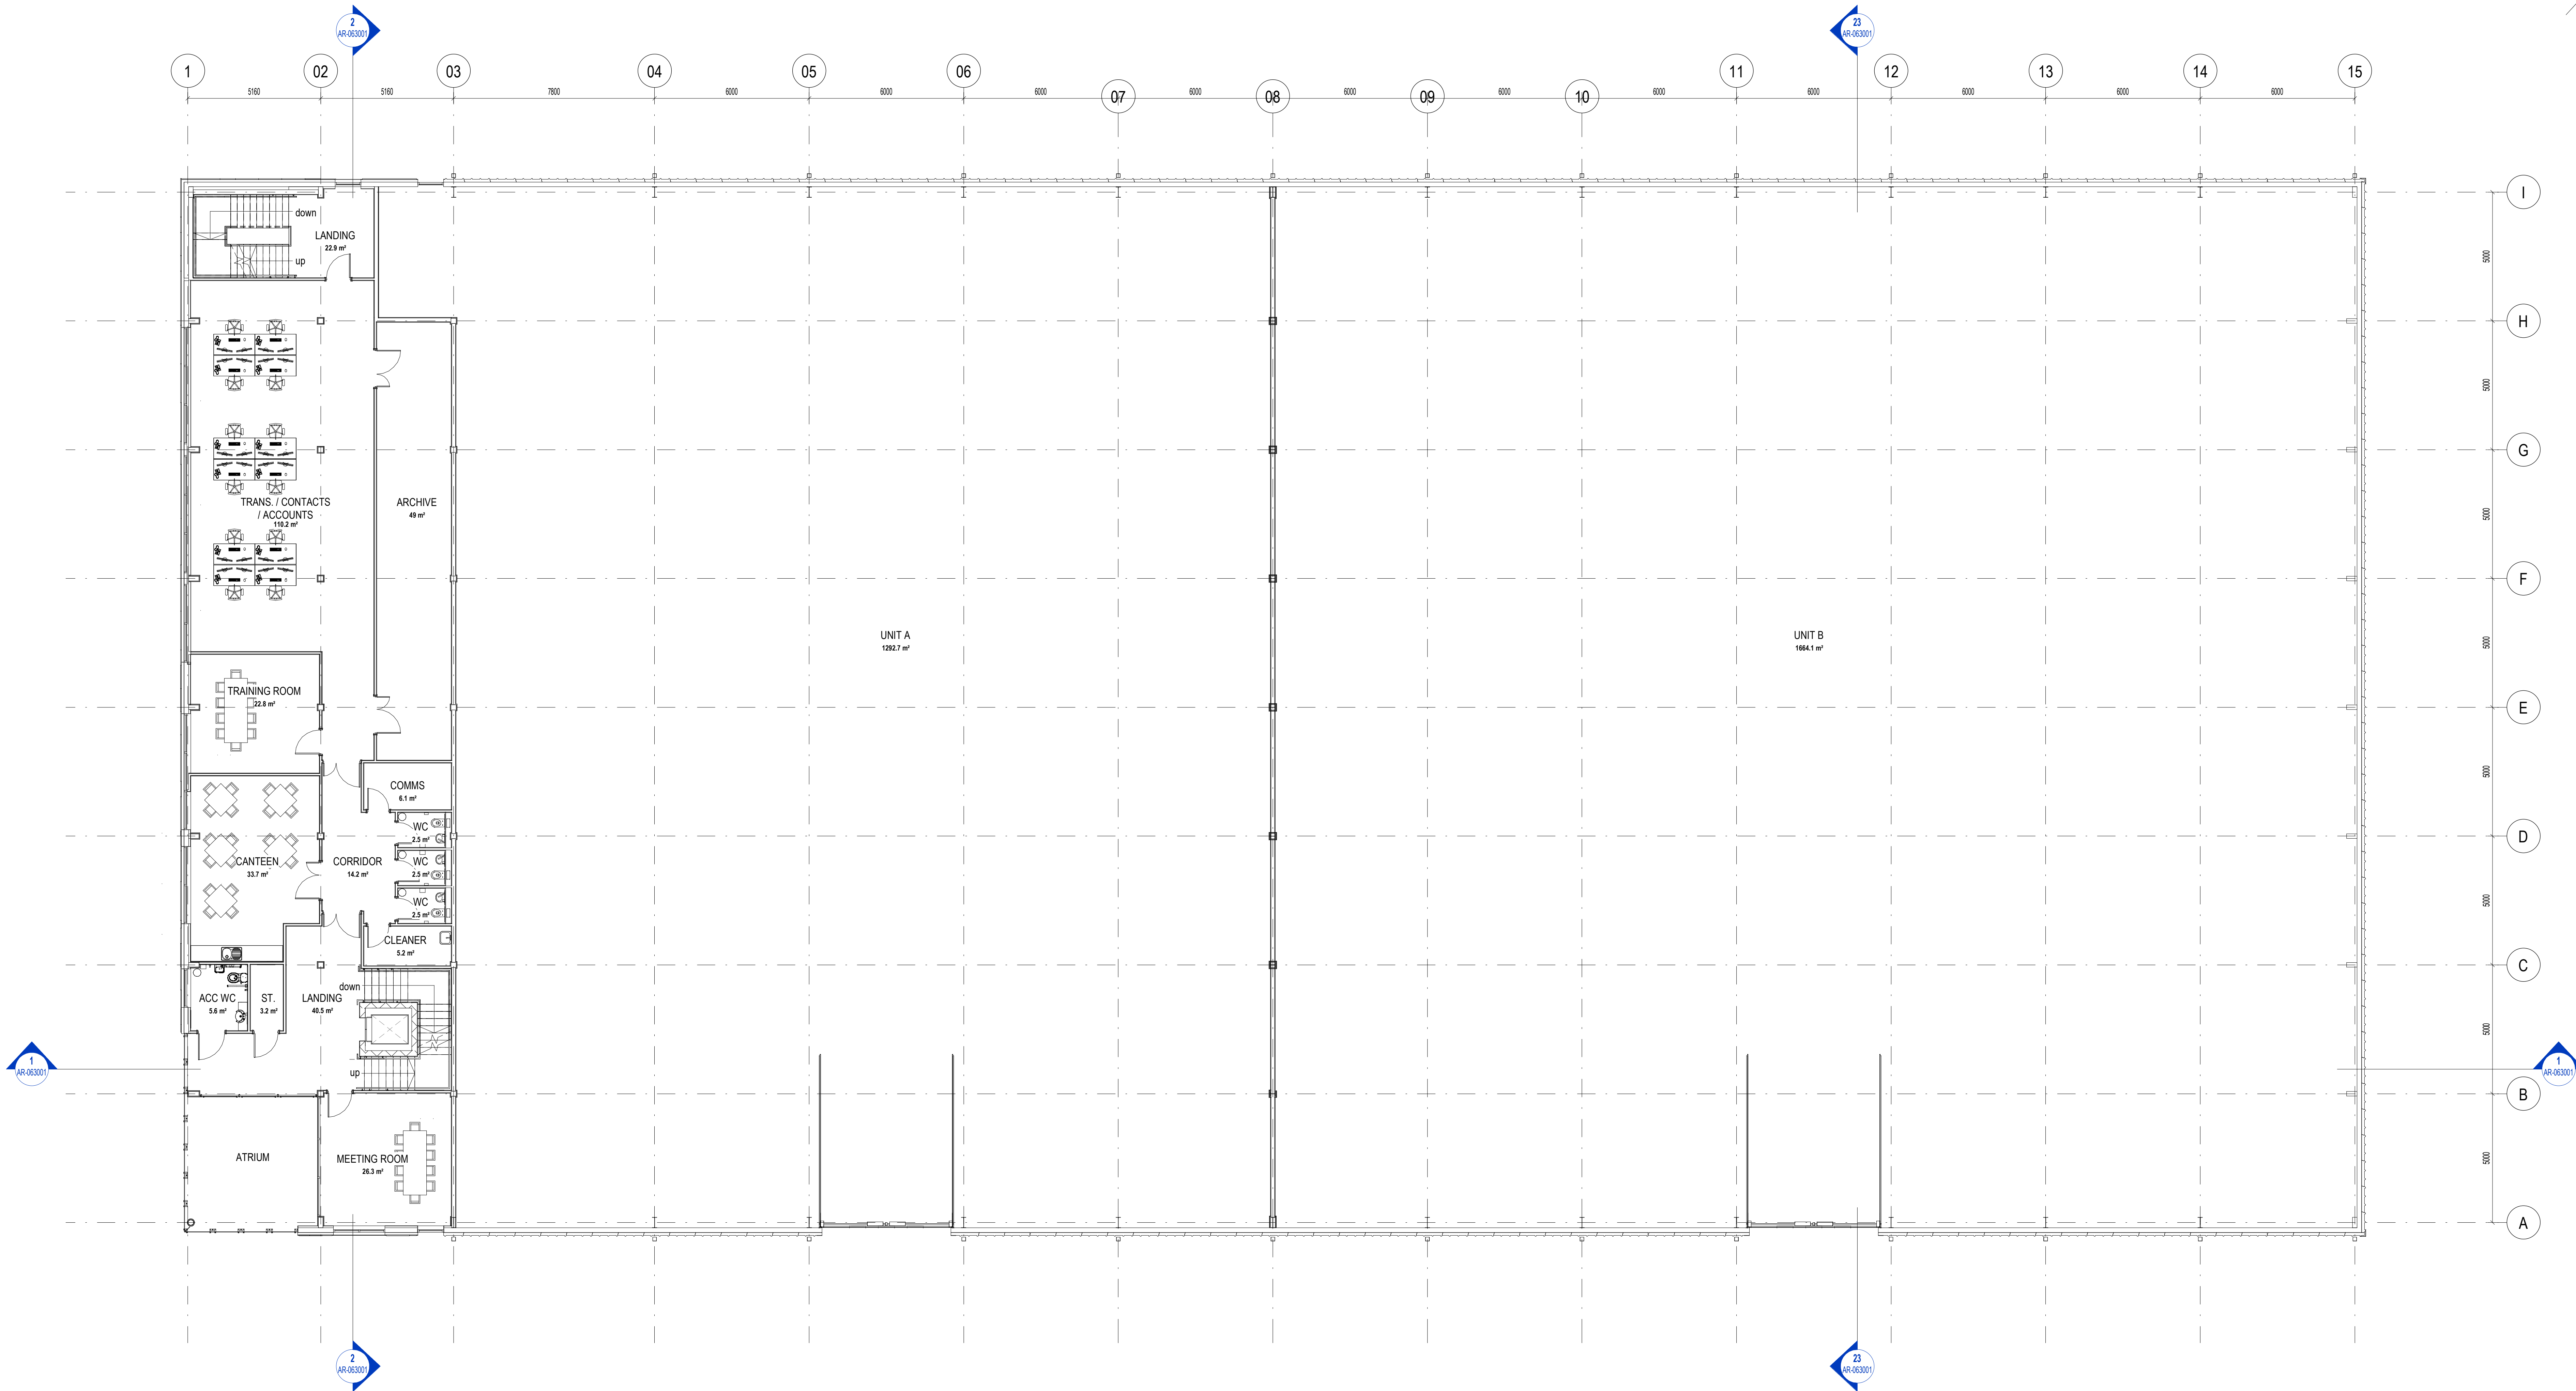


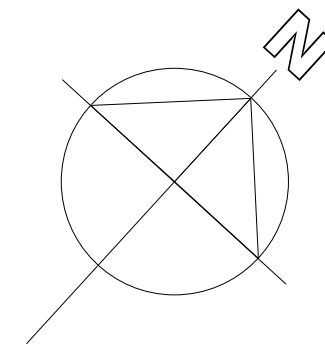

P6	Cladding added and color amendments	CR KCH	30/05/2019
P5	Building control issue	CR KCH	17/05/2019
P4	General amendments	CR KCH	16/05/2019
P3	Layout amendments	CR KCH	26/03/2019
P2	Layout amendments	CR KCH	13/03/2019
P1	Initial issue	CR KCH	07/03/2019
REV	DESCRIPTION	DRAWN BY CHECKED BY APPROVED BY	DATE
RBA	PLAN OF WORK 2019 WORKSTAGE	LEVEL OF MODEL DEFINITION (LMD)	

PURPOSE OF ISSUE: SUITABLE FOR... BS1192 STATUS APPROVAL

CUSTOMER

PROJECT TITLE

ESL HQ Wrexham Industrial Estate

DRAWING TITLE

FIRST FLOOR PLAN

PROJECT No. 1879

SCALE @ A0 1:100

ESL-LAW-X-U01-DFF-AR-061002 P6

DO NOT SCALE

Copyright © LAWRY LIMITED

Registered Office: Overton Road, Wrexham, Cheshire, CH1 2JH. Tel: 01978 357 887. Fax: 01978 357 887. Email: info@lawry.co.uk

File Name: C:_Revit\ESL_HQ WREXHAM INDUSTRIAL ESTATE_Lawry_Central_Model-ar_constantmagazine.rvt