
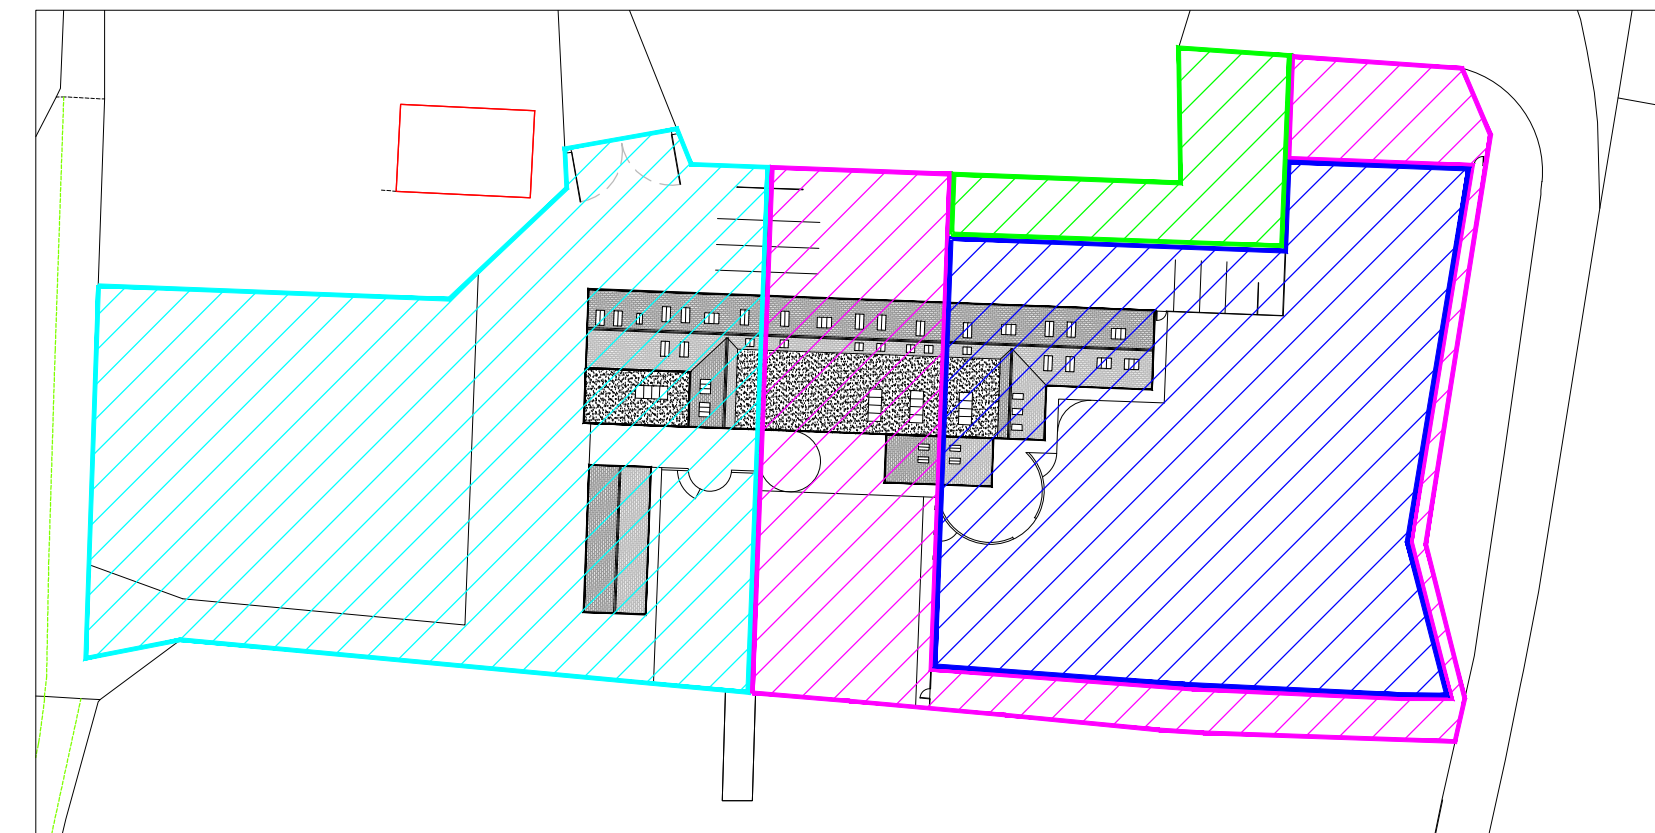
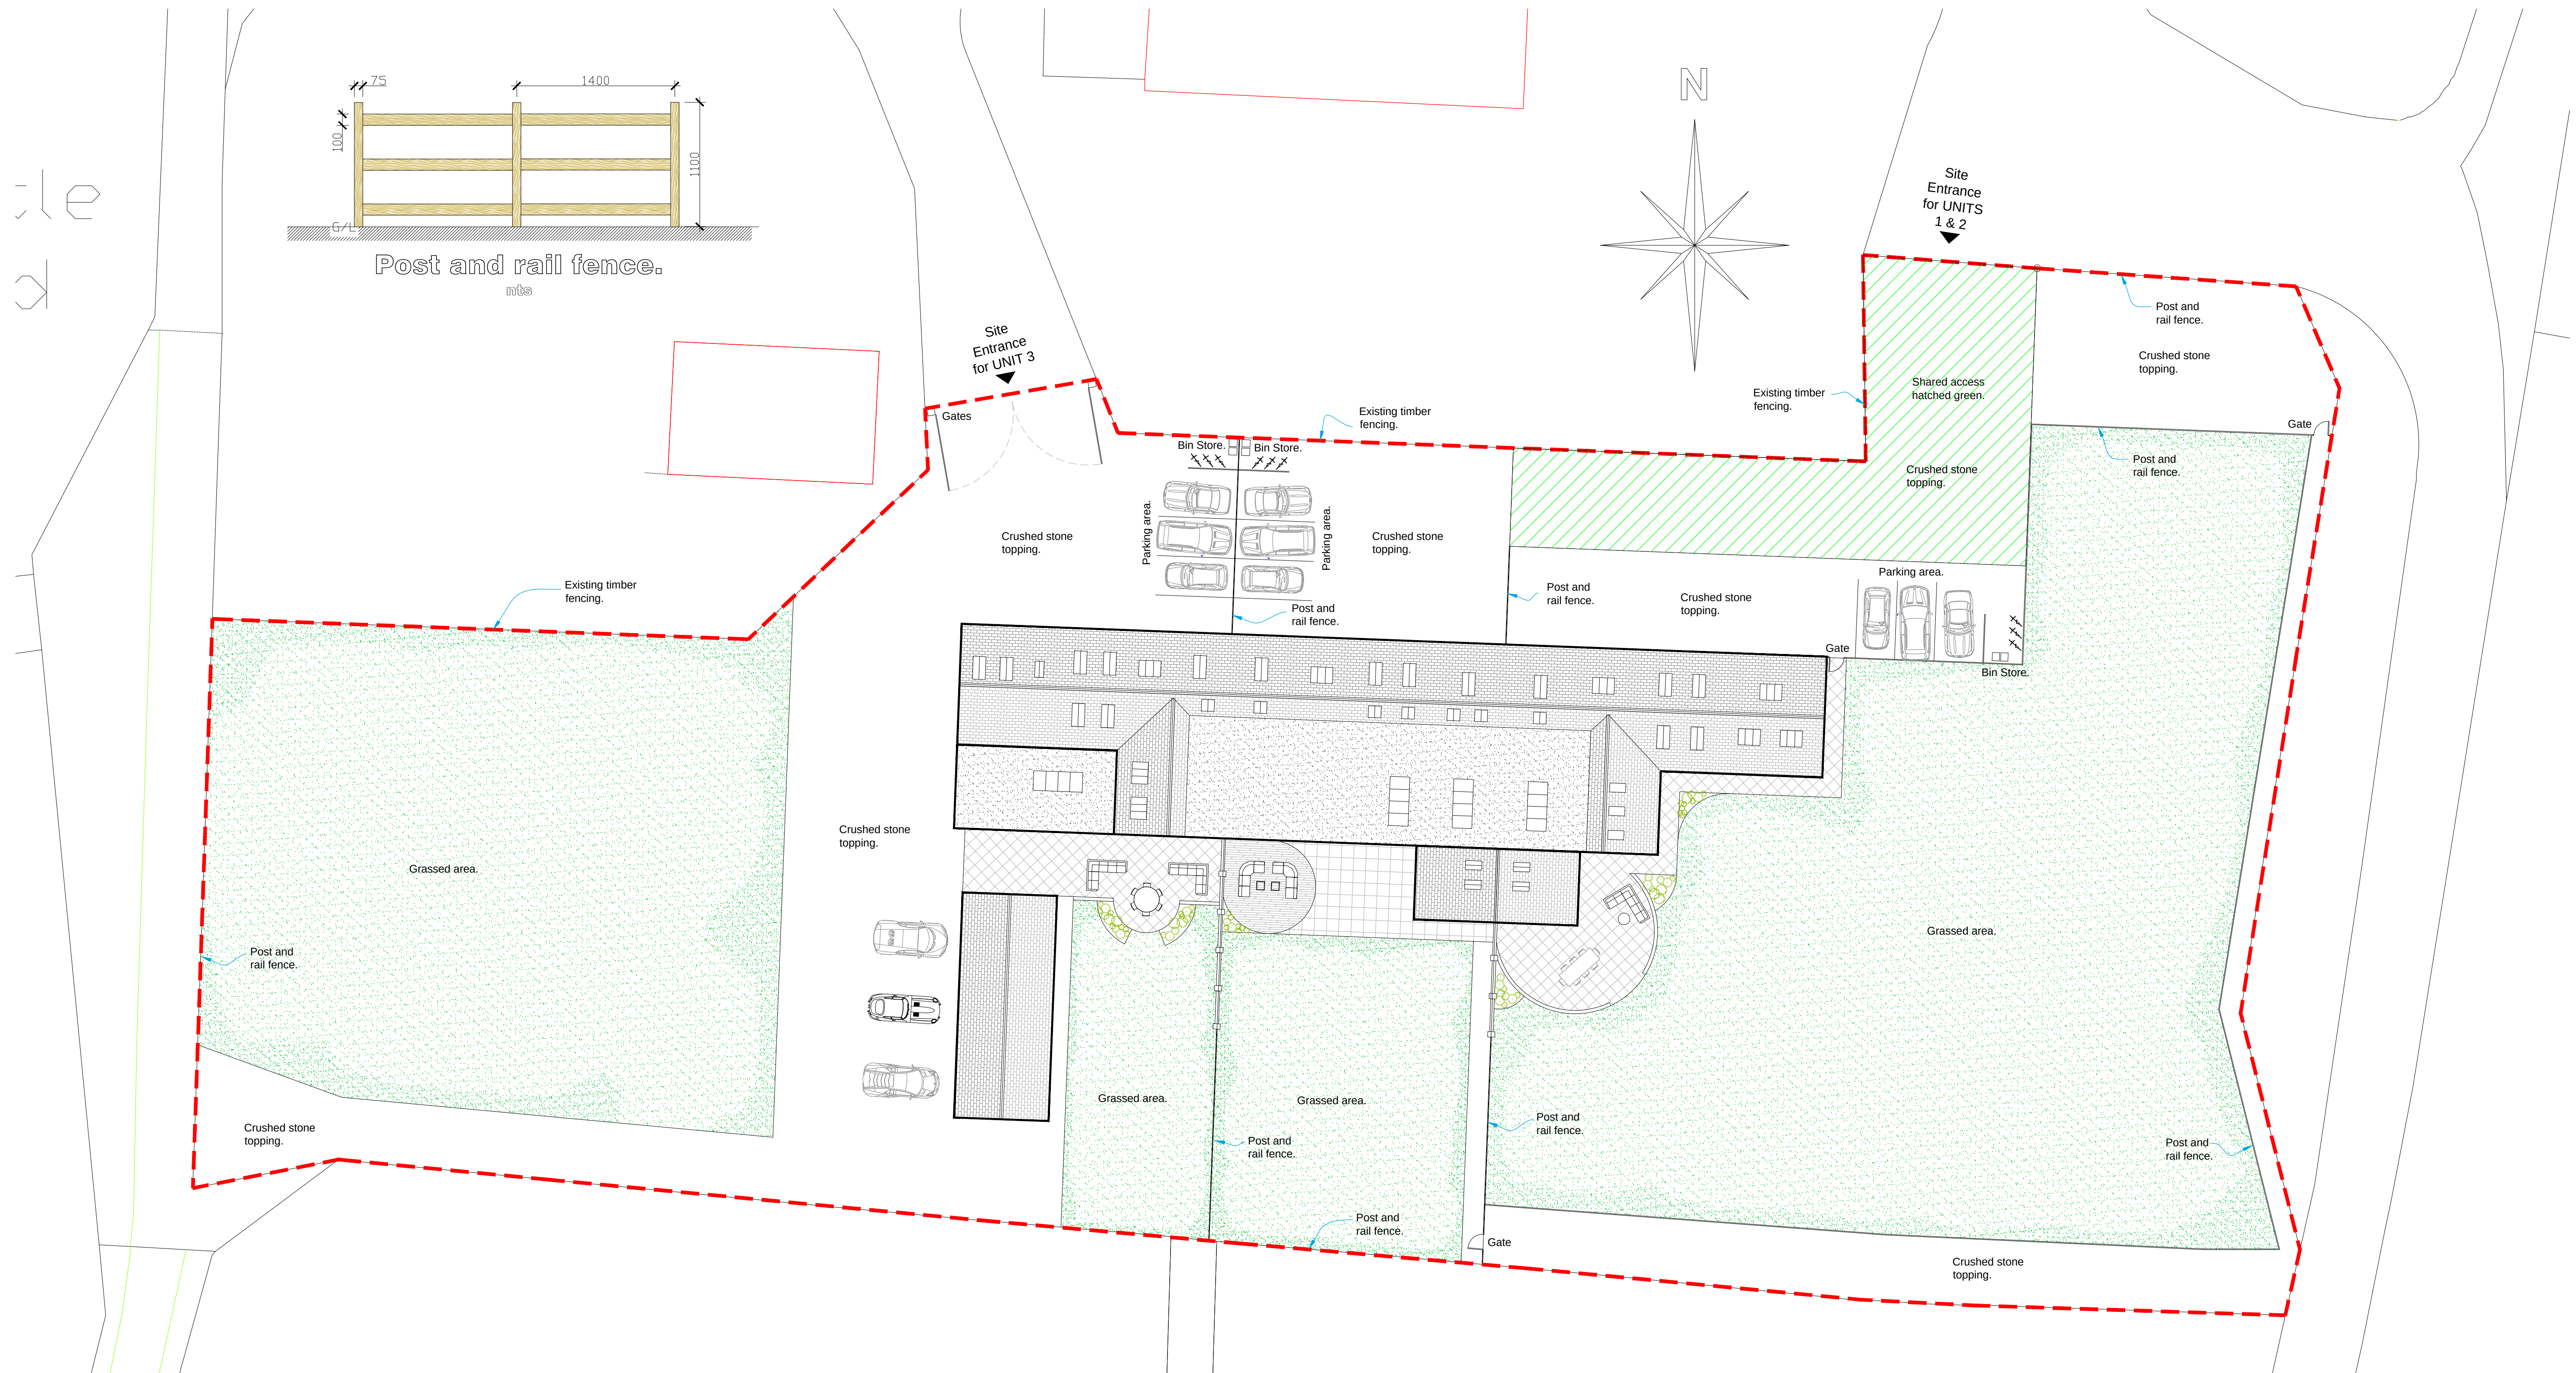
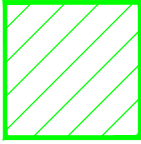


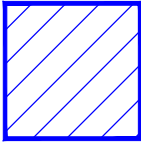

-  Shared Access
-  UNIT 1 BOUNDARIES
-  UNIT 2 BOUNDARIES
-  UNIT 3 BOUNDARIES

Proposed Site Plan

Scale 1:200

 CELLUS-ARCHITECTURAL-DESIGN 25 Sunningdale Close Wrexham North Wales LL13 9QU T 01978 264376 M 07791 480768 E ajones540@btinternet.com		Client: Mr. C. Sheffield.
		Drawing Title: Proposed Site Plan.
		Job Title: Proposed Barn Conversion to Plas Power Home Farm Building, Ruthin Rd.
	Date: June 2019	Scale: 1:200 at A1