



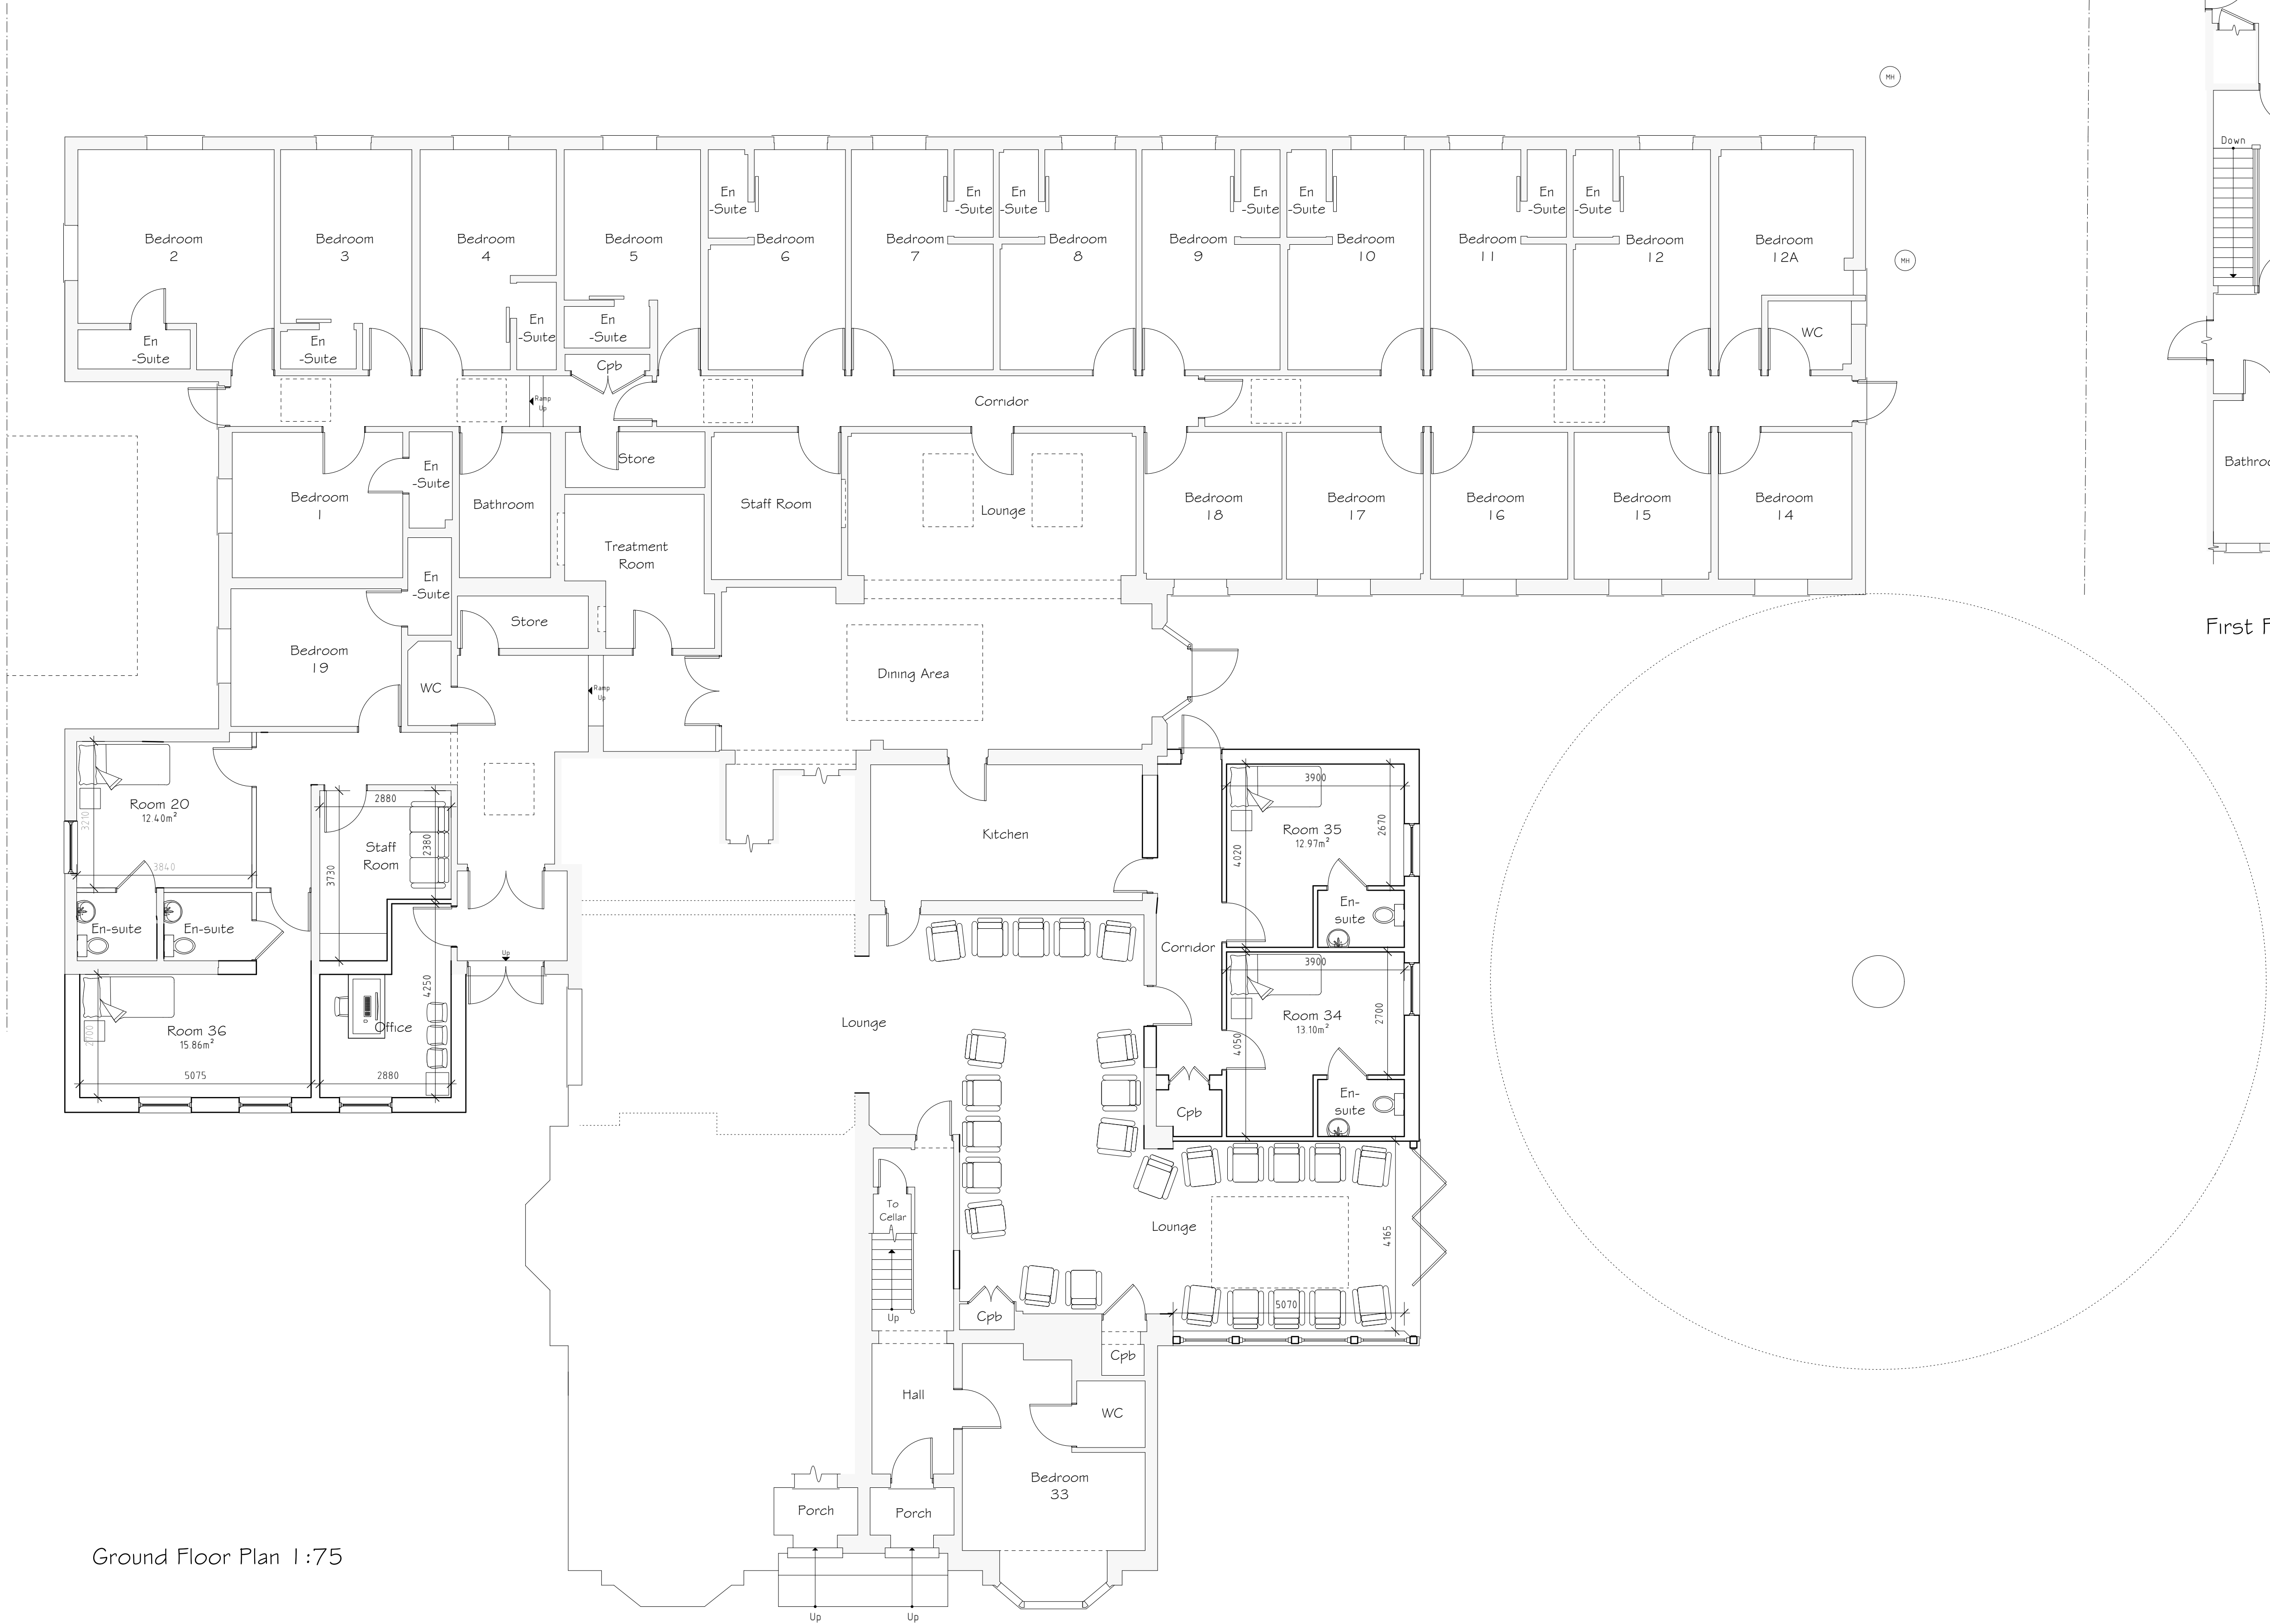

Ground Floor Plan 1:75

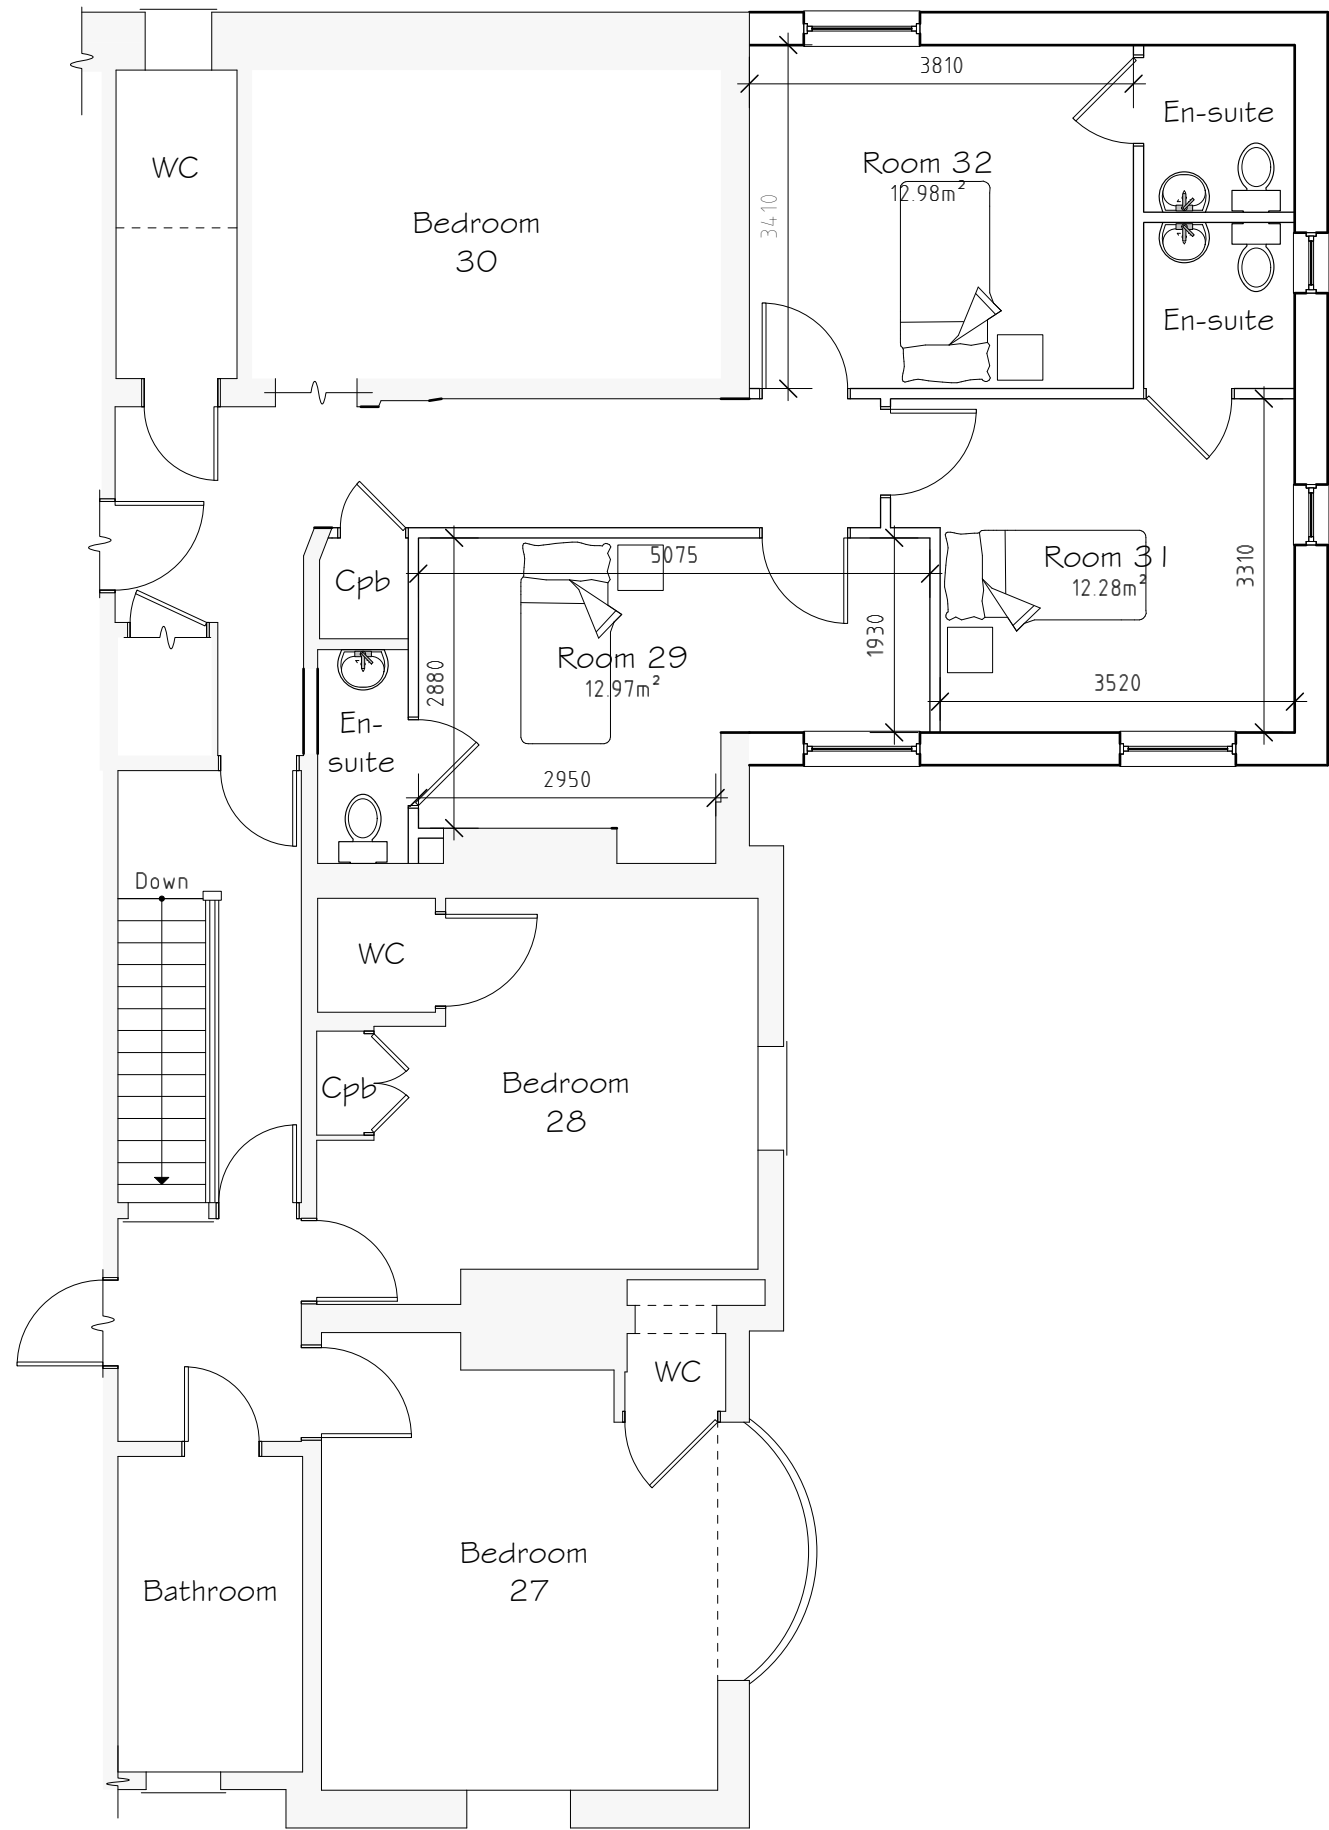

First Floor Plan 1:75

Rev	Date	Detail	Initial
C	10/19	Planning Amends	S.M.E
B	07/19	Design Changes	E.M.J
A	07/19	Design Changes	E.M.J

Project:		Proposed alterations at The White House, Grove Road, Wrexham. LL11 1DY	
Title:		Scale: (A1)	
Planning:		1:75	
Floor Plans			

Drawn By:	Date:
S M Eltham	Jul 2019
Drawing No:	Sheet:
T071/003	1 of 2



Office 3K4,
Redwither Business Tower,
Wrexham. LL13 9XT
Tel: 01978 356500
www.blueprintarchitectural.com
© copyright all rights reserved