


07 MAR 2019

PLANNING DEPARTMENT

Key

 Surrounding Buildings

 Proposed Site

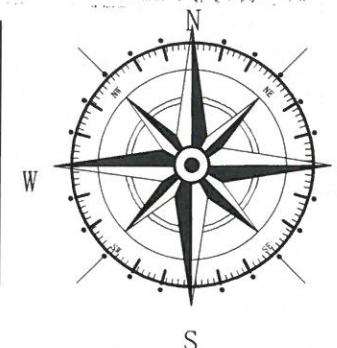

Rev	Date	Detail	Initial
E	03/19	Planning Amends	D.J.E.
D	01/19	Design Amends	D.J.F.
C	12/18	Design Amends	D.J.F.
B	12/18	Design Amends	D.J.F.
A	10/18	Acoustic Fencing Added	D.J.F.

Project: Proposed Alterations at,
Ael-Y-Bryn,
Wrexham Road,
Johnstown
LL14 1PE

Title:
Planning: Site &
Location Plan

Scale: (A3)
1:200 &
1:1250

Drawn By:
J Felgate

Date:
Oct 2018

Drawing No:
D096/005


Sheet:
1 of 1

blueprint
architectural services




Office 3K4,
Redwither Business Tower,
Wrexham. LL13 9XT
Tel: 01978 356500
www.blueprintarchitectural.com

© copyright all rights reserved

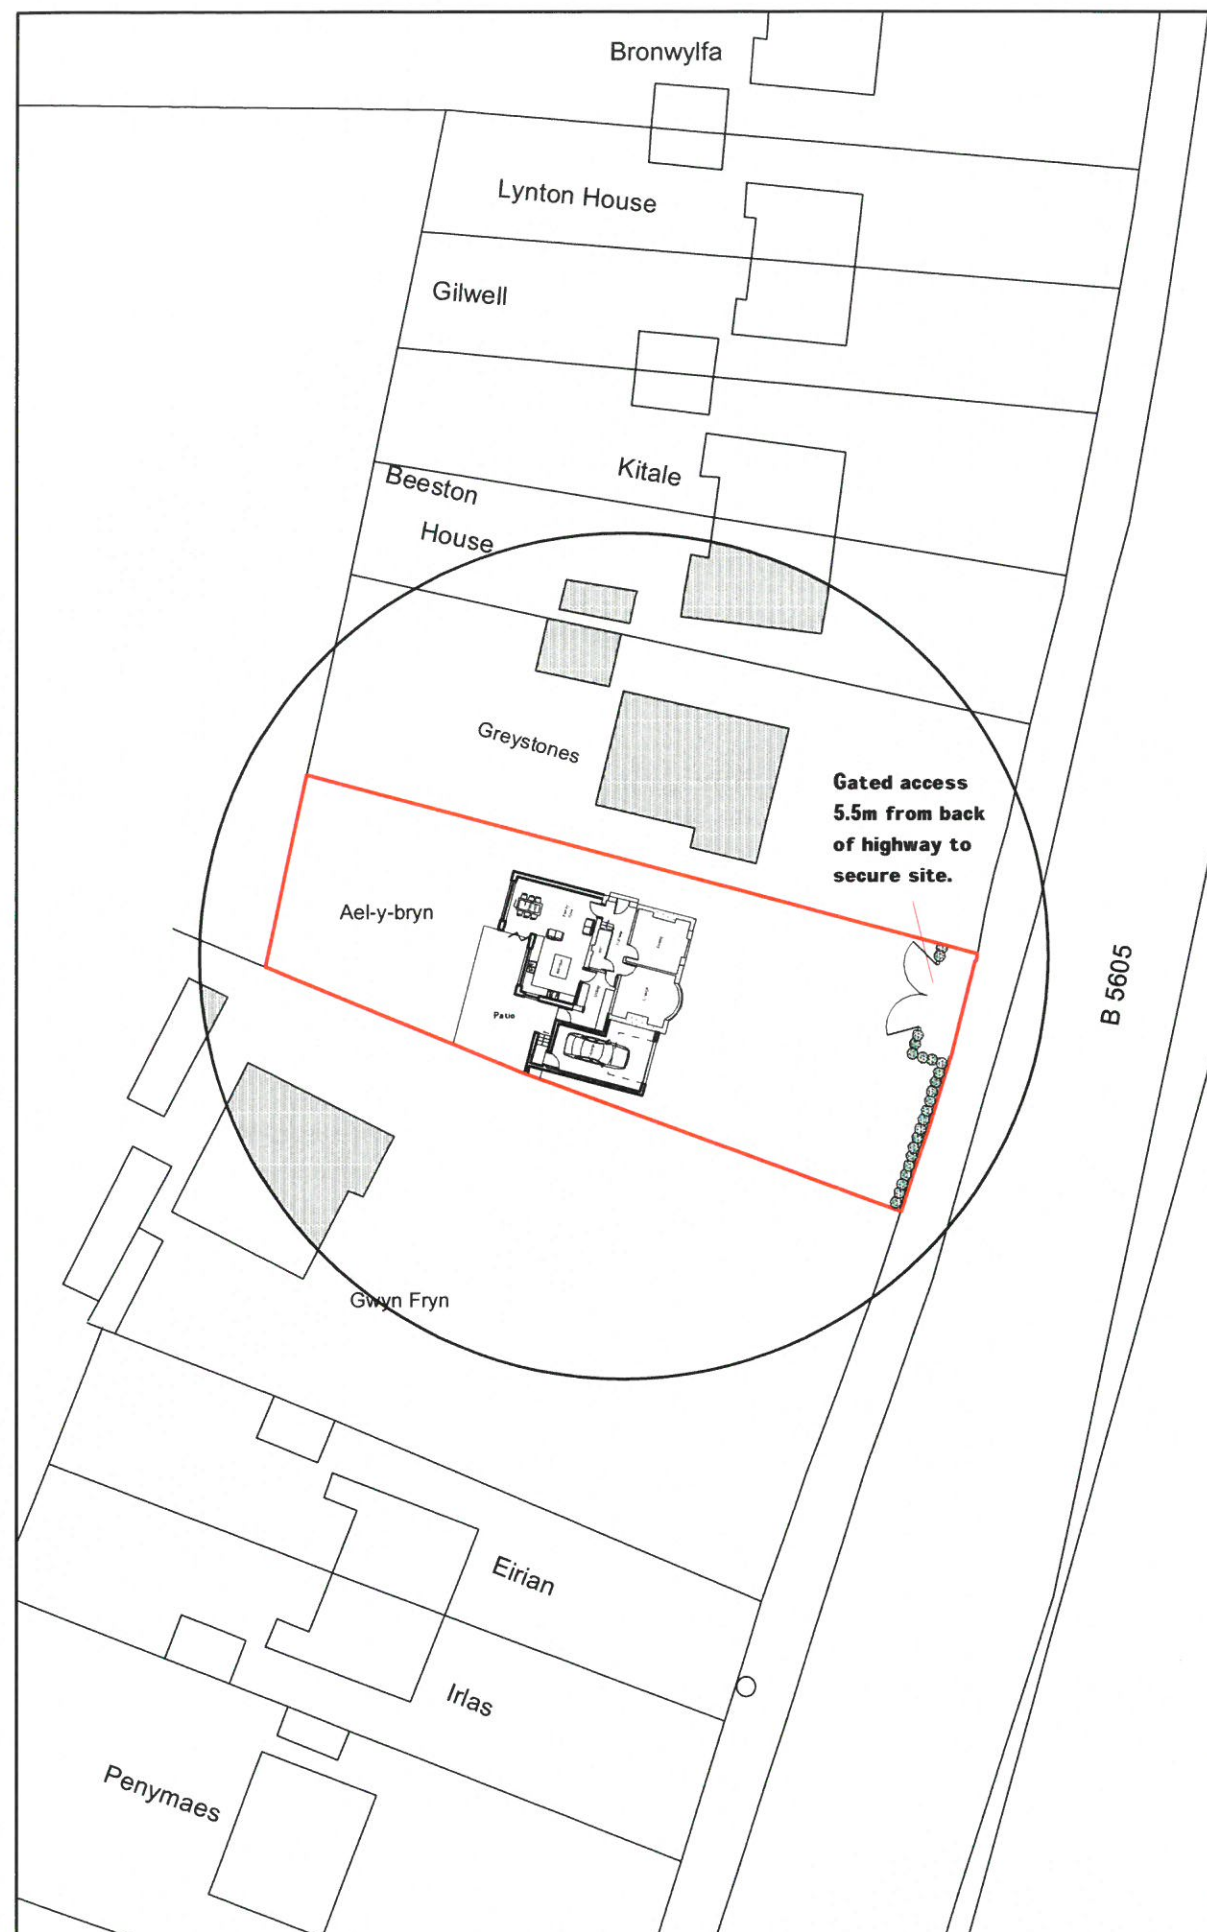

Site Plan 1:200

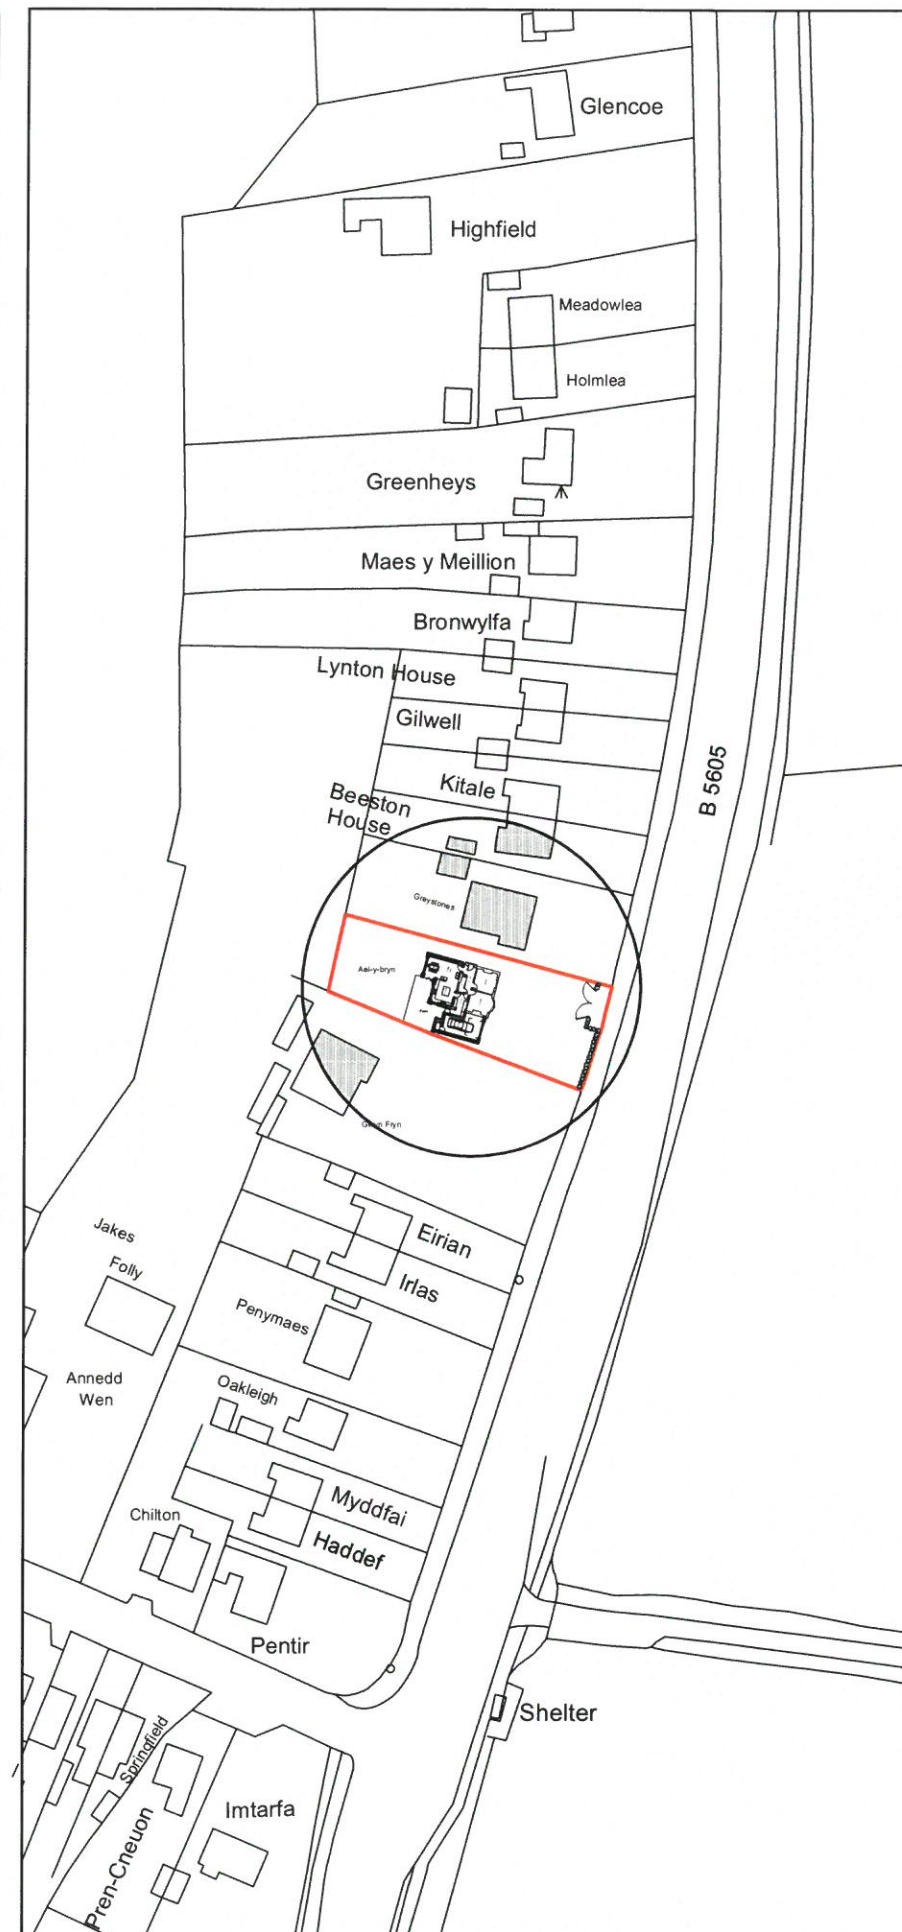

Location Plan 1:1250