

Information:


This drawing is copyrighted and remains the property of the draftsman.
Do not scale this drawing.
All dimensions to be checked on site.
Positions of existing services to be confirmed prior to proceeding.

Revision Status:
S Feasibility/ Scheme Design
AP Client Approved Design
P Planning Issue
T Tender Issue
BC Building Control Issue
C Construction Issue


NB: Only drawings with status Construction are to be used for construction purposes.

Rev	Comment	Date
A	Additional material details added	22.01.19


Note: Zinc standing seam vertical cladding by VMZinc.co.uk
Note: Aluminium windows & doors by CS Aluminium Windows Ltd

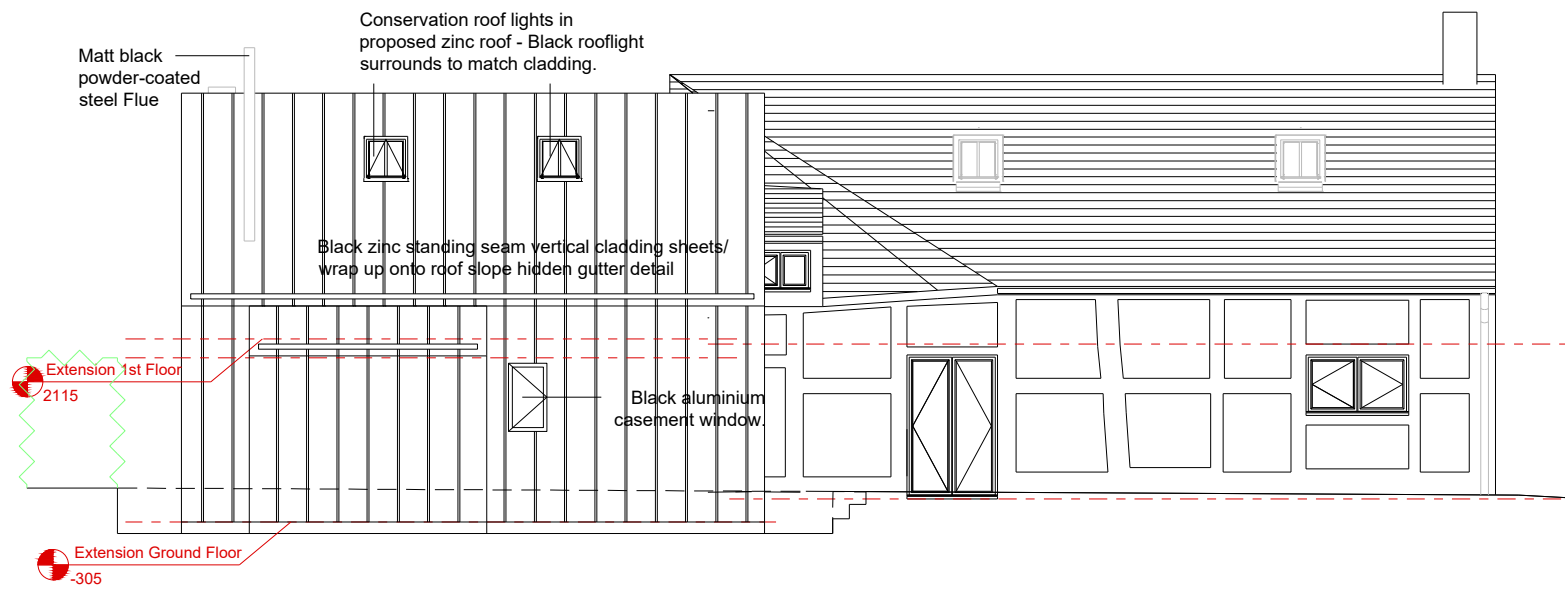


EAST ELEVATION 1:100

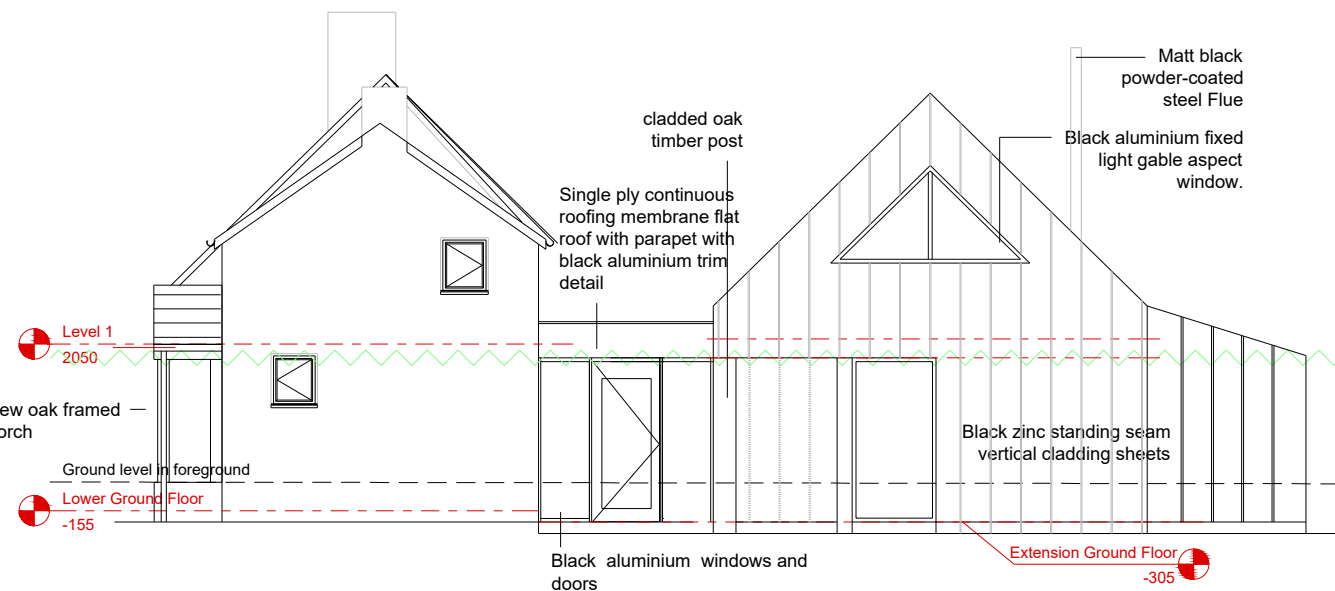


SOUTH (REAR) ELEVATION 1:100

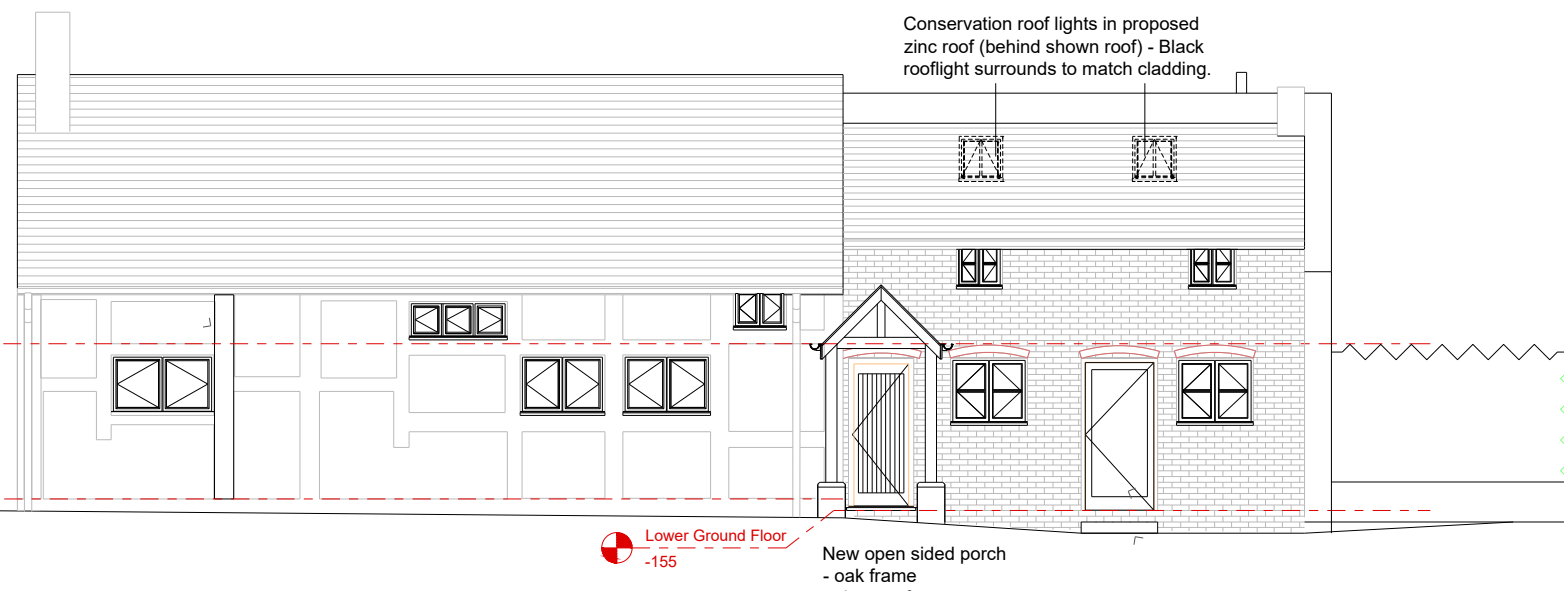



WEST ELEVATION 1:100

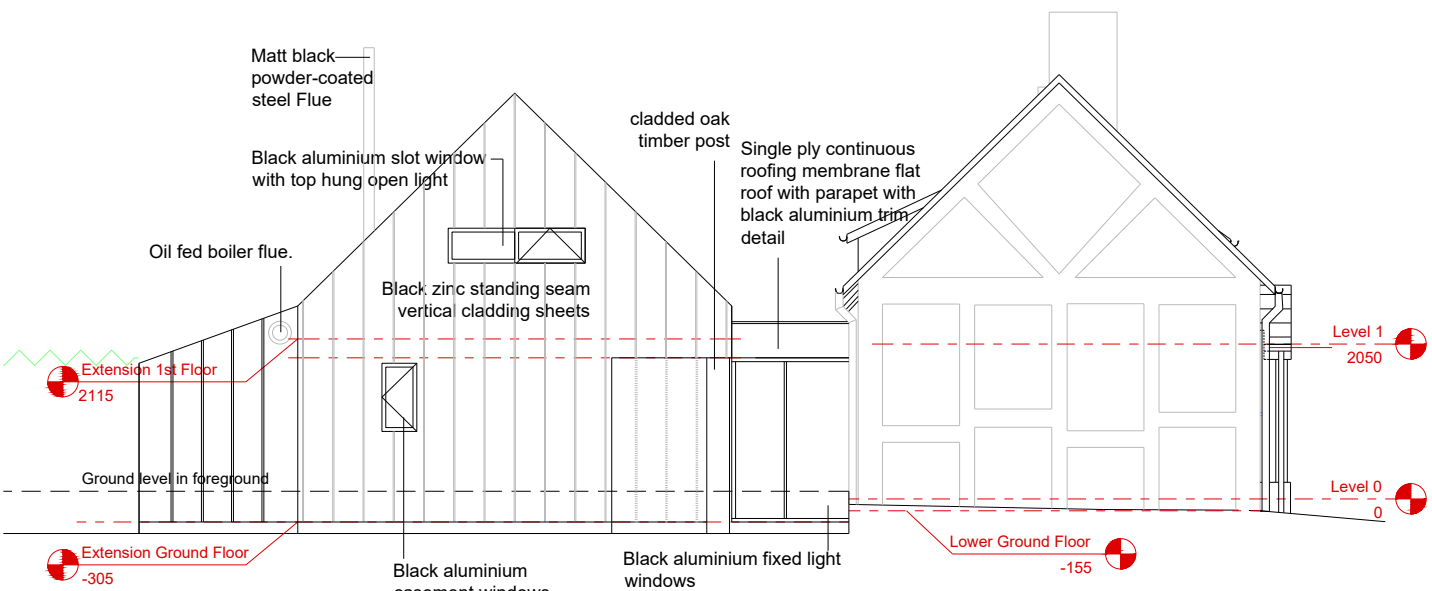


NORTH (ROAD FRONT) ELEVATION 1:100

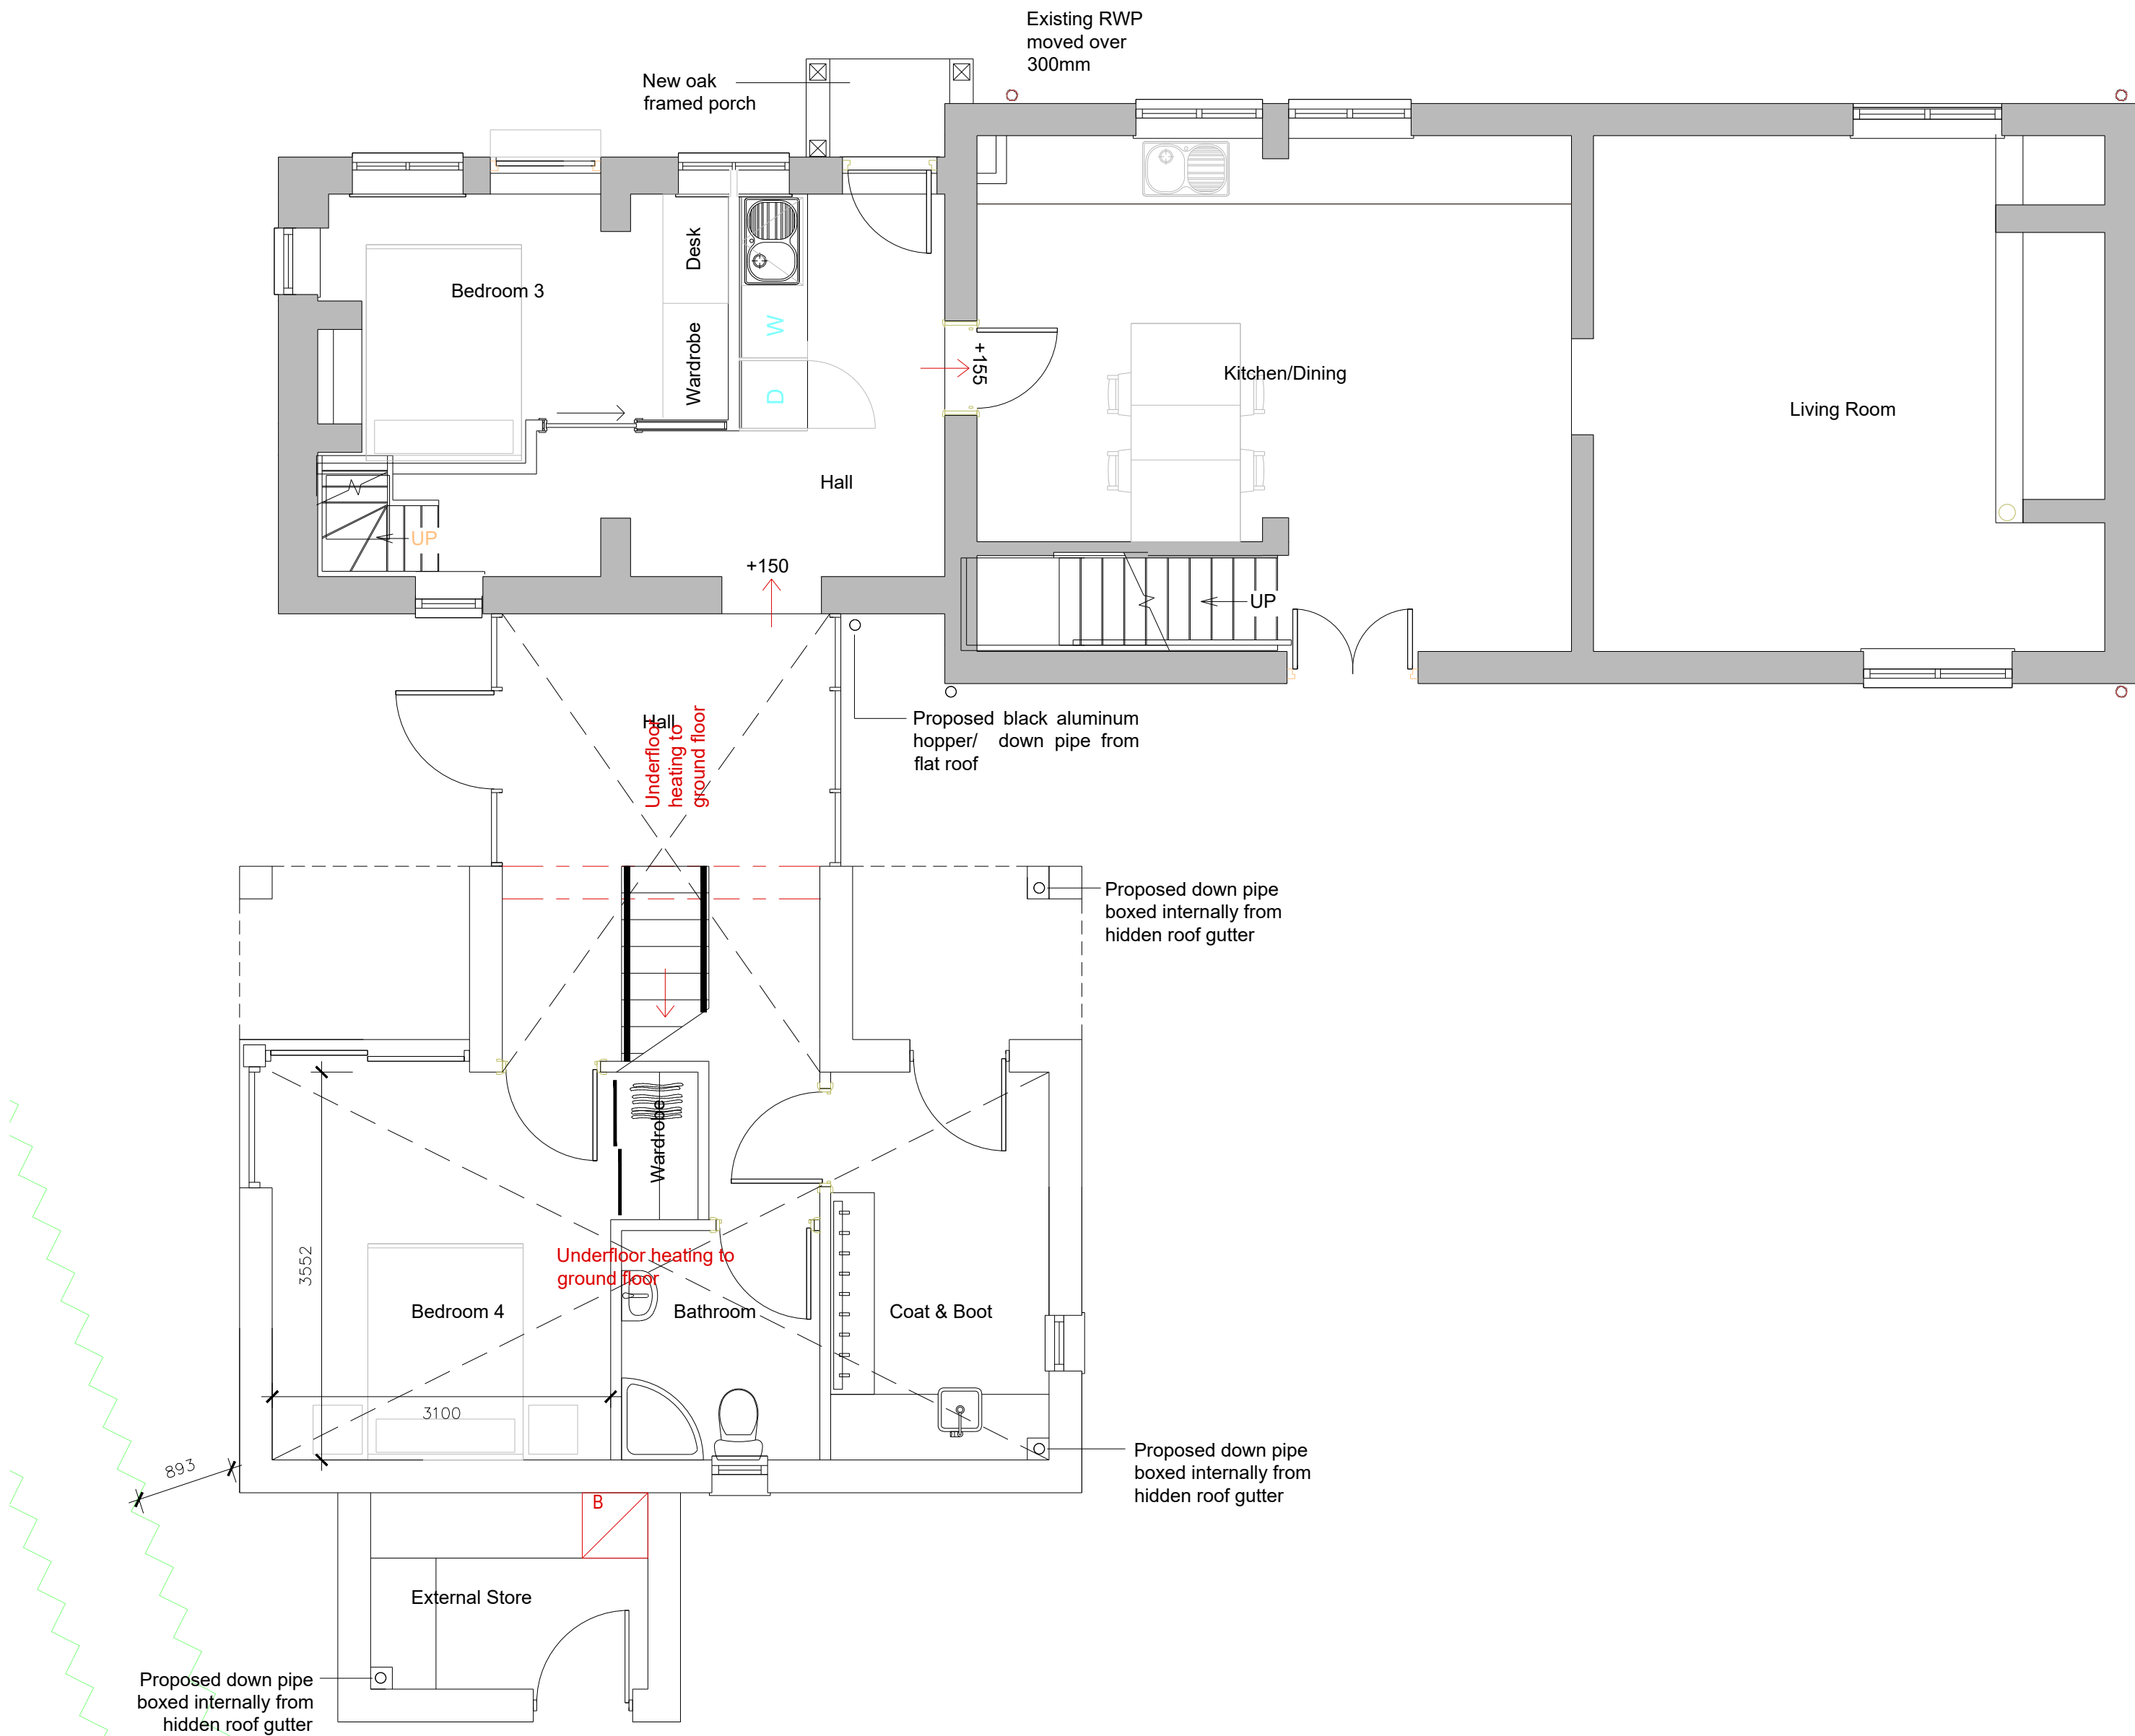

GROUND FLOOR PLAN 1:50

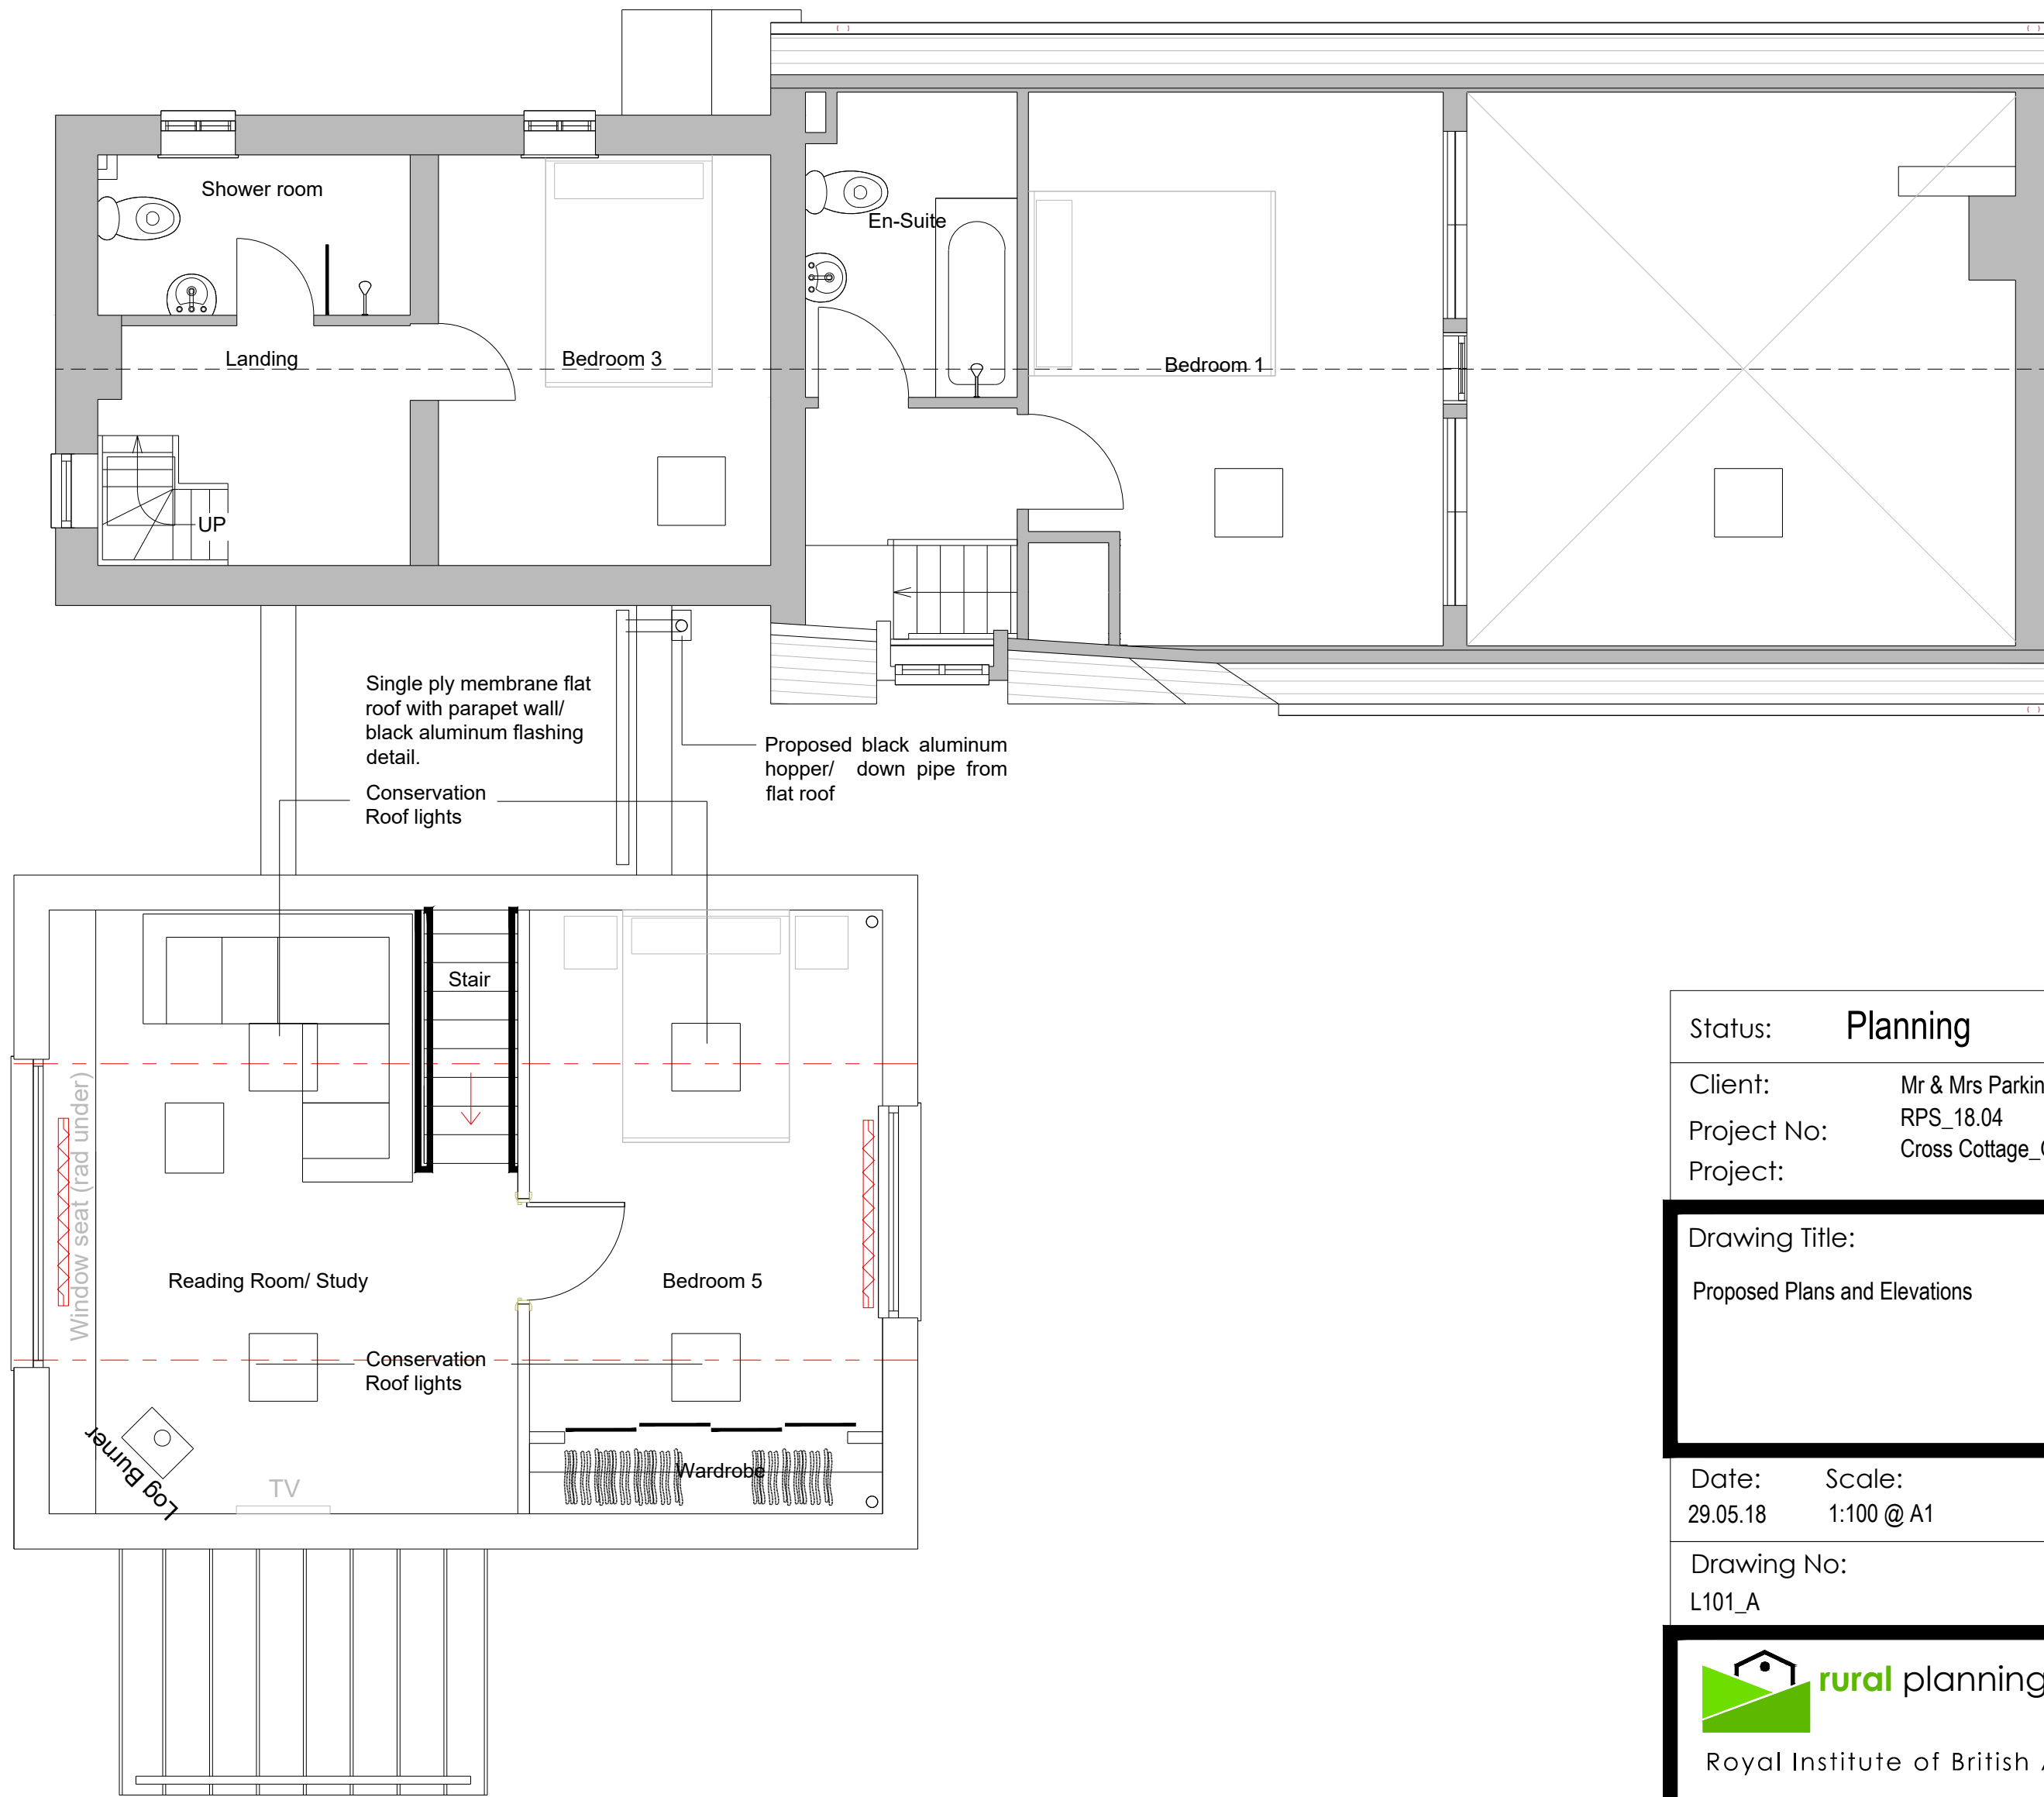 

FIRST FLOOR PLAN 1:50

 

Status:	Planning
Client:	Mr & Mrs Parkinson
Project No:	RPS_18.04
Project:	Cross Cottage_GII Listed Building

Drawing Title:
Proposed Plans and Elevations

Date:	Scale:	Drawn By:
29.05.18	1:100 @ A1	AC

Drawing No:
L101_A



rural planning services

Royal Institute of British Architects

Address: 24 Winckley Sq, Preston, Lancashire, PR1 3JJ

Tel: 07950798664 / 07887 914 903
Email: ac@ruralplanningservices.co.uk
rm@ruralplanningservices.co.uk

Website: www.ruralplanningservices.co.uk

PROPOSED PLANS AND ELEVATIONS 1:100