




All dimensions and levels to be checked on site by contractor prior to preparation of shop drawings and commencement of work on site. Do not scale from this drawing or reproduce without consent. This drawing and the design is the copyright and property of Aspect Property Consultants & Surveyors Ltd and may not be used in part or in whole without prior written consent. This drawing is to be read in conjunction with all relevant consultants and/or specialist's drawings/documents and any discrepancies or variations are to be notified to Aspect Property Consultants & Surveyors Ltd before the affected work commences.

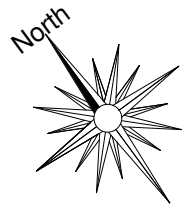


0 1 2 3 4m
1:100

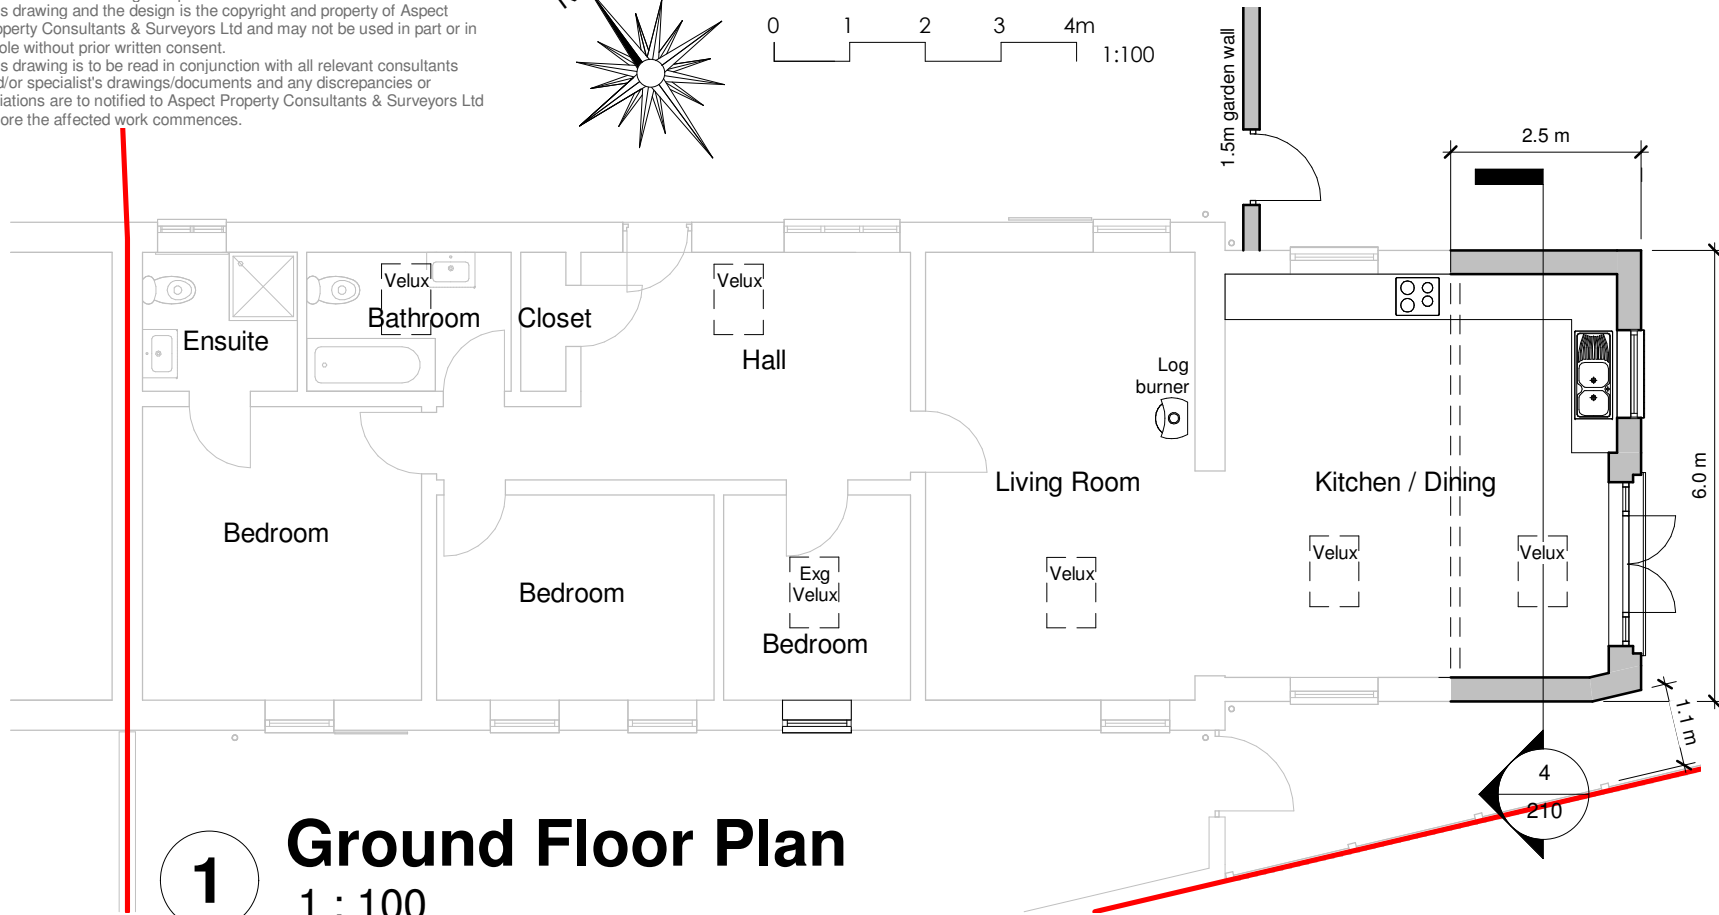


1 Ground Floor Plan
1 : 100

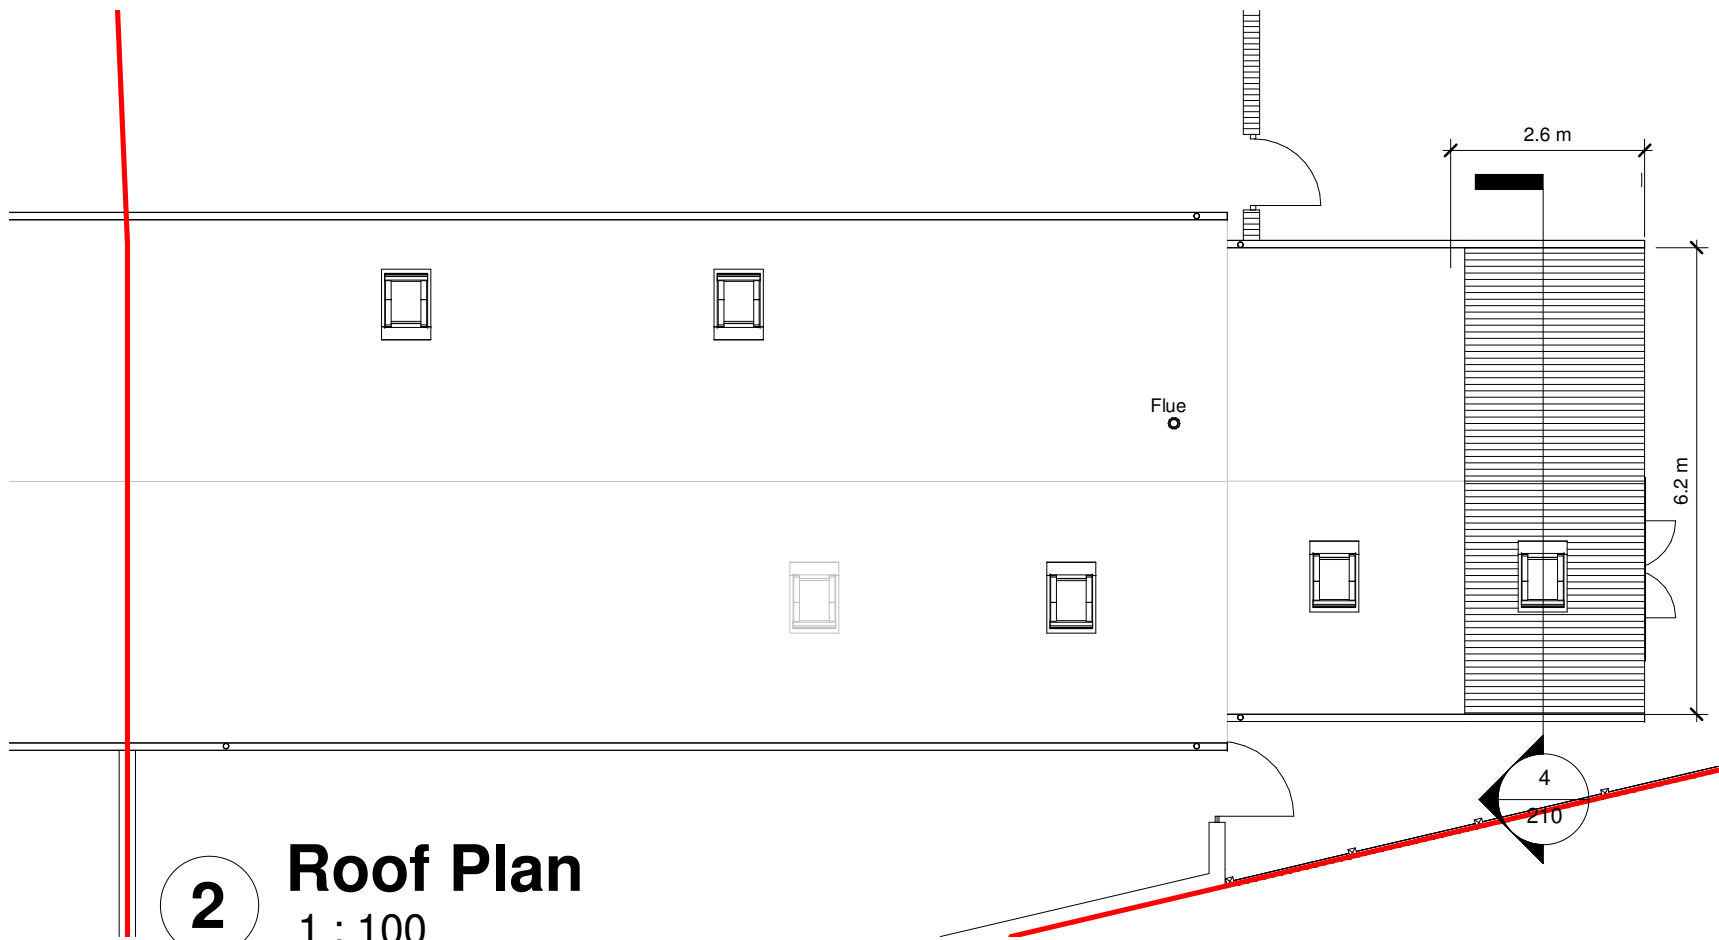

2 Roof Plan
1 : 100

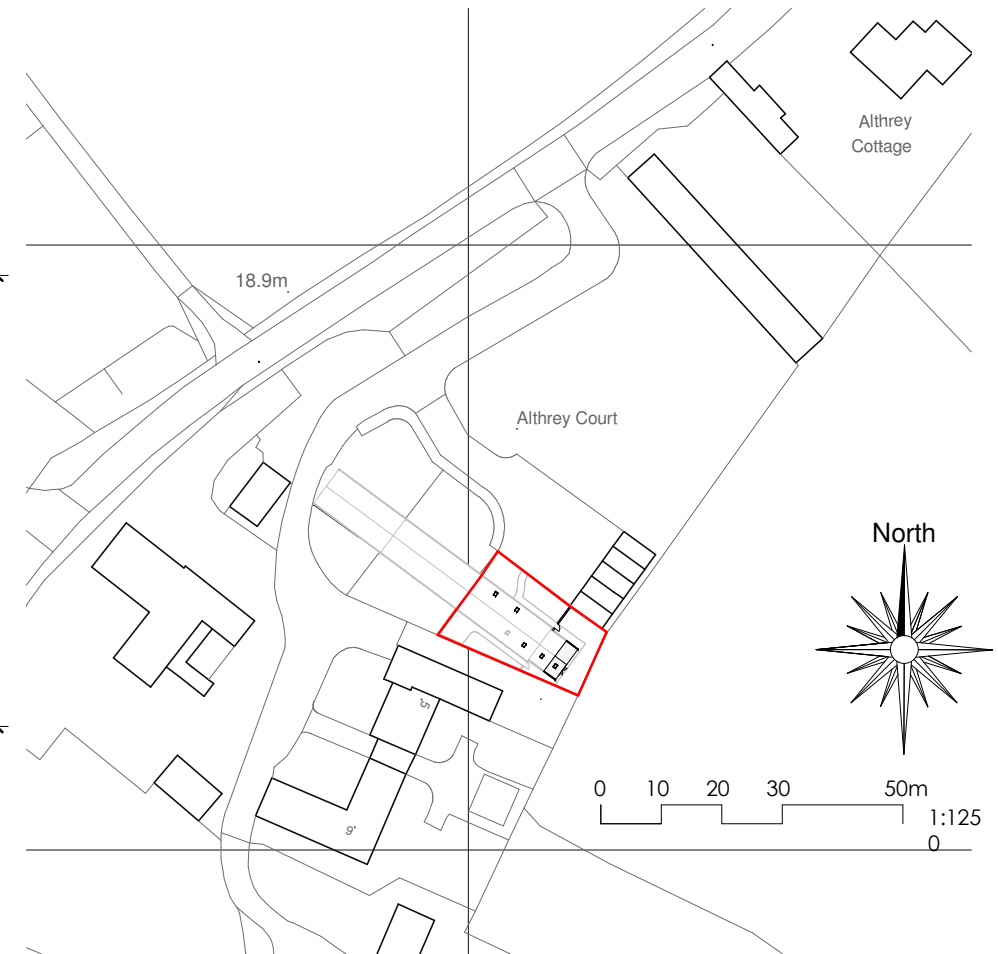

3 Location Plan
1 : 1250

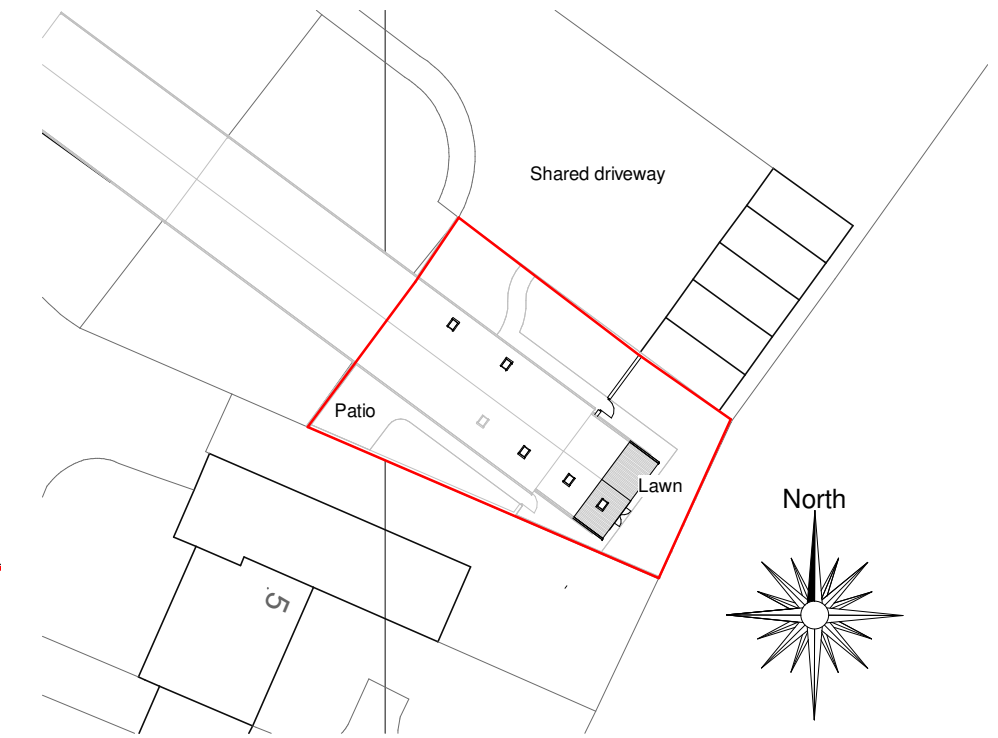

4 Block Plan
1 : 500

C	Client changes	16/10/2019
B	Client changes	05/08/2019
A	Client changes	08/07/2019
Rev	Description	Date

PROJECT: Side Extension	CLIENT: Mr Huw Stevens	DATE: 16/10/2019	JOB NO: Project Number	CKD BY:
				DW
ADDRESS: 3 Althrey Court, Bangor on Dee, Wrexham LL13 0DA	DRAWING TITLE: Proposed Plans	SCALE AT A3: As indicated	DRWG NO: 200	REV:
				C

All dimensions and levels to be checked on site by contractor prior to preparation of shop drawings and commencement of work on site. Do not scale from this drawing or reproduce without consent.
This drawing and the design is the copyright and property of Aspect Property Consultants & Surveyors Ltd and may not be used in part or in whole without prior written consent.
This drawing is to be read in conjunction with all relevant consultants and/or specialist's drawings/documents and any discrepancies or variations are to notified to Aspect Property Consultants & Surveyors Ltd before the affected work commences.




1 North / Front Elevation
1 : 100



2 South / Rear Elevation
1 : 100



3 East / LHS Elevation
1 : 100

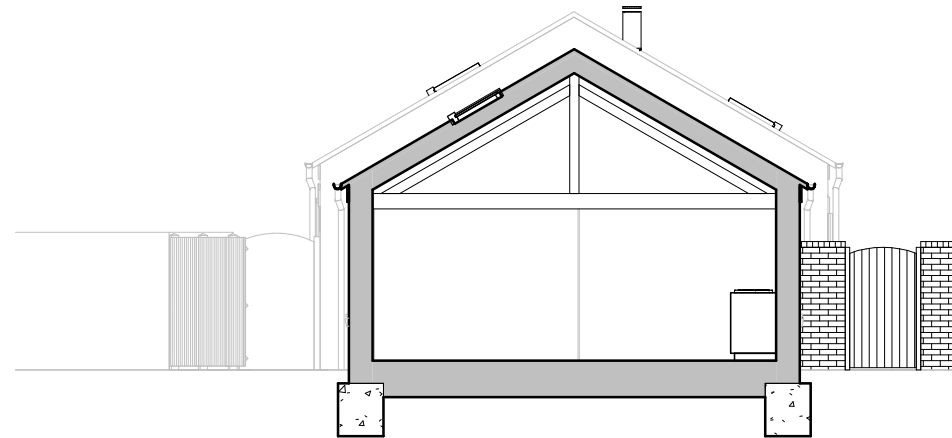


4 Section 1
1 : 100

C	Client changes	16/10/2019
B	Client changes	05/08/2019
A	Client changes	08/07/2019
Rev	Description	Date


0 1 2 3 4m
1:100

PROJECT: Side Extension	CLIENT: Mr Huw Stevens	DATE: 16/10/2019	JOB NO: Project Number	CKD BY:
				DW
ADDRESS: 3 Althrey Court, Bangor on Dee, Wrexham LL13 0DA	DRAWING TITLE: Proposed Elevations	SCALE AT A3: 1 : 100	DRWG NO: 210	DRN BY: DW
				REV: C


All dimensions and levels to be checked on site by contractor prior to preparation of shop drawings and commencement of work on site. Do not scale from this drawing or reproduce without consent.
This drawing and the design is the copyright and property of Aspect Property Consultants & Surveyors Ltd and may not be used in part or in whole without prior written consent.
This drawing is to be read in conjunction with all relevant consultants and/or specialist's drawings/documents and any discrepancies or variations are to notified to Aspect Property Consultants & Surveyors Ltd before the affected work commences.

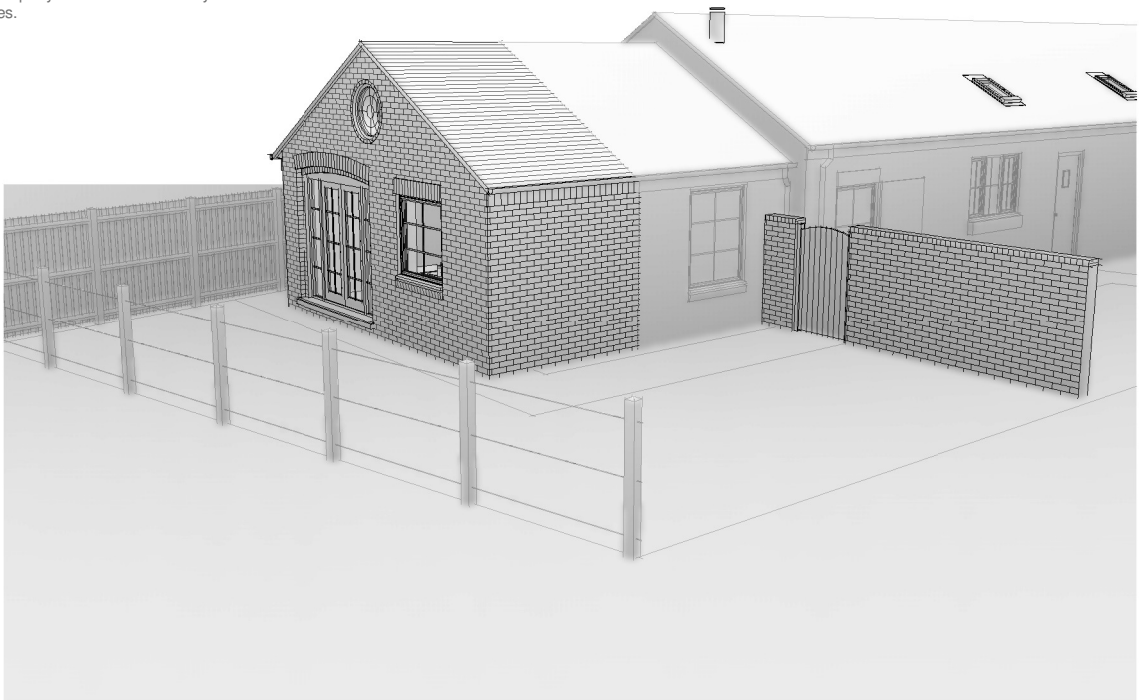

1 3D View 1

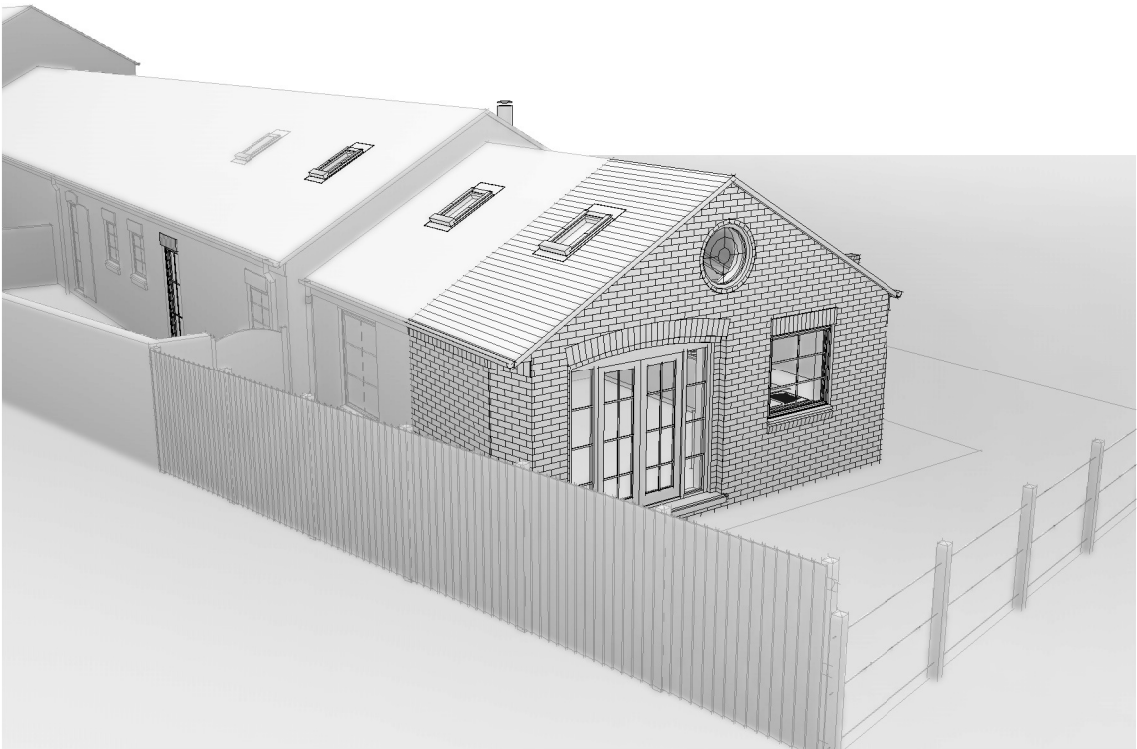

2 3D View 2

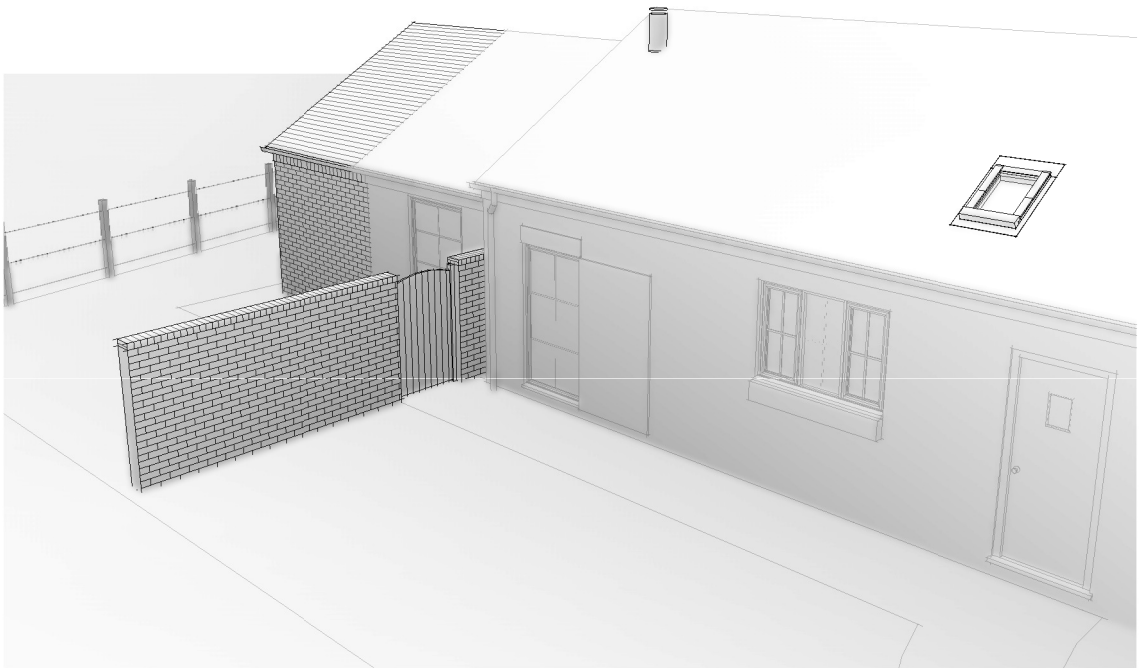

3 3D View 3



4 3D View 4

C	Client changes	16/10/2019
B	Client changes	05/08/2019
A	Client changes	08/07/2019
Rev	Description	Date

 ASPECT CONSULTANTS	PROJECT: Side Extension ADDRESS: 3 Althrey Court, Bangor on Dee, Wrexham LL13 0DA	CLIENT: Mr Huw Stevens DRAWING TITLE: Proposed 3D Views	DATE: 16/10/2019 SCALE AT A3:	JOB NO: Project Number DRWG NO: 220	DRN BY: DW REV:	CKD BY: DW C