


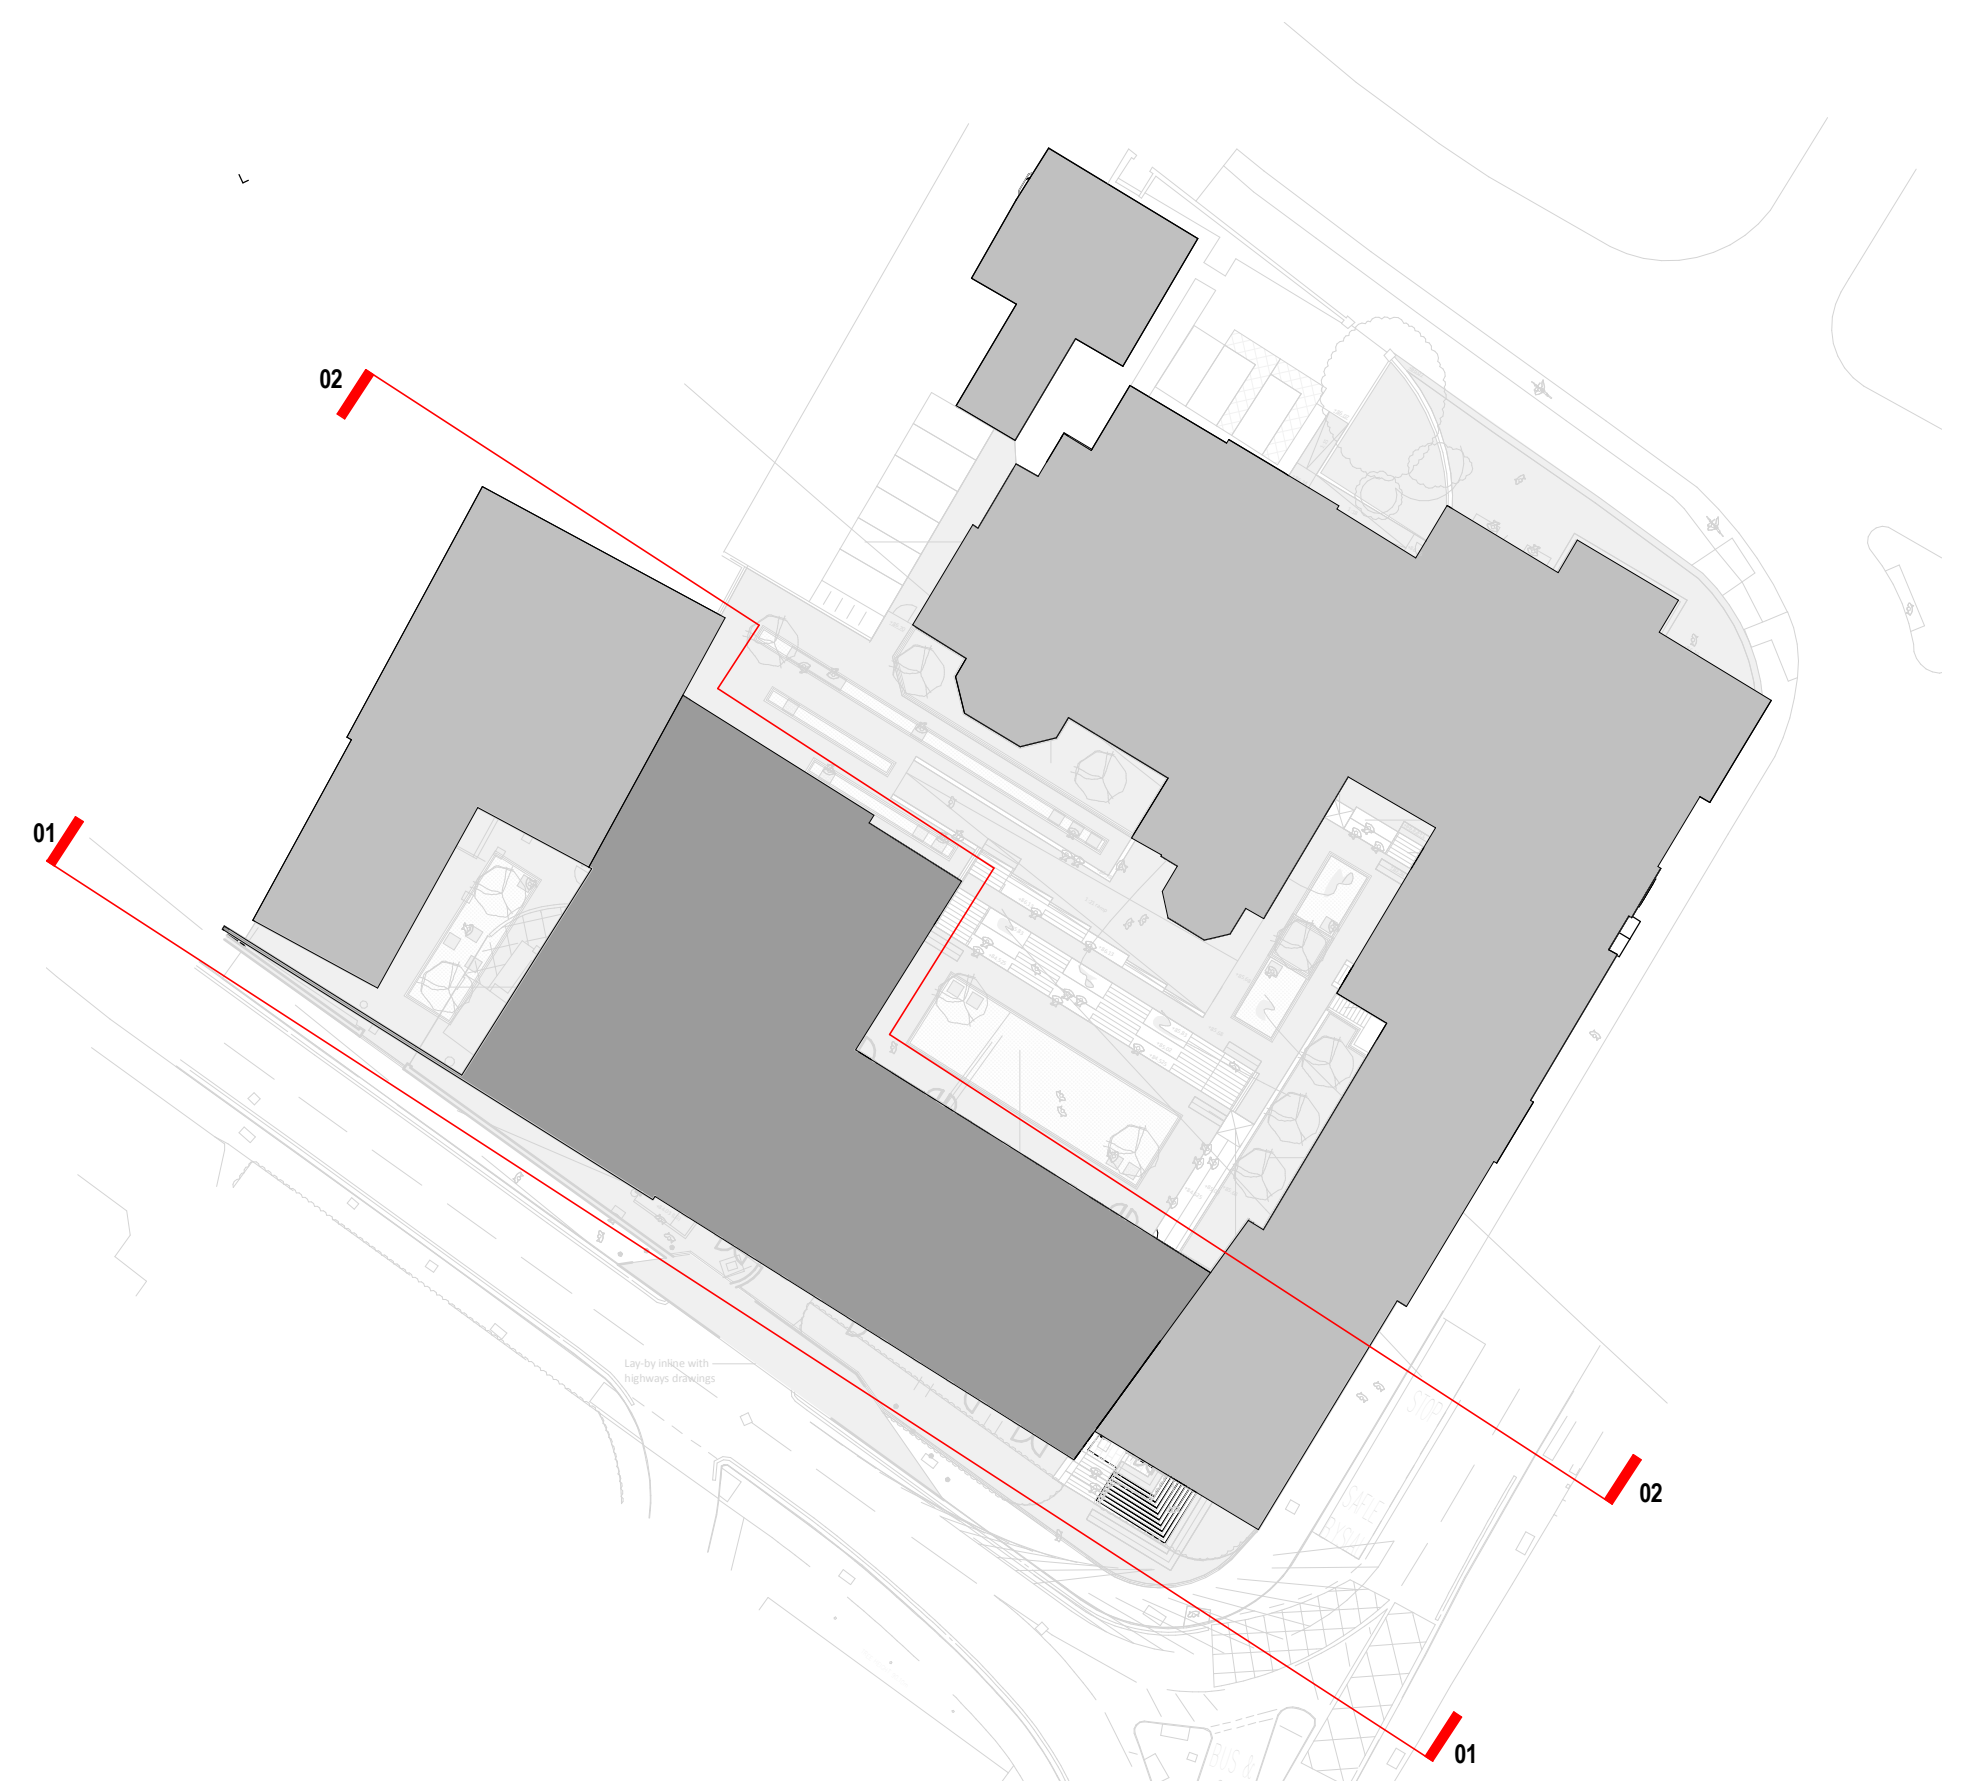

Key:

- 1 Red Stock Masonry
- 2 Timber cladding panel. Timber species to be confirmed
- 3 Powder coated double glazed aluminium window units (RAL / B.S Colour to be confirmed)
- 4 Double Glazed curtain walling units (RAL / B.S Colour to be confirmed)
- 5 Zinc Standing Seam Cladding (Exact spec to be confirmed) (RAL / B.S Colour to be confirmed)
- 6 Recessed Red Stock Masonry (Recess depth TBC)
- 7 External ground level. Landscaping to Landscape Designer's information
- 8 Feature stone effect unit in a profiled colour to form strip to front elevation. Exact specification to be agreed
- 9 Louvered panel units. Louvered doors where indicated to match louvre.
- 10 Double doorset. Timber faced to match adjacent panels.
- 11 Glazed canopy to entrance
- 12 Feature signage. Exact specification to be agreed.



GENERAL NOTES

DAY Architectural Ltd accepts no responsibility for any costs, losses or claims whatsoever arising from these drawings, specifications and related documents unless there is full compliance with the Client or any subcontractor's order of the following:

1. All boundaries, dimensions and levels are to be checked on site before construction and any discrepancies reported to the Architect / Designer.

2. Please Service. Any discrepancies with site or other information is to be advised to the Architect / Designer and direction and / or approval is to be sought before the representation of the detail.

3. Work and site plans are reproduced under license from the Ordnance Survey.

4. Do not scale the drawing.

5. For the purpose of coordination, all relevant parties must check this information prior to implementation and report any discrepancies to the Architect / Designer.

CLIENT

Wrexham Glyndwr University

DRAWING

Elevations Sheet 1 of 2

SCALE

As indicated

PAPER SIZE

A0

DATE

05/25/18

DRAWN BY

RF

REVISION

PL2

PROJECT NO.

351-17-2

DAY DRAWING NO.

AE-04-001

DRAWING STATUS

PLANNING

Information contained on this drawing is the sole copyright of DAY Architectural Ltd, and is not to be reproduced without their permission.

DAY Architectural Ltd, 2nd Floor, Lancaster Buildings, 77 Dundasgate, Manchester, M4 2BW

T: 0161 5847115

E: info@day-architectural.com

W: www.day-architectural.com

P.L2

14.06.18

RF

RF

TC

RF

RF

RF</