


Front Elevation

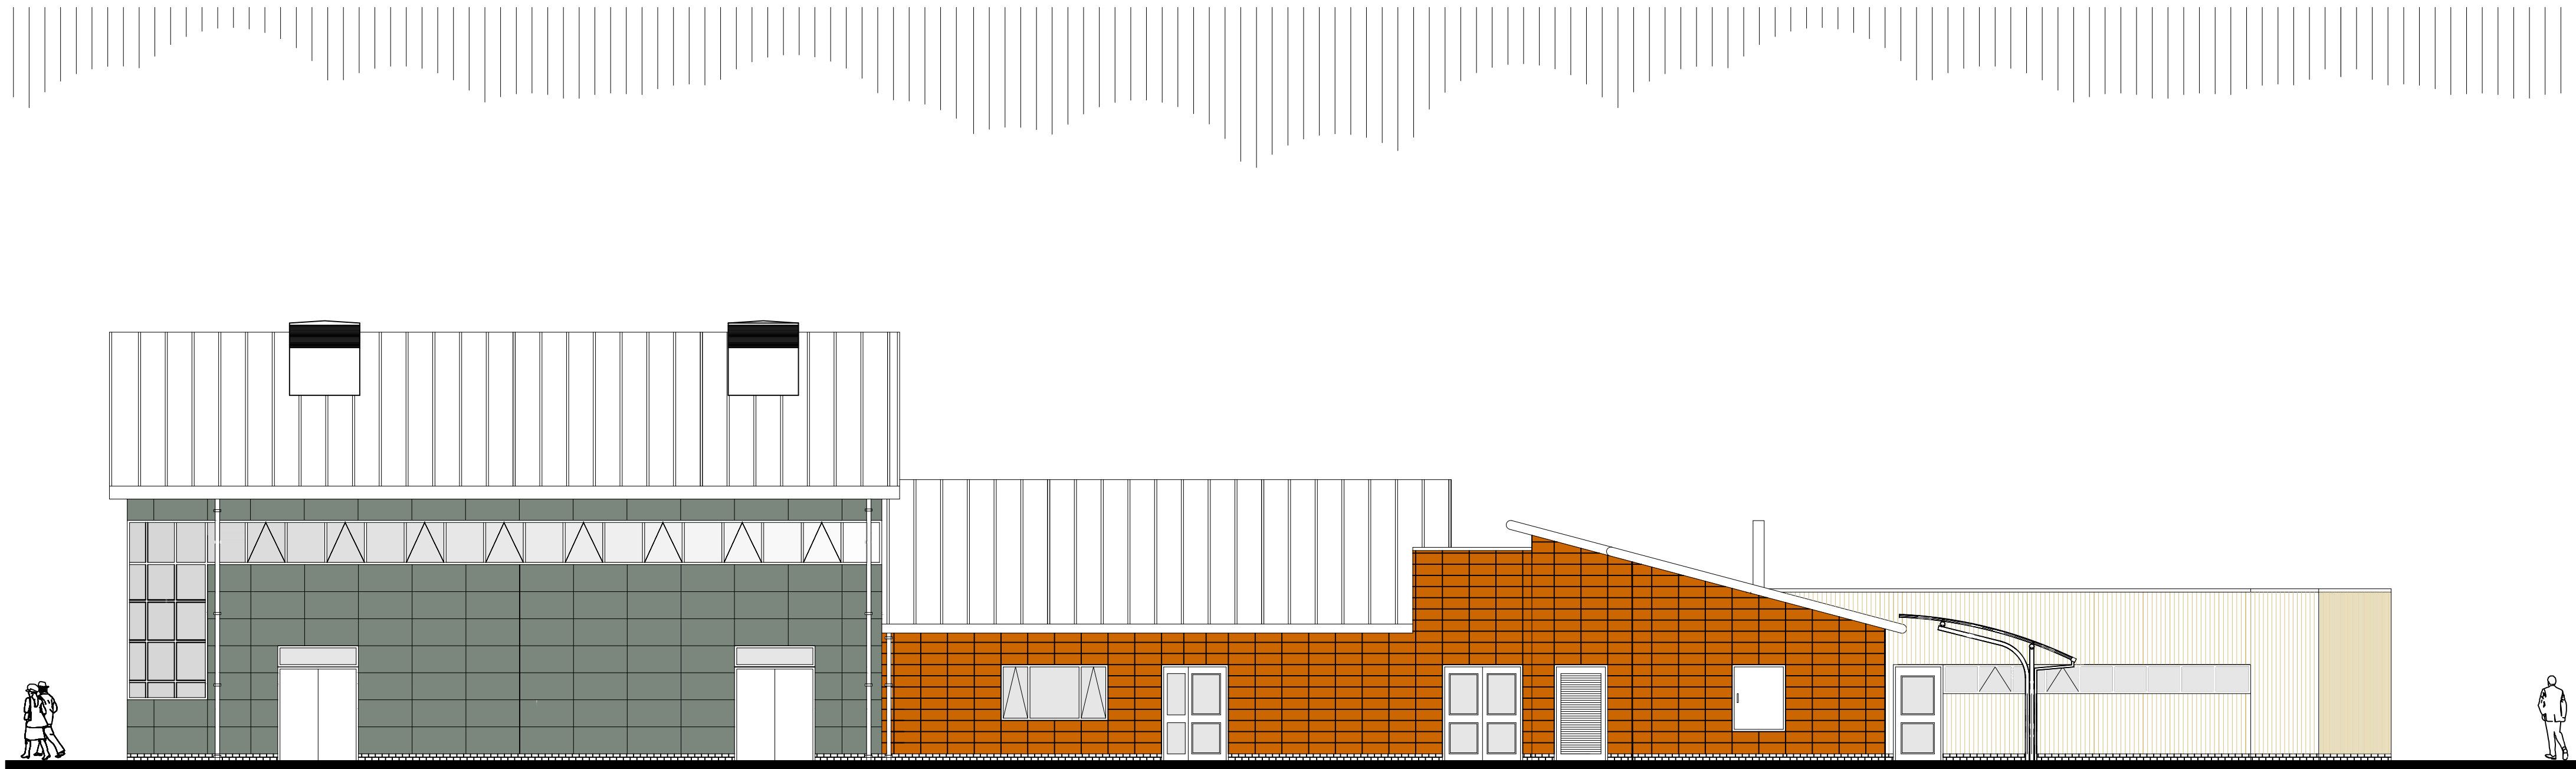

Side B Elevation

REV	DESCRIPTION	BY	CHK	APP	DATE
P01	INITIAL ISSUE				25.09.19
PURPOSE OF ISSUE - FIT FOR...					APPROVAL

lawray architects
penseiri

CAREDP
020 2076 2511
www.lawray.co.uk

LONDON
0207 138 3560

WREXHAM
01978 567 887

CLIENT
WREXHAM COUNTY BOROUGH COUNCIL

PROJECT TITLE
EXTENSION TO YSGOL BRO ALUN, DELAMERE
AVENUE, GWERSYLLT, WREXHAM, LL11 4NG

DRAWING TITLE
PROPOSED ELEVATIONS - SHEET 1

DATE
09.19

SCALE @ A2
1:100

DRAWN
CB

CHECKED
-

APPROVED
REV

PROJECT No. 19138

PROJECT DESCRIPTION YSGOL BRO ALUN, DELAMERE AVENUE, GWERSYLLT, WREXHAM, LL11 4NG

PROJECT TITLE YBA-LAW-XX-XX-DEL-A-062101

PROJECT NO. 19138

PROJECT TITLE YBA-LAW-XX-XX-DEL-A-062101

PROJECT NO. 19138

PROJECT TITLE YBA-LAW-XX-XX-DEL-A-062101

DO NOT SCALE

Any discrepancy of scale concerning this drawing should be referred to the architect

Copyright © LAWRAY LIMITED

Registered Office: Chesham House, Spring, CAREDP, 0207 138 3560, Reg. Co. No. 2724176, VAT Reg. No. 19424616