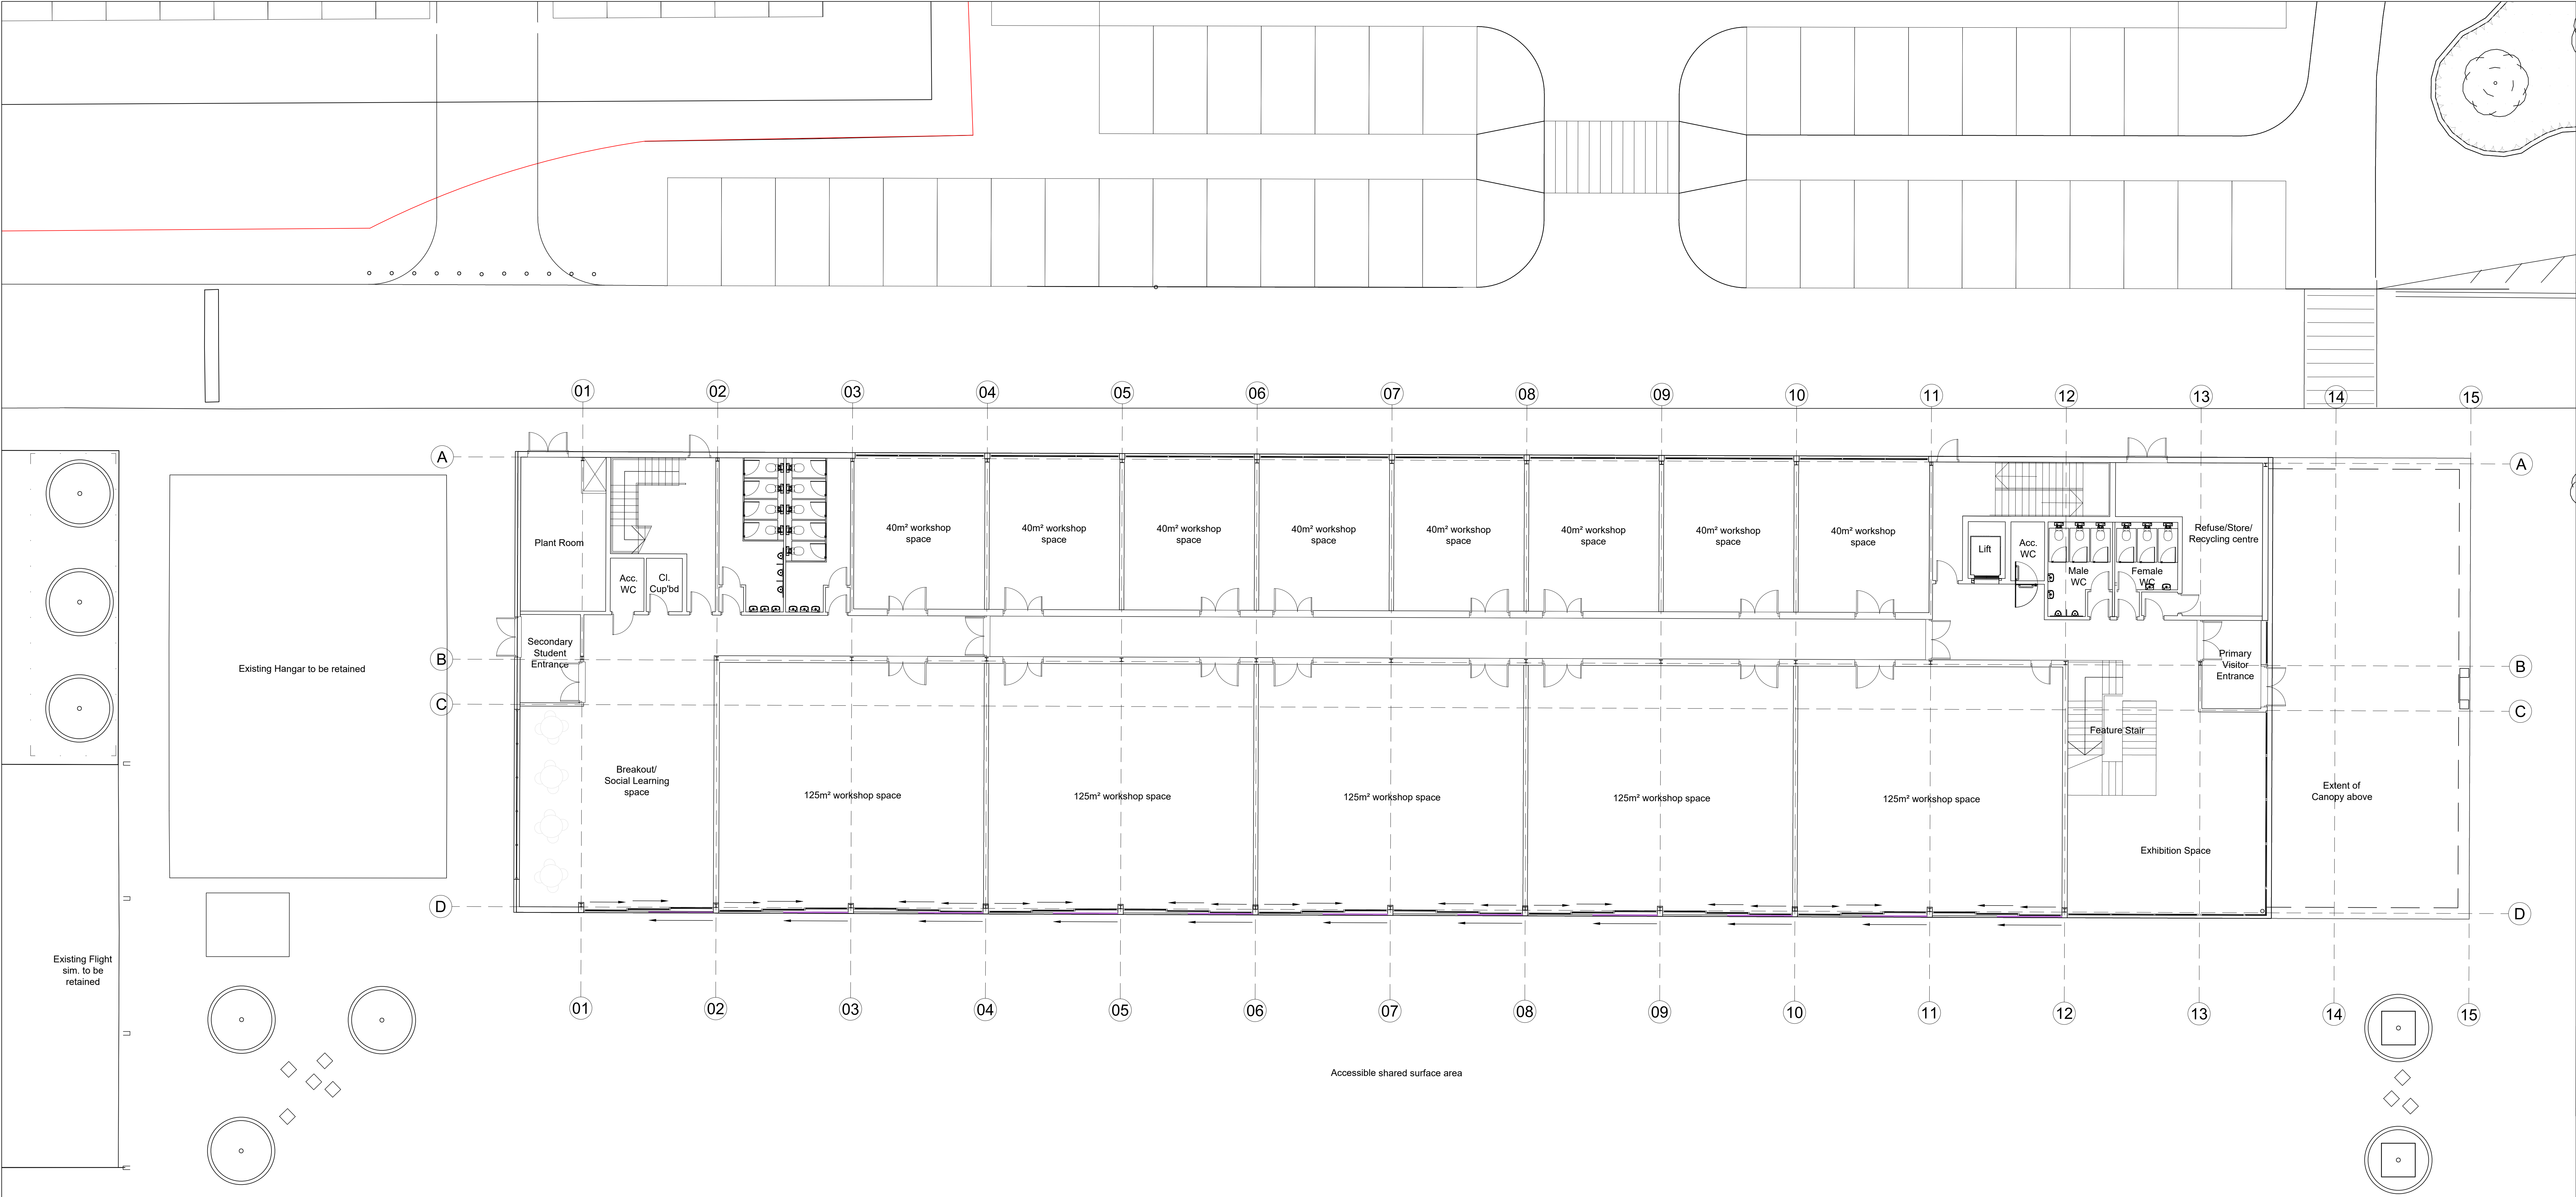


GENERAL NOTES: DAY Architectural Ltd accepts no responsibility for any costs, losses or claims whatsoever arising from these drawings, specifications and related documents unless there is full compliance with the Client or any authorised user of the following: 1. All boundaries, dimensions and levels are to be checked on site before construction and any discrepancies reported to the Architect / Designer. 2. Please Note: Any discrepancies with site or other information is to be advised to the Architect / Designer and direction and / or approval is to be sought before the implementation of the detail. 3. Block and site plans are reproduced under license from the Ordnance Survey. 4. Do not scale this drawing. 5. For the purposes of coordination, all relevant parties must check this information prior to implementation and report any discrepancies to the Architect / Designer.		DRAWING NOTES: 1. All boundaries, dimensions and levels are to be checked on site before construction and any discrepancies reported to the Architect / Designer. 2. Please Note: Any discrepancies with site or other information is to be advised to the Architect / Designer and direction and / or approval is to be sought before the implementation of the detail. 3. Block and site plans are reproduced under license from the Ordnance Survey. 4. Do not scale this drawing. 5. For the purposes of coordination, all relevant parties must check this information prior to implementation and report any discrepancies to the Architect / Designer.		CLIENT Wrexham Glyndwr University		DRAWING Engineering Building Proposed Ground floor plan		PAPER SIZE A0		DAY ARCHITECTURAL LTD 41 BURLINGTON STREET LIVERPOOL L3 5JD NEWCASTLE UPON TYNE SURREY	
PROJECT Campus 2025 Engineering Building		DATE 07/06/2018		DRAWN BY DR		DWG No. AL-00-001		REVISION P1		PROJECT No. 531-17-6	
STATUS P1 Planning		DATE 14.06.2018		DRAWING STATUS PLANNING		Information contained on this drawing is the sole copyright of DAY Architectural Ltd. and is not to be reproduced without their permission.					