



DO NOT SCALE THIS DRAWING

IMPORTANT

DRAWING TO BE READ IN
CONJUNCTION WITH STRUCTURAL
ENGINEER'S DRAWINGS &
INFORMATION

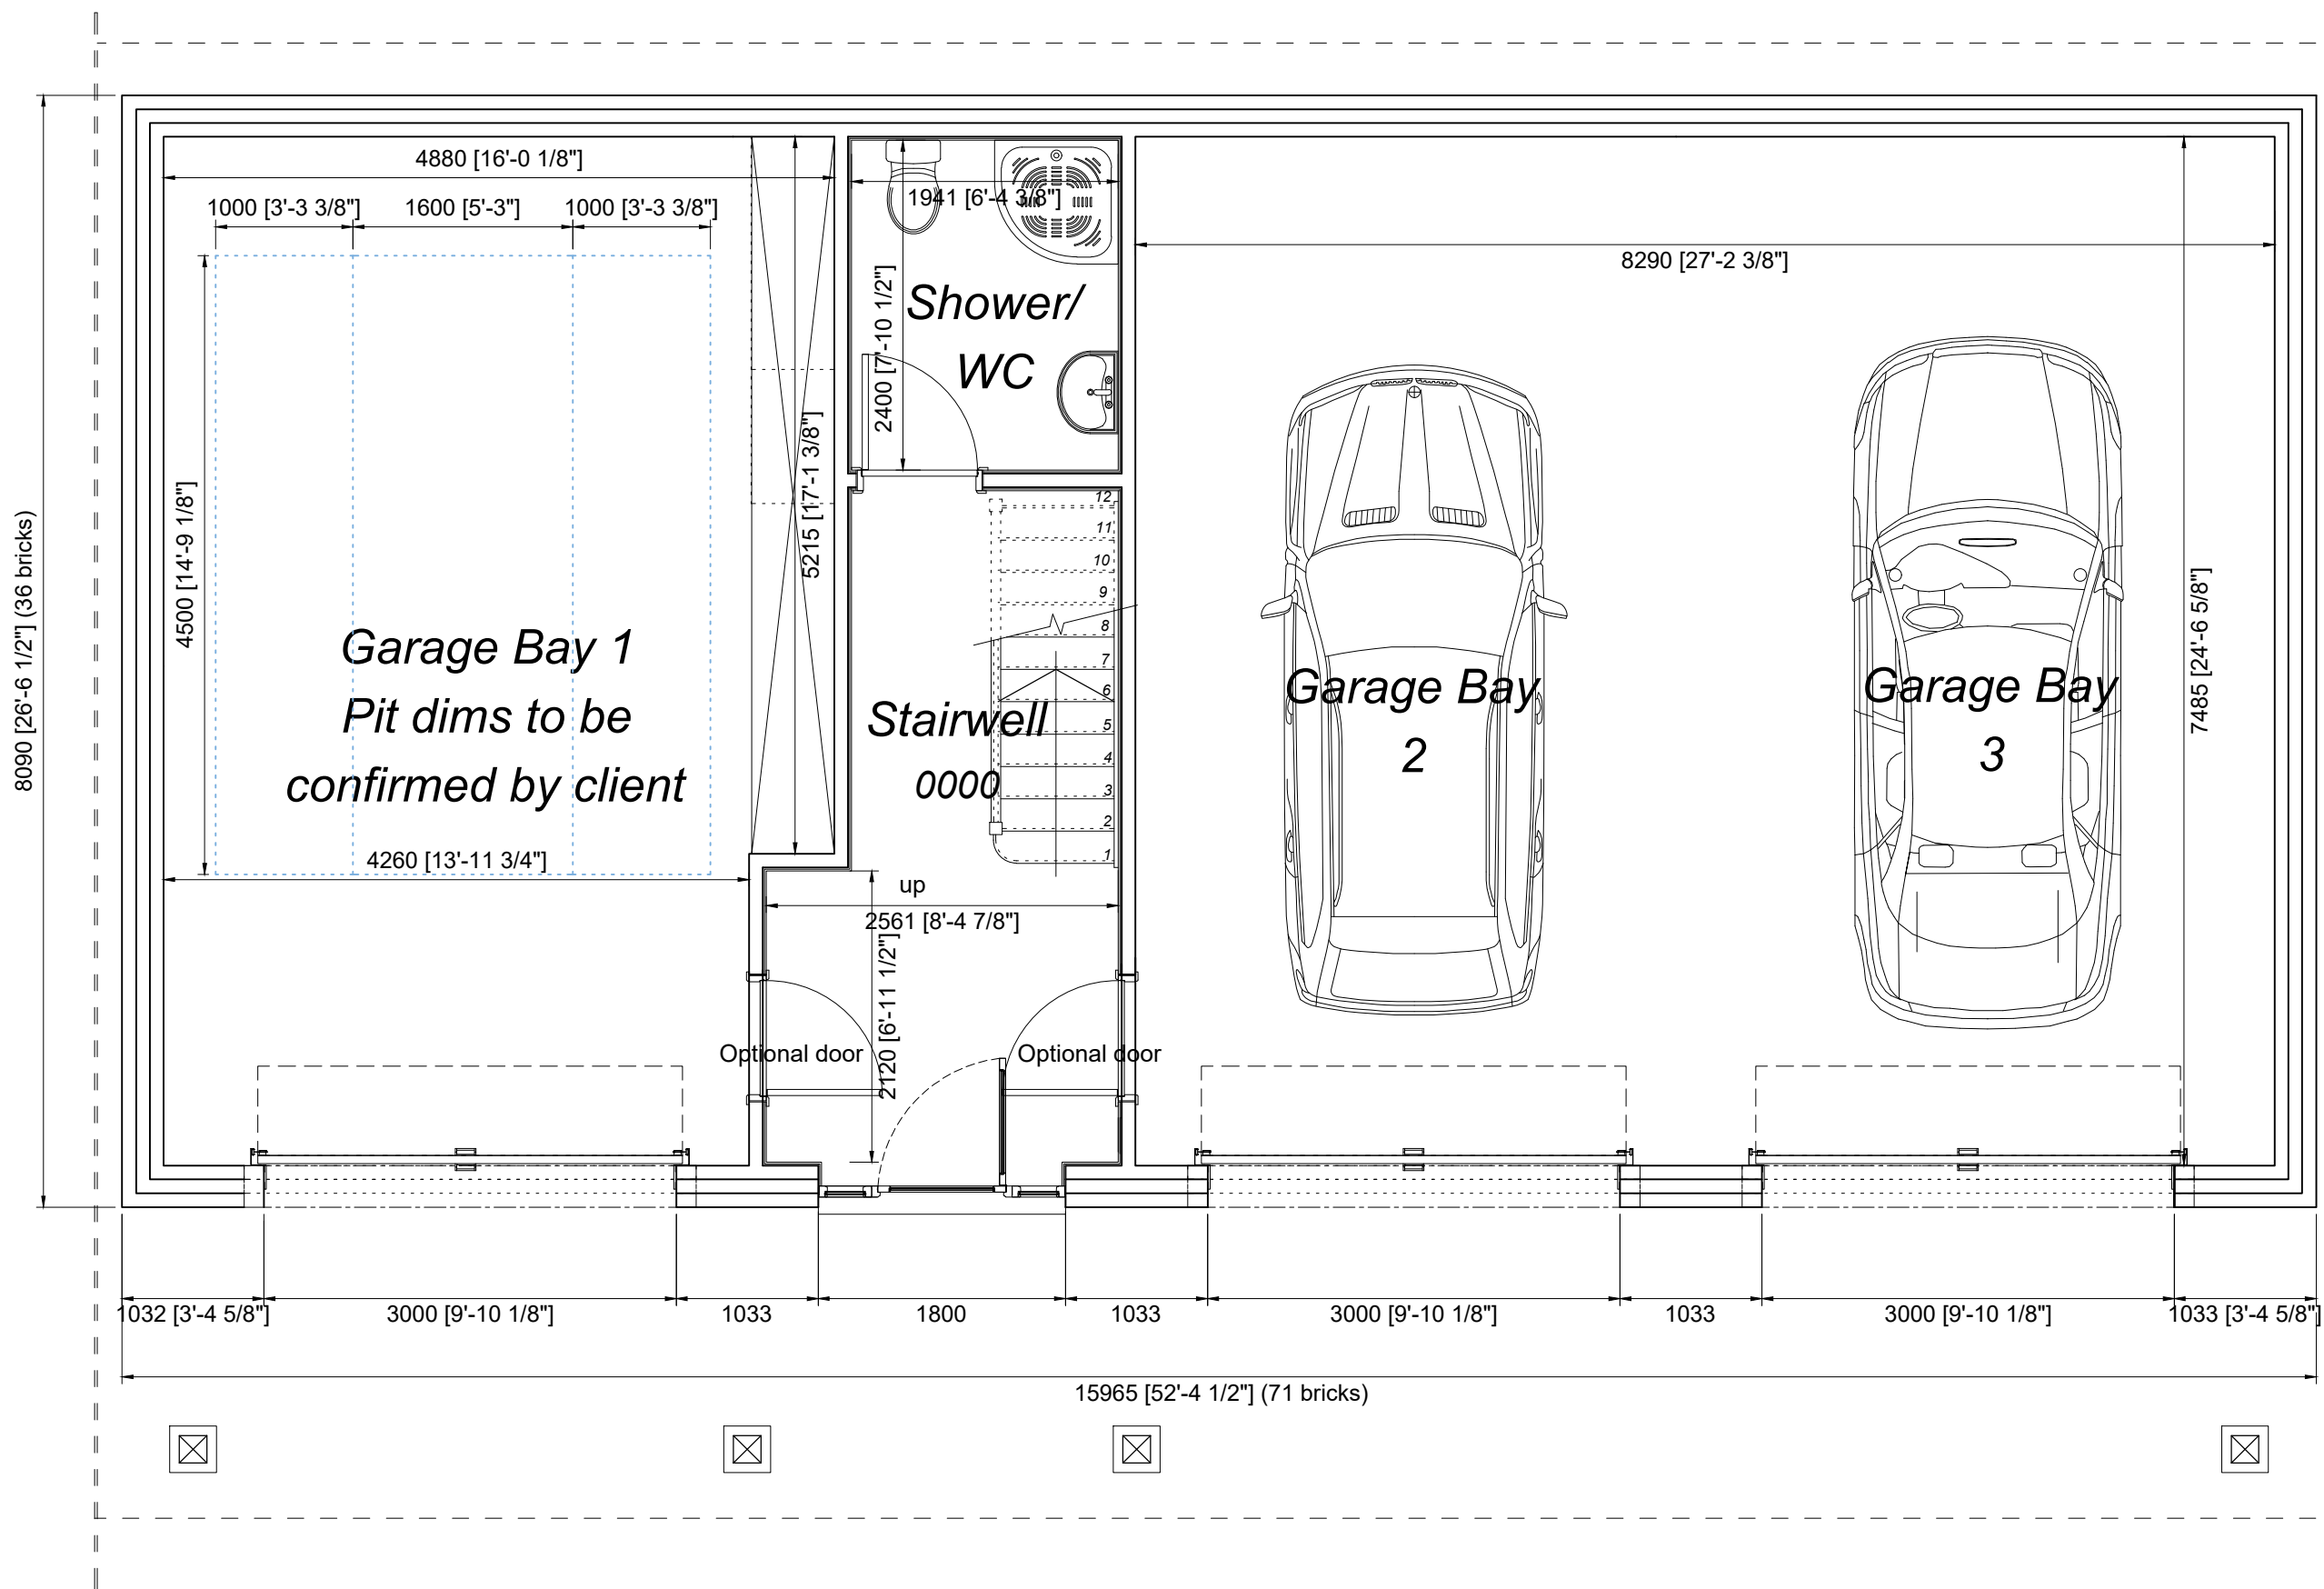

Ground Floor Plan

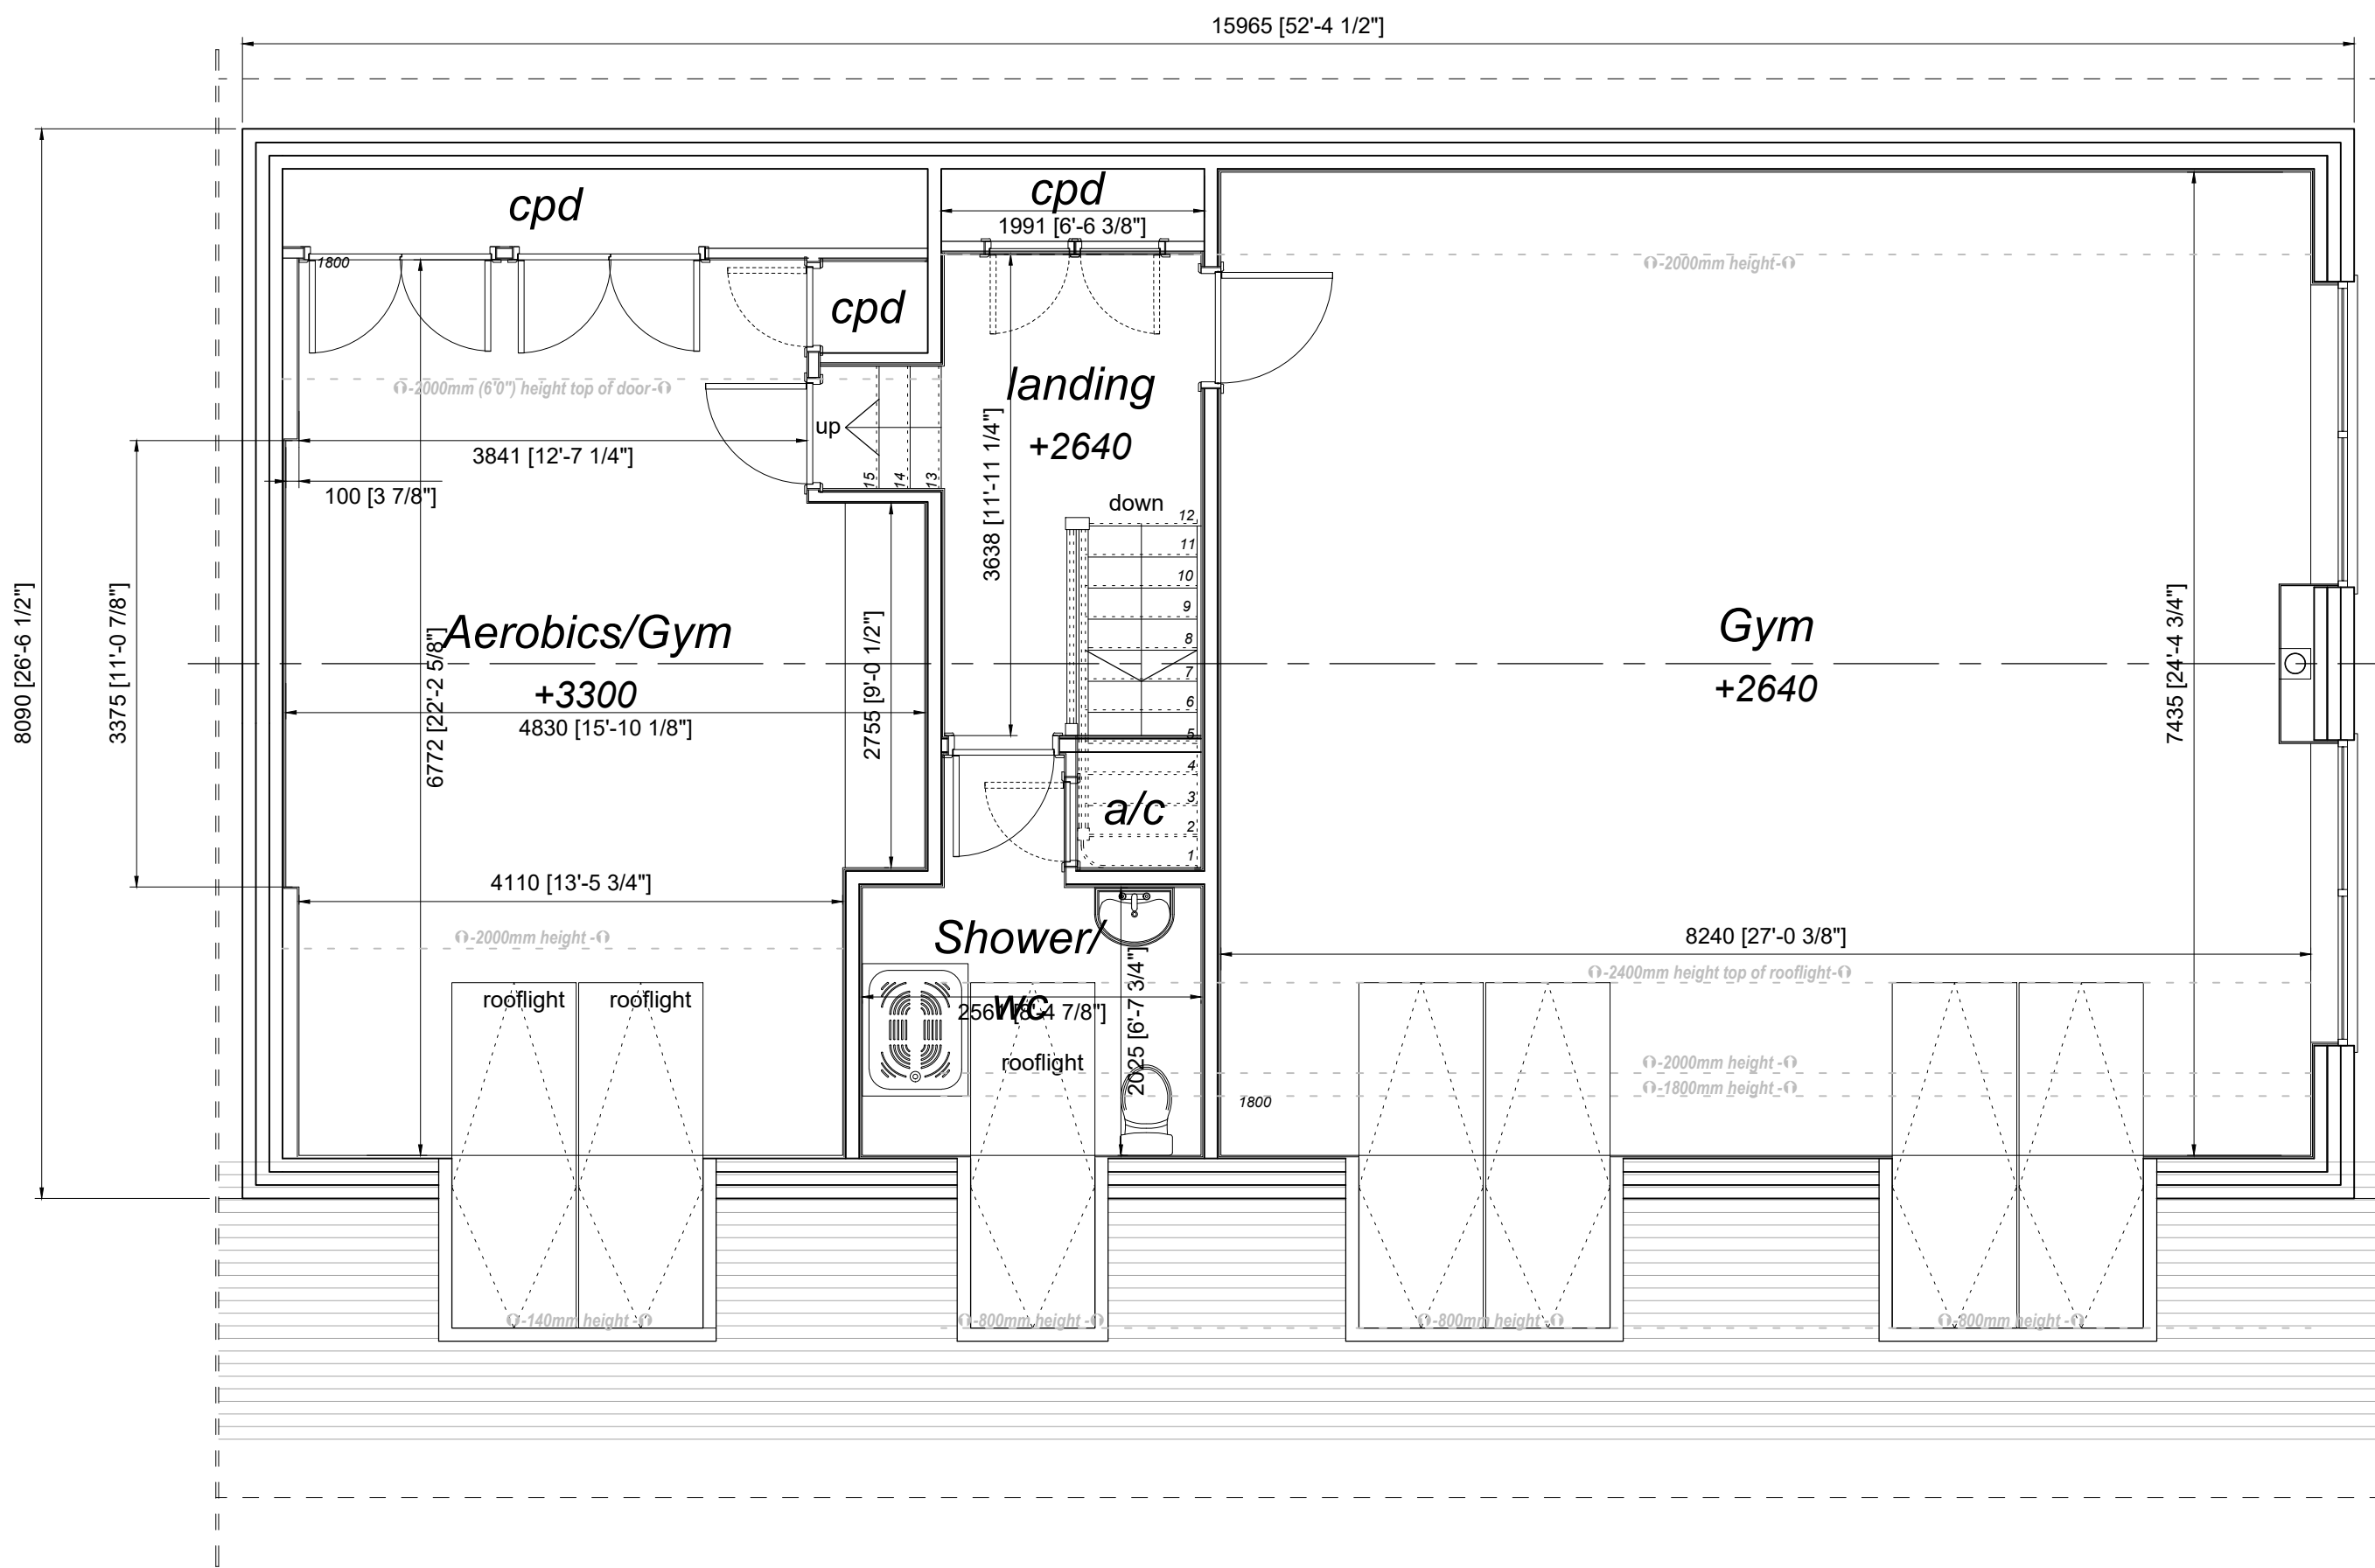

First Floor Plan



Scale bars for information only and not for construction

NOT APPROVED FOR CONSTRUCTION

rev	description	date	author	checked
D	Amended first floor room uses	07/08/19	GP	-
C	General plan update following client meeting at VB	002/07/19	GP	-
B	Roof light omitted in kitchen area	07/06/19	LD	GP
A	updated to clients comments	07/06/19	LD	GP

PLANNING

client
ROBIN JONES
project
PROPOSED NEW GARAGE at
MAES-Y-GROES
BANGOR ON DEE

drawing
PROPOSED FLOOR PLANS

project no.	date	scale
19055	06/19 drawn gp	1/50 & 1/100 @A1

drawing no.	revision
P-10	D

Design and Planning Associates Ltd,
Sokap House,
13 Sedge Road,
Oswestry,
Shropshire,
SY11 2AR
Tel: 01949 439 955
E: info@dpa-design.co.uk
www.dpa-design.co.uk

SK=SKETCH/FEASIBILITY
P=PLANNING
E=EXHIBITS
BR=BUILDING REGULATION
AS=AS BUILT

FLOOR PLANS AS PROPOSED