



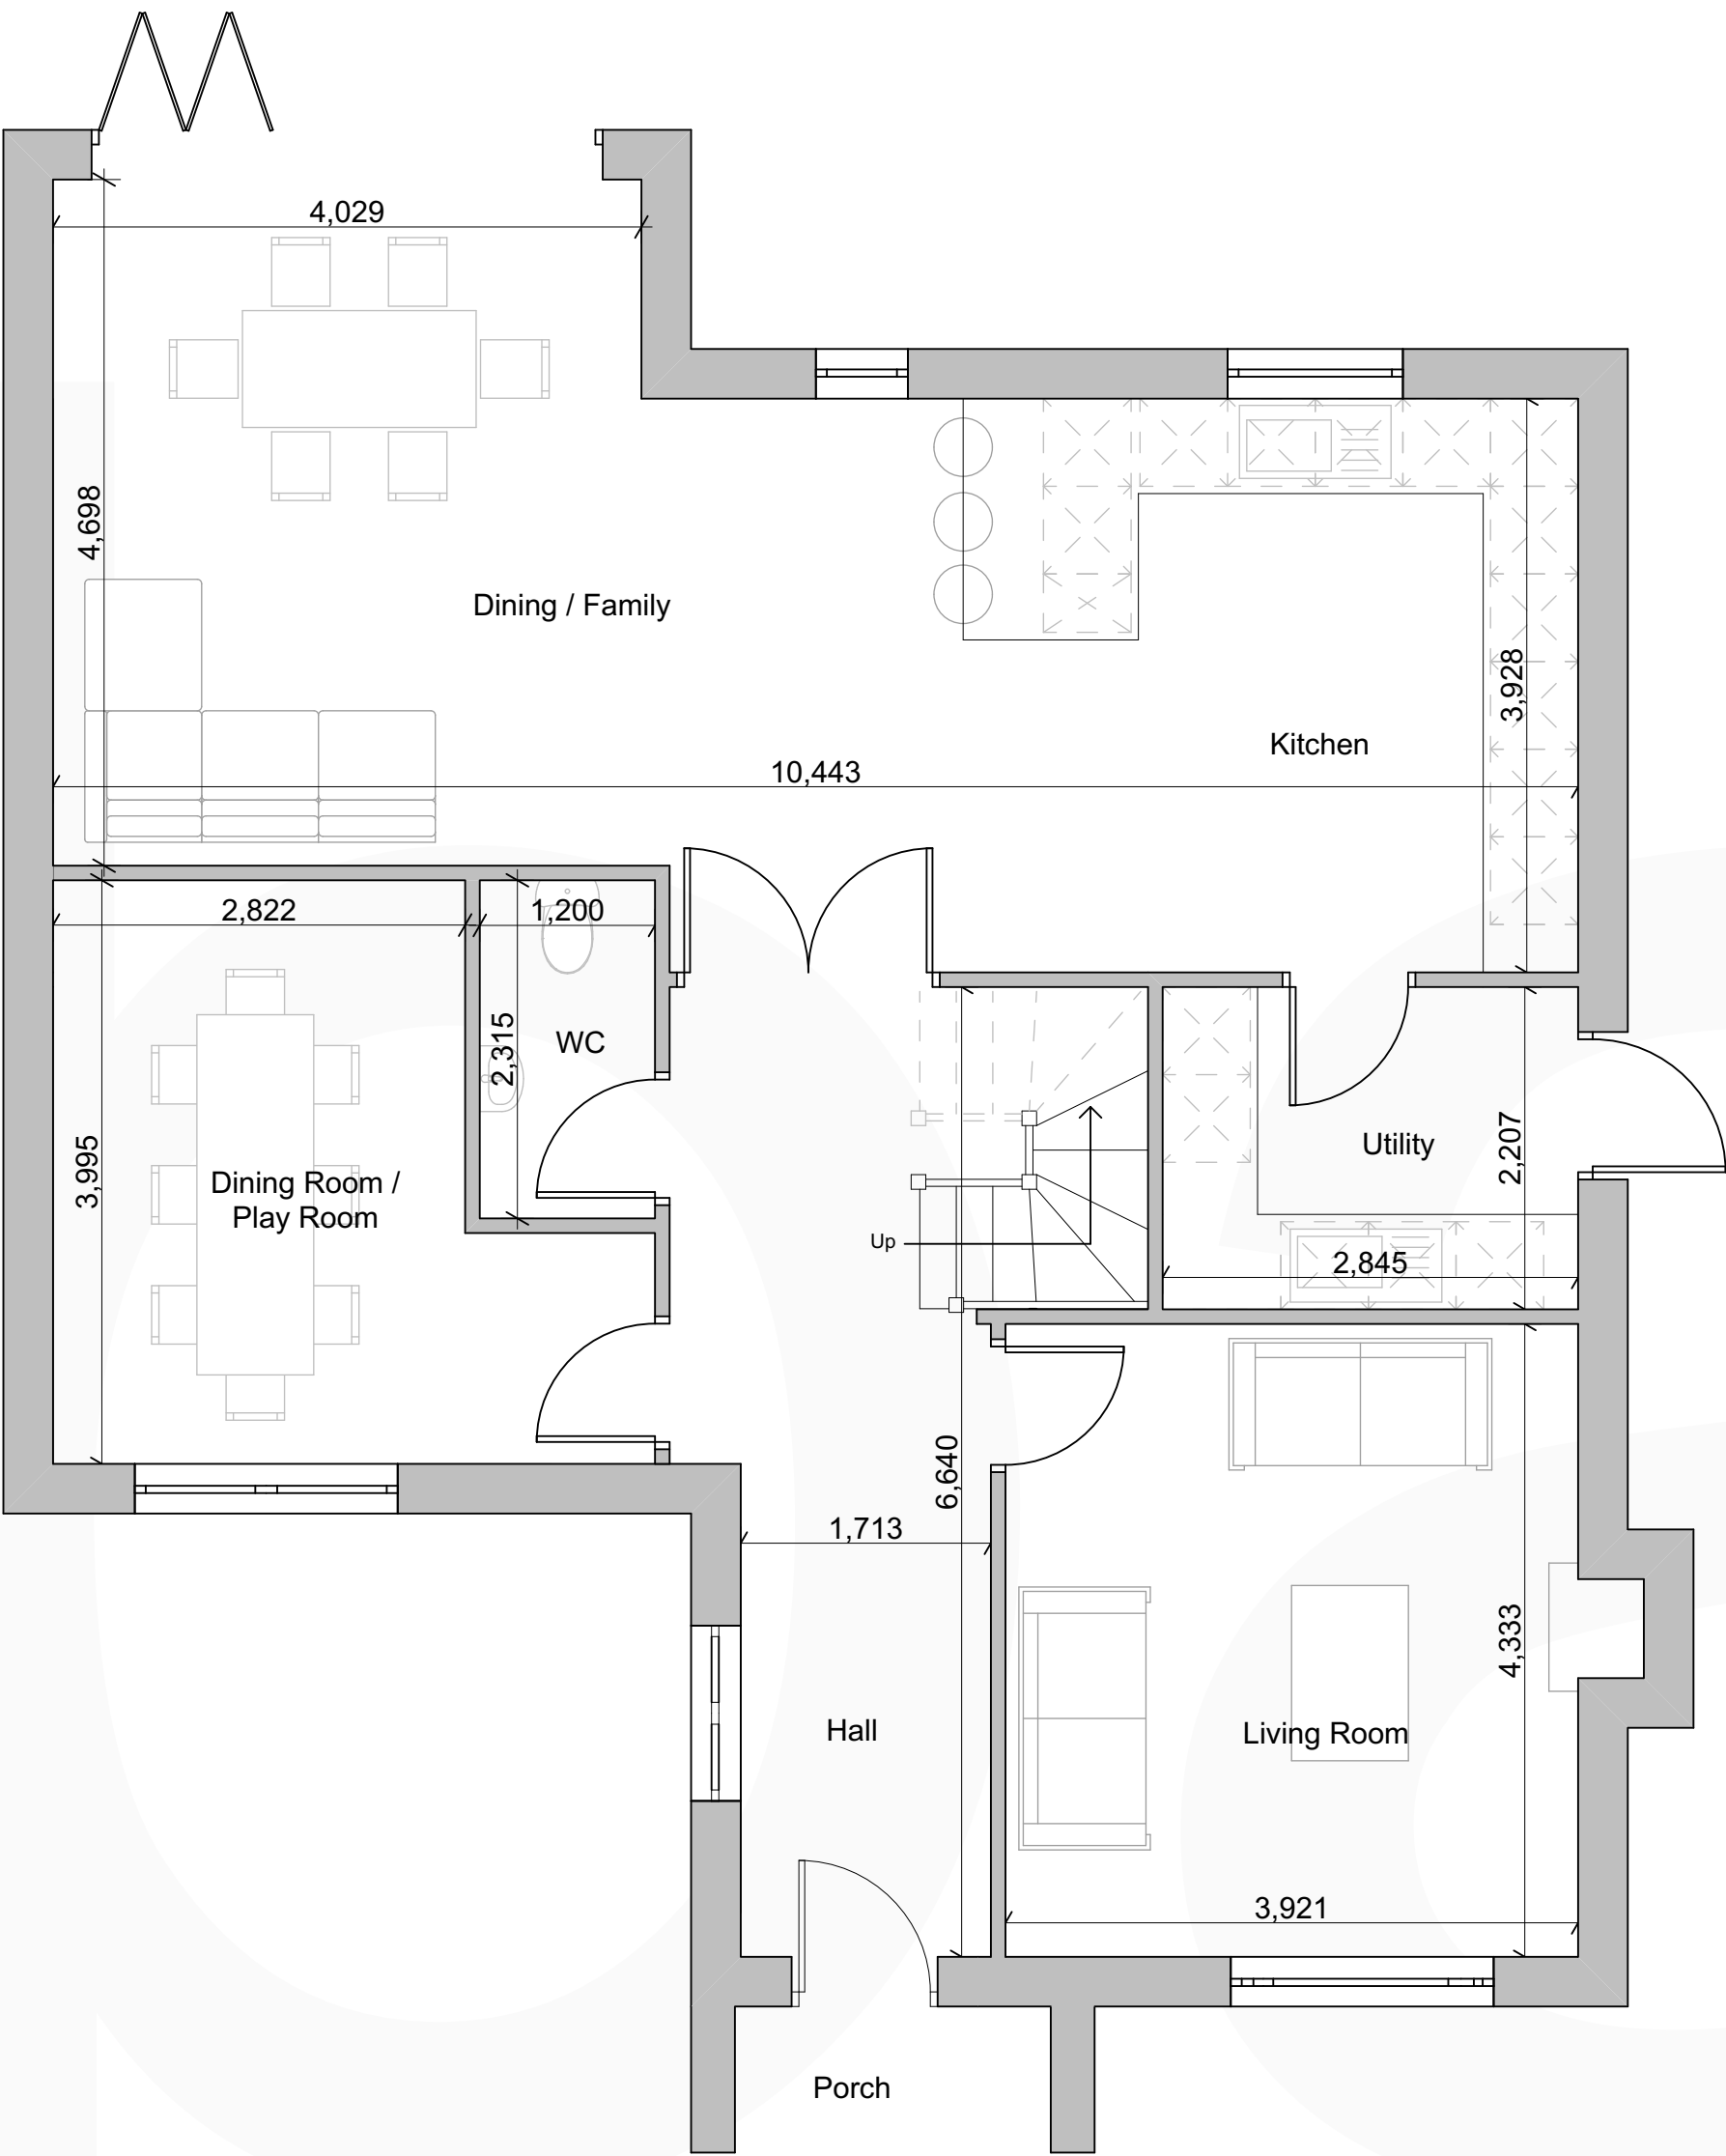


Ground Floor Plan

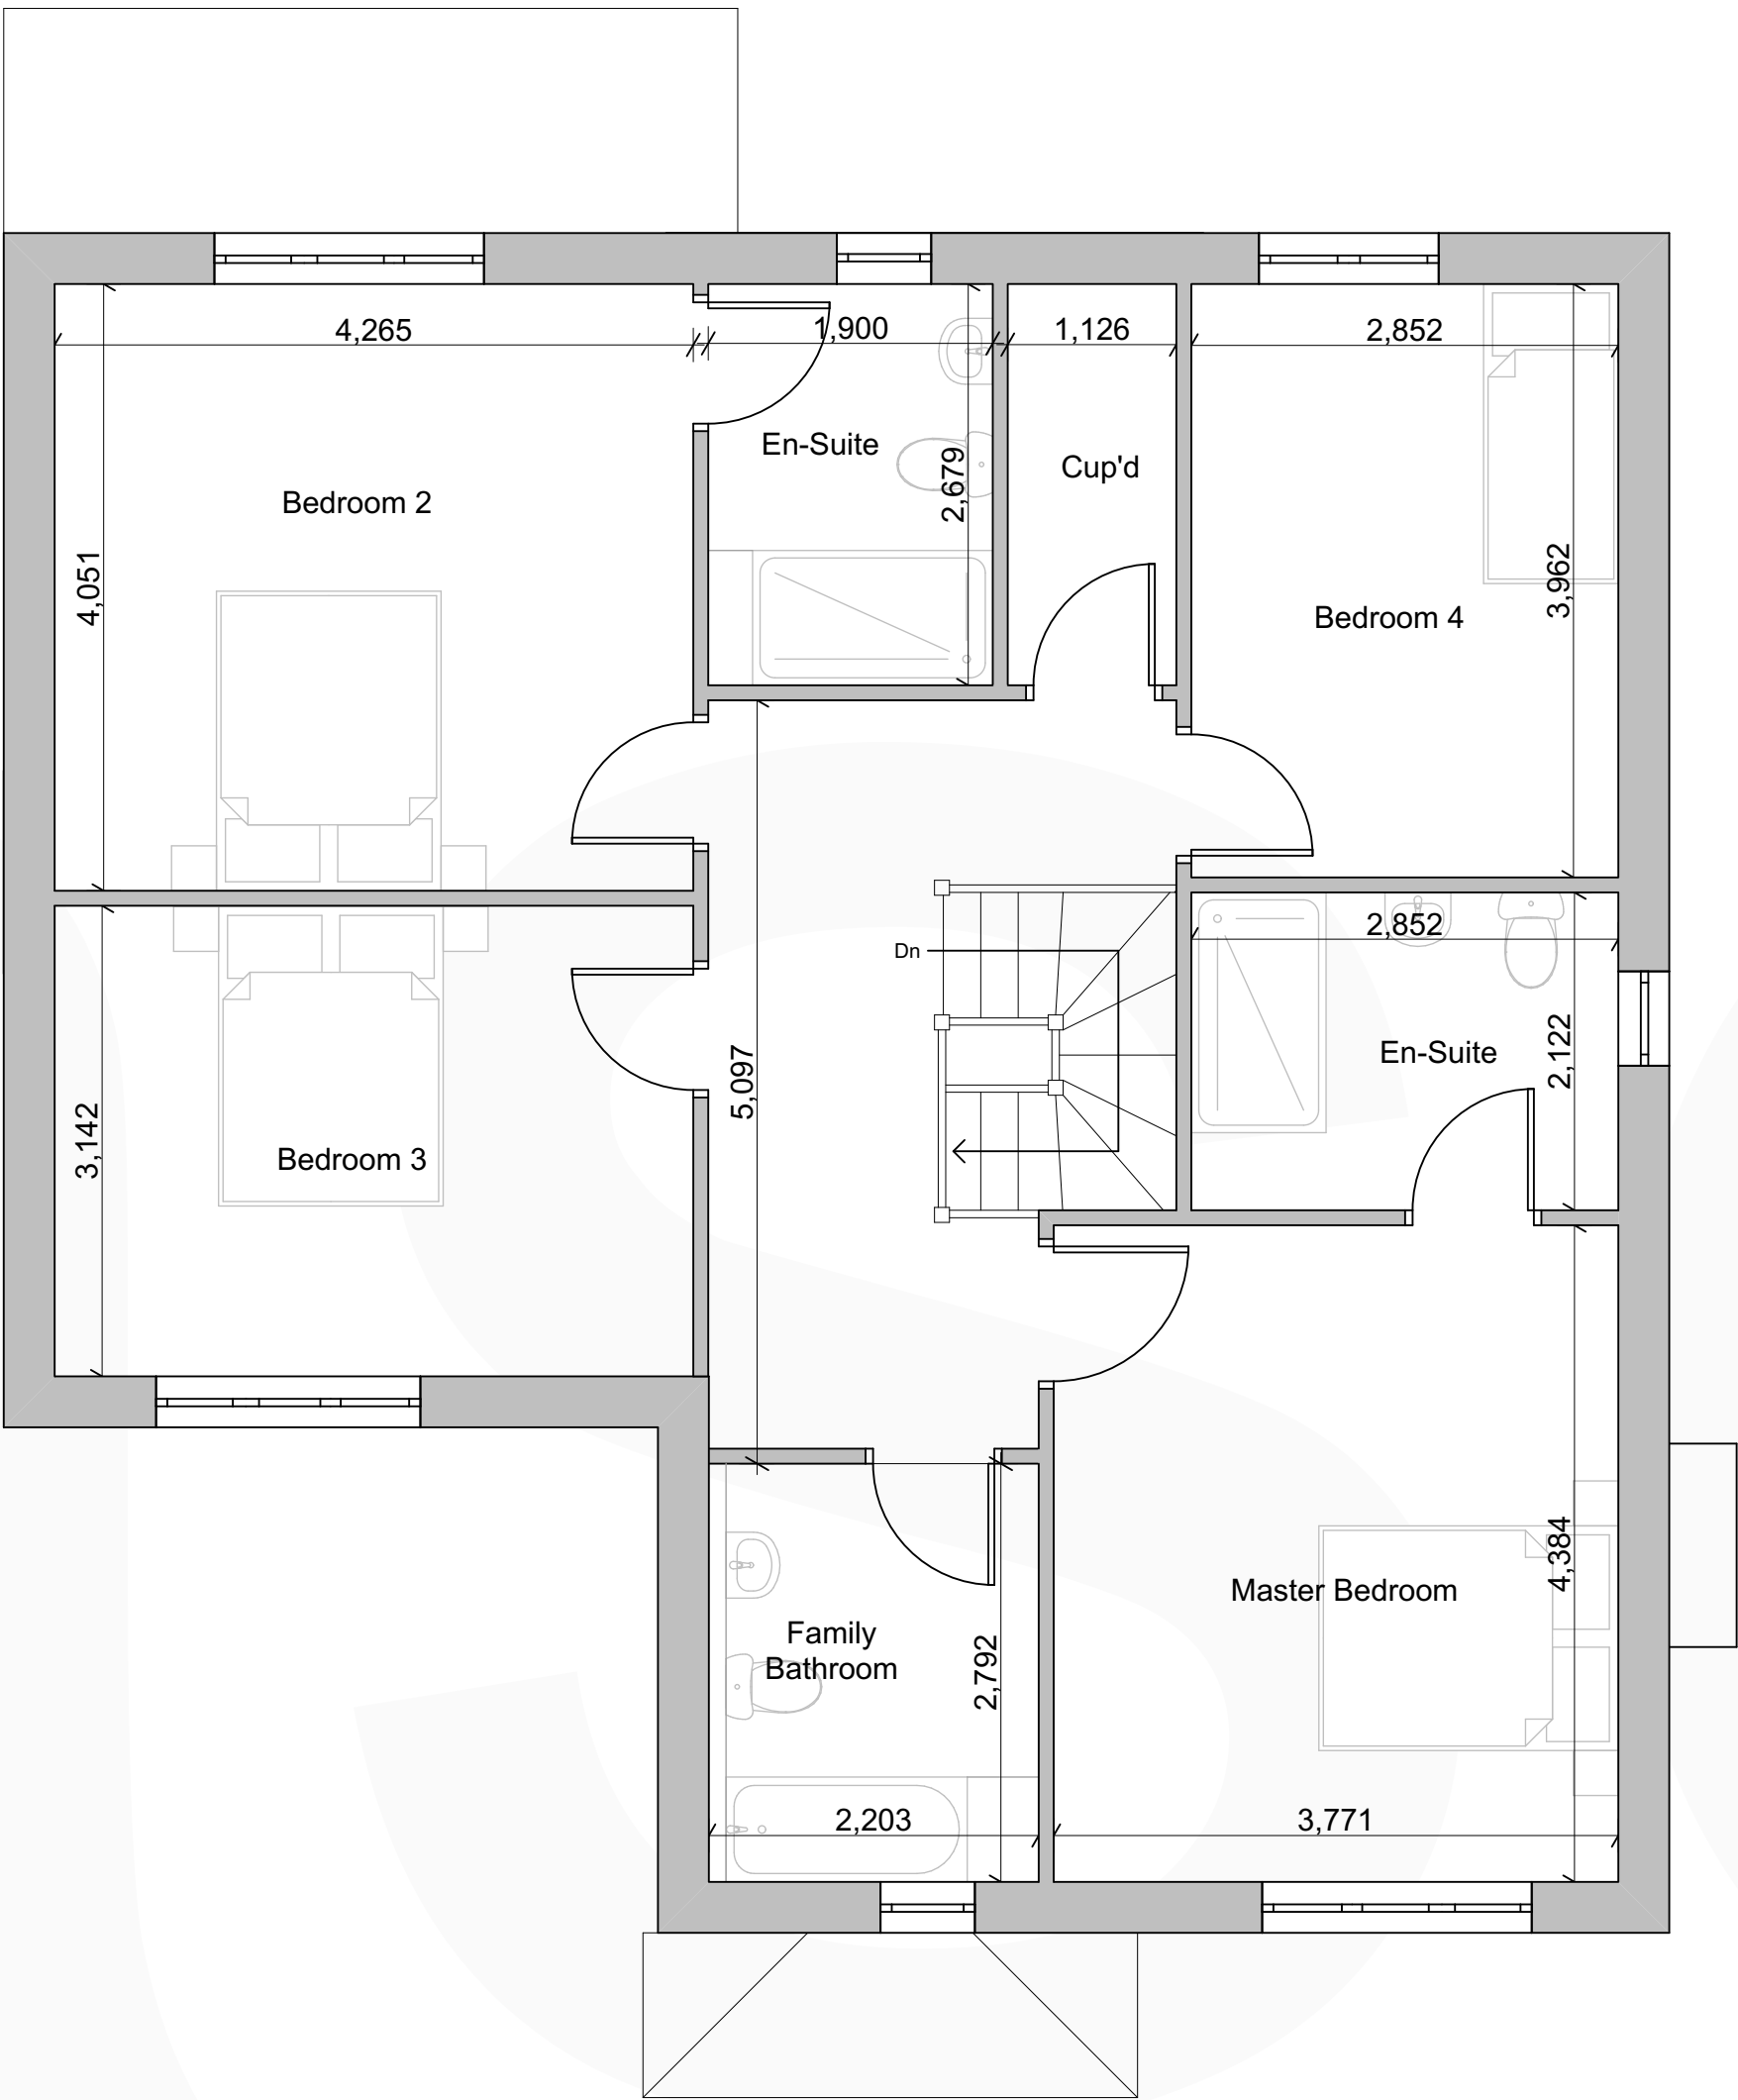

First Floor Plan

**HOUSE TYPE 3**  
4 bedroom detached dwelling  
GIA = 209sqm / 2250sqft

*Plot 24 detached double garage*  
*Plot 26 attached double garage*  
*Plot 27 attached double garage*  
*Plot 31 (handed) attached double garage*

 

|         |       |      |     |      |  |
|---------|-------|------|-----|------|--|
|         |       |      |     |      |  |
| Rev No. | Date. | Rev. | By. | Chk. |  |

PLANNING

|                |         |             |        |           |    |      |                         |
|----------------|---------|-------------|--------|-----------|----|------|-------------------------|
| Scale.         | 1:50@A1 | Date.       | Jan 18 | Drawn by. | AO | Chk. | -                       |
|                |         |             |        |           |    |      |                         |
| Project Title. |         |             |        |           |    |      | Vicarage Lane, Gresford |
| Client.        |         |             |        |           |    |      | Gower Homes Ltd.        |
| Drawing Title. |         |             |        |           |    |      | New HT 3 Floor Plans    |
| Project No.    |         | Drawing No. |        | Revision. |    |      |                         |
| BA1858         |         | PL-030      |        | -         |    |      |                         |