




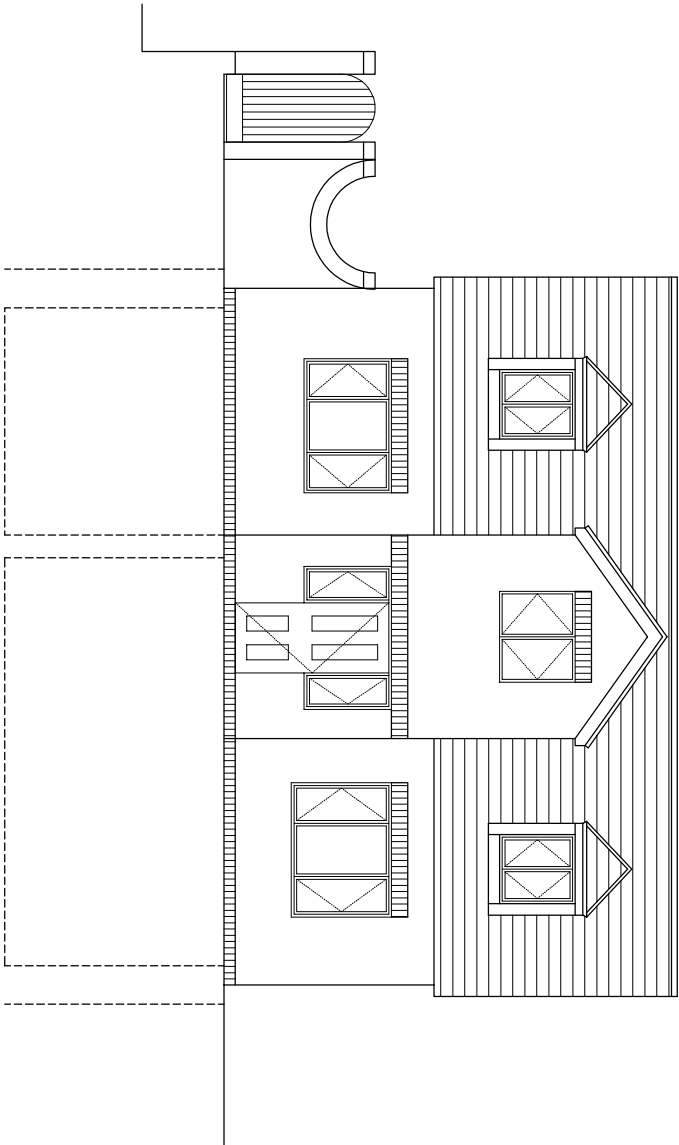

APPROVED FRONT ELEVATION

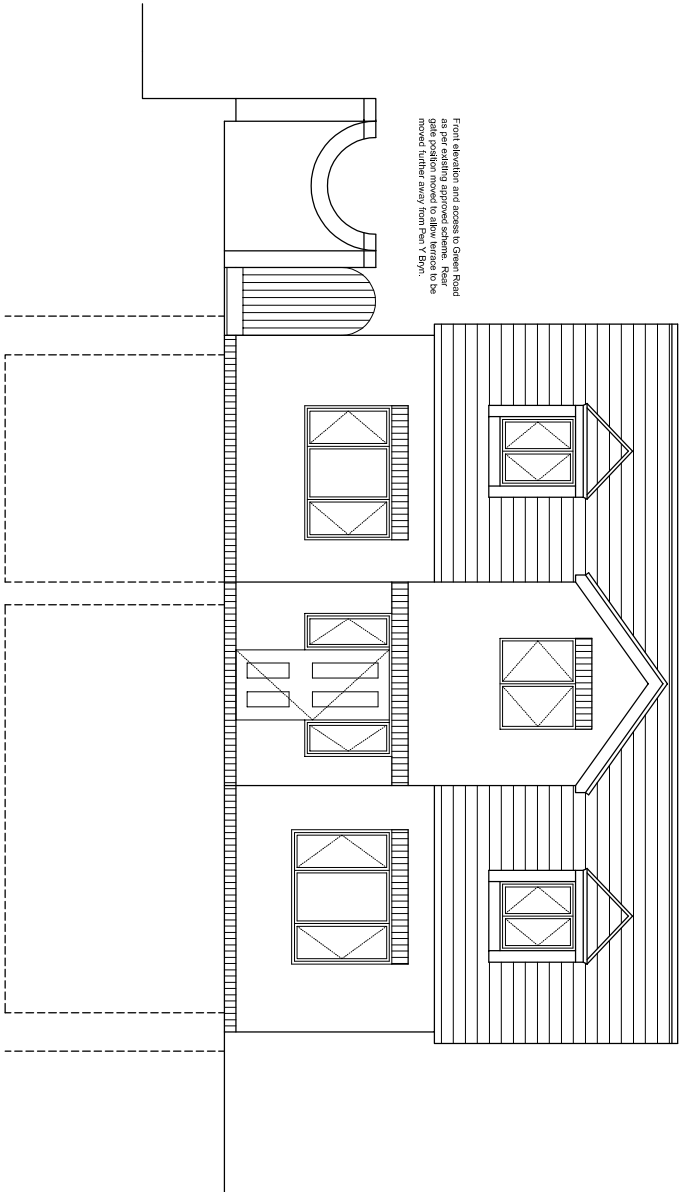

PROPOSED FRONT ELEVATION (NO CHANGE)

 

Green Road, Brymbo.



t: 01928571770
m: 07930983595
e: michael@bjt.co.uk

Client: Mr F Murphy
Green Road, Brymbo.

Proposed Amendments to New Dwelling
Front Elevations

Scale 1:50 @ A1 Drawing No. MB-CR-06
Revision A