


EAST ELEVATION PROPOSED

SOUTH ELEVATION PROPOSED

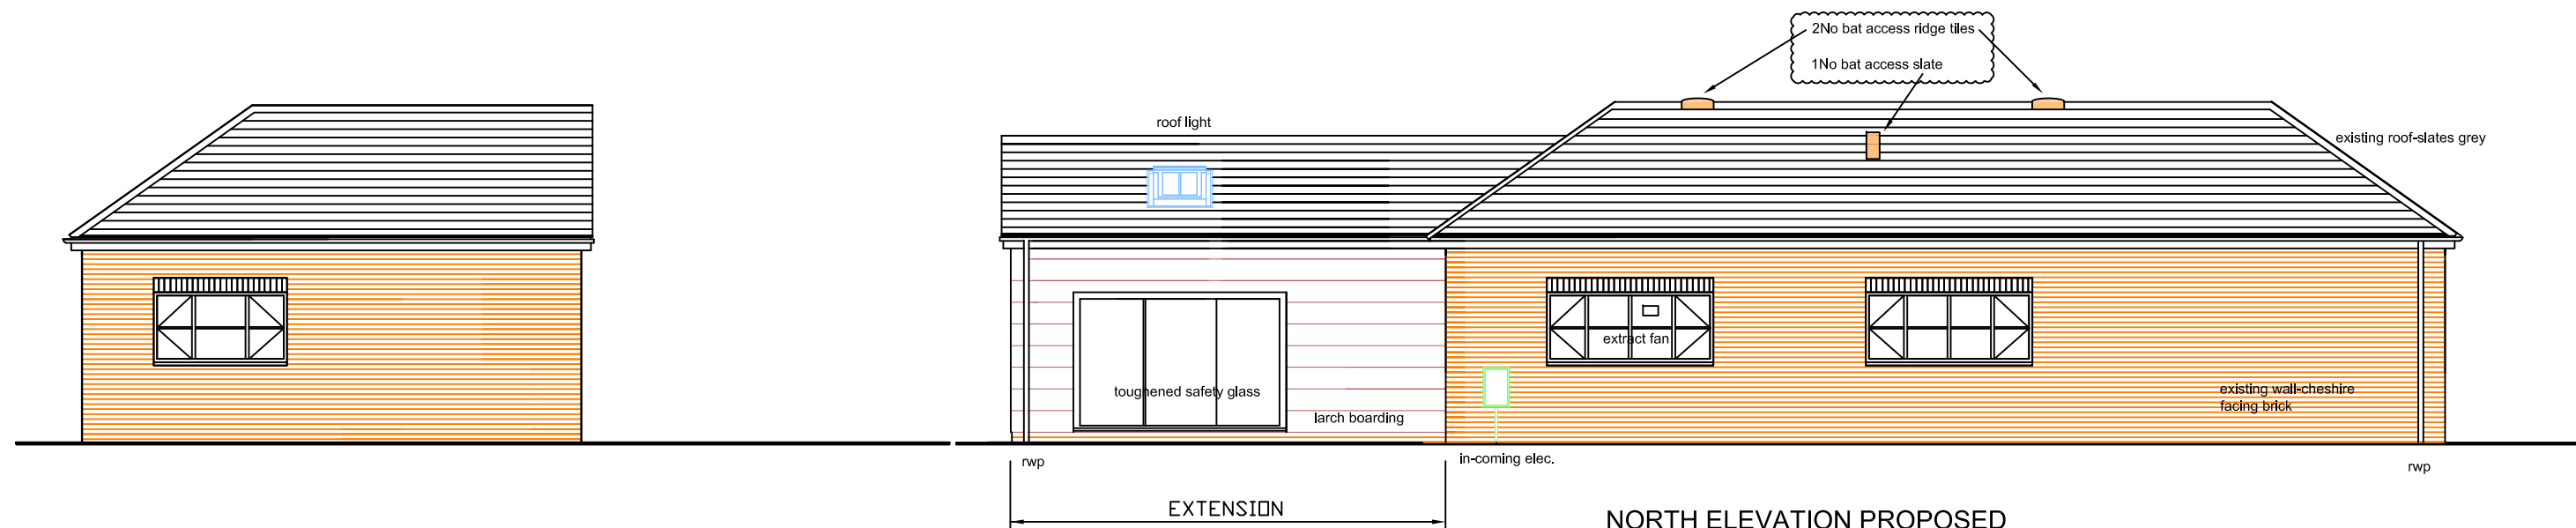


WEST ELEVATION PROPOSED

NORTH ELEVATION PROPOSED



INTEGRATED BRICK BAT BOX

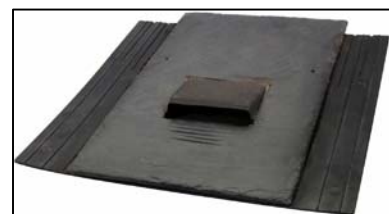

BAT ACCESS SLATE



BAT ACCESS RIDGE TILE

Revisions:

- A Planning submission July 16
- B Building Regs June 18
- C Planning alterations August 19
- D Bat access info added September 19

JOB:

PROPOSED CONVERSION OF STABLES
TO DWELLING AT
SMITHY COTTAGE SONTLEY WREXHAM
FOR MR Jack Bowyer- Jones

ELEVATIONS PROPOSED

Scale: 1.100 @ A3	Date June 16	Dwg No: TFB/04	Rev:D
----------------------	--------------	-------------------	-------