



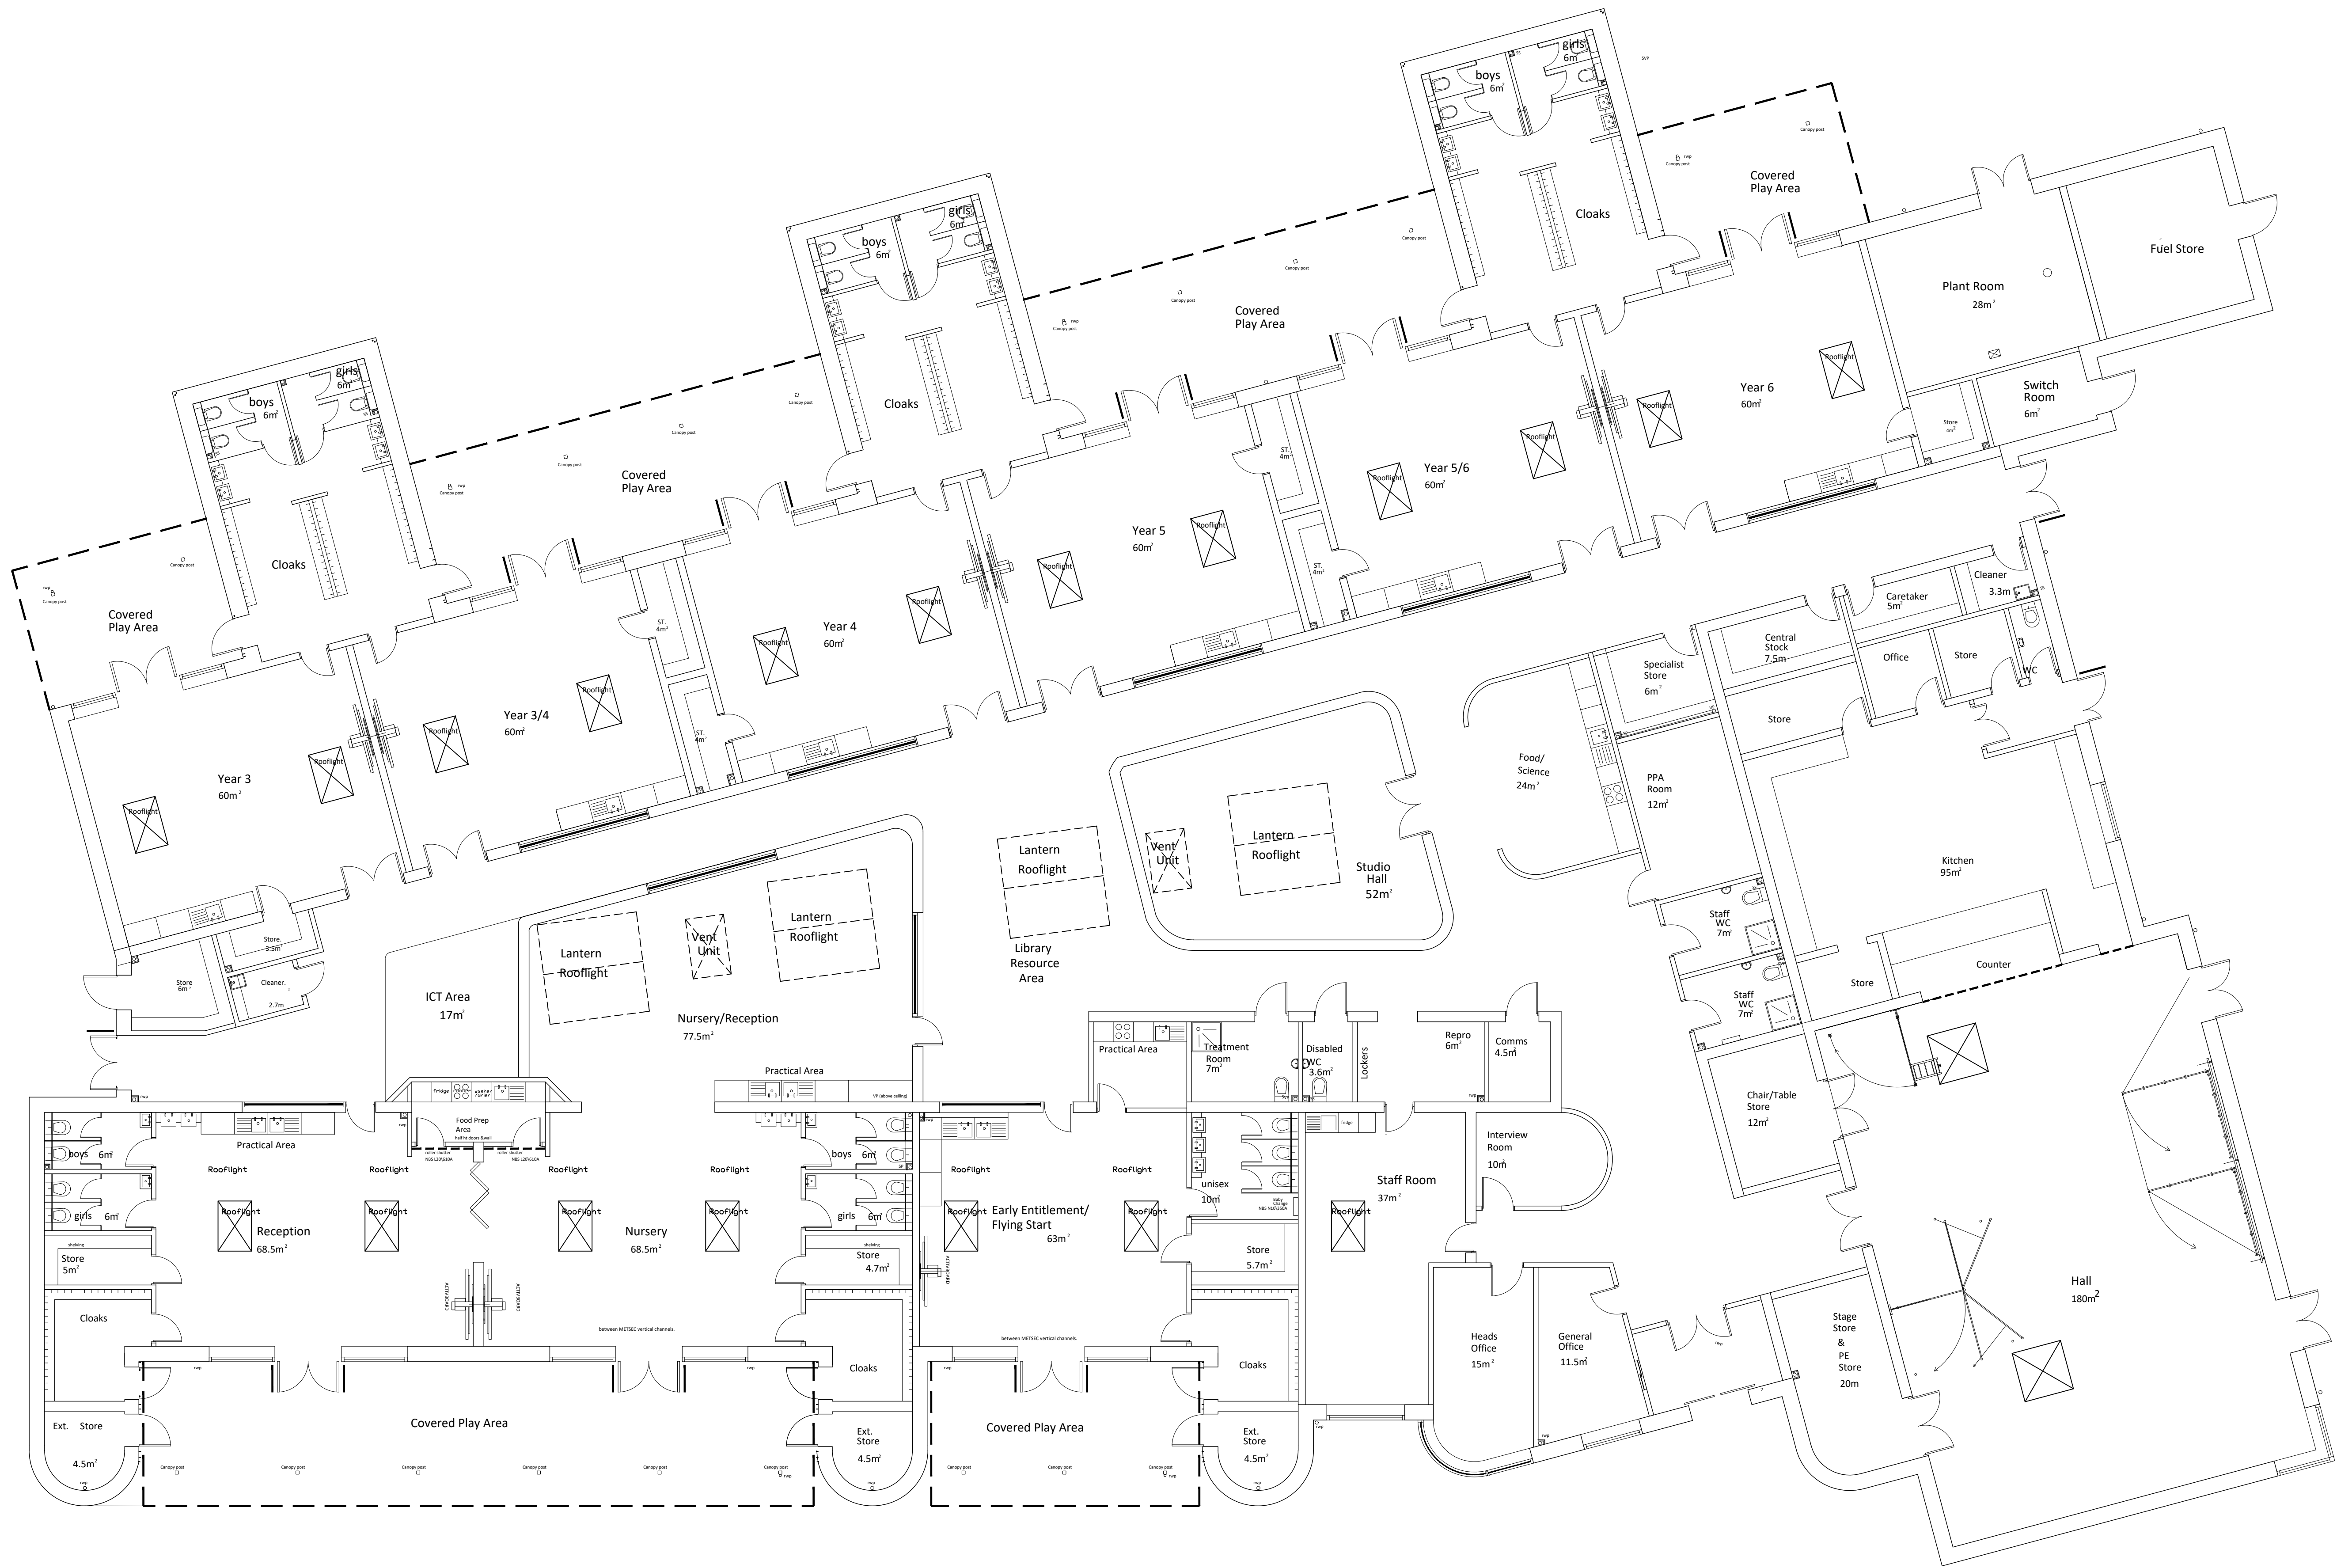

P11 INITIAL ISSUE
REV. DESCRIPTION BY / CHK / APP
RIBA PLAN OF WORK 2013 WORKSTAGE LEVEL OF MODEL DEFINITION (LOD)

PURPOSE OF ISSUE - FIT FOR ... APPROVAL

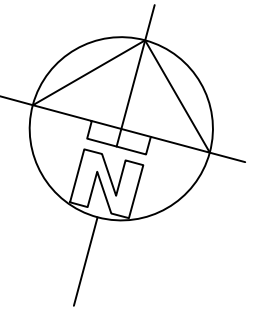

CARDIFF 020 2076 2511
LONDON 0207 138 3560
WREXHAM 01978 357 887

CLIENT
WREXHAM COUNTY BOROUGH COUNCIL

PROJECT TITLE
EXTENSION TO YSGOL BRO ALUN, DELAMERE AVENUE, GWERSYLLT, WREXHAM, LL11 4NG

DRAWING TITLE
EXISTING GROUND FLOOR PLAN

DATE 09.19 SCALE @ A1 1:100 DRAWN CB CHECKED - APPROVED -

PROJECT No. 19138 DRAWING No. 0019138-0001
PROJECT - ORIGINATOR - ZONE - LEVEL - TYPE - ROLE - CLASSNUMBER
19138 YBA-LAW-XX-G00-DFP-A-061001 P01

DO NOT SCALE Any discrepancy or query concerning this drawing should be referred to the Architect.
Copyright © LAWRAY LIMITED
Registered Office: Greenmeadow Springs, CARDIFF CF15 7AB Reg. Co. No. 2724178, VAT Reg. No. 134 2146 06

