
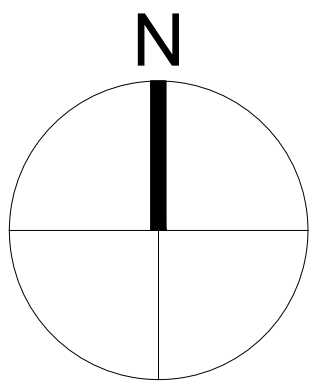


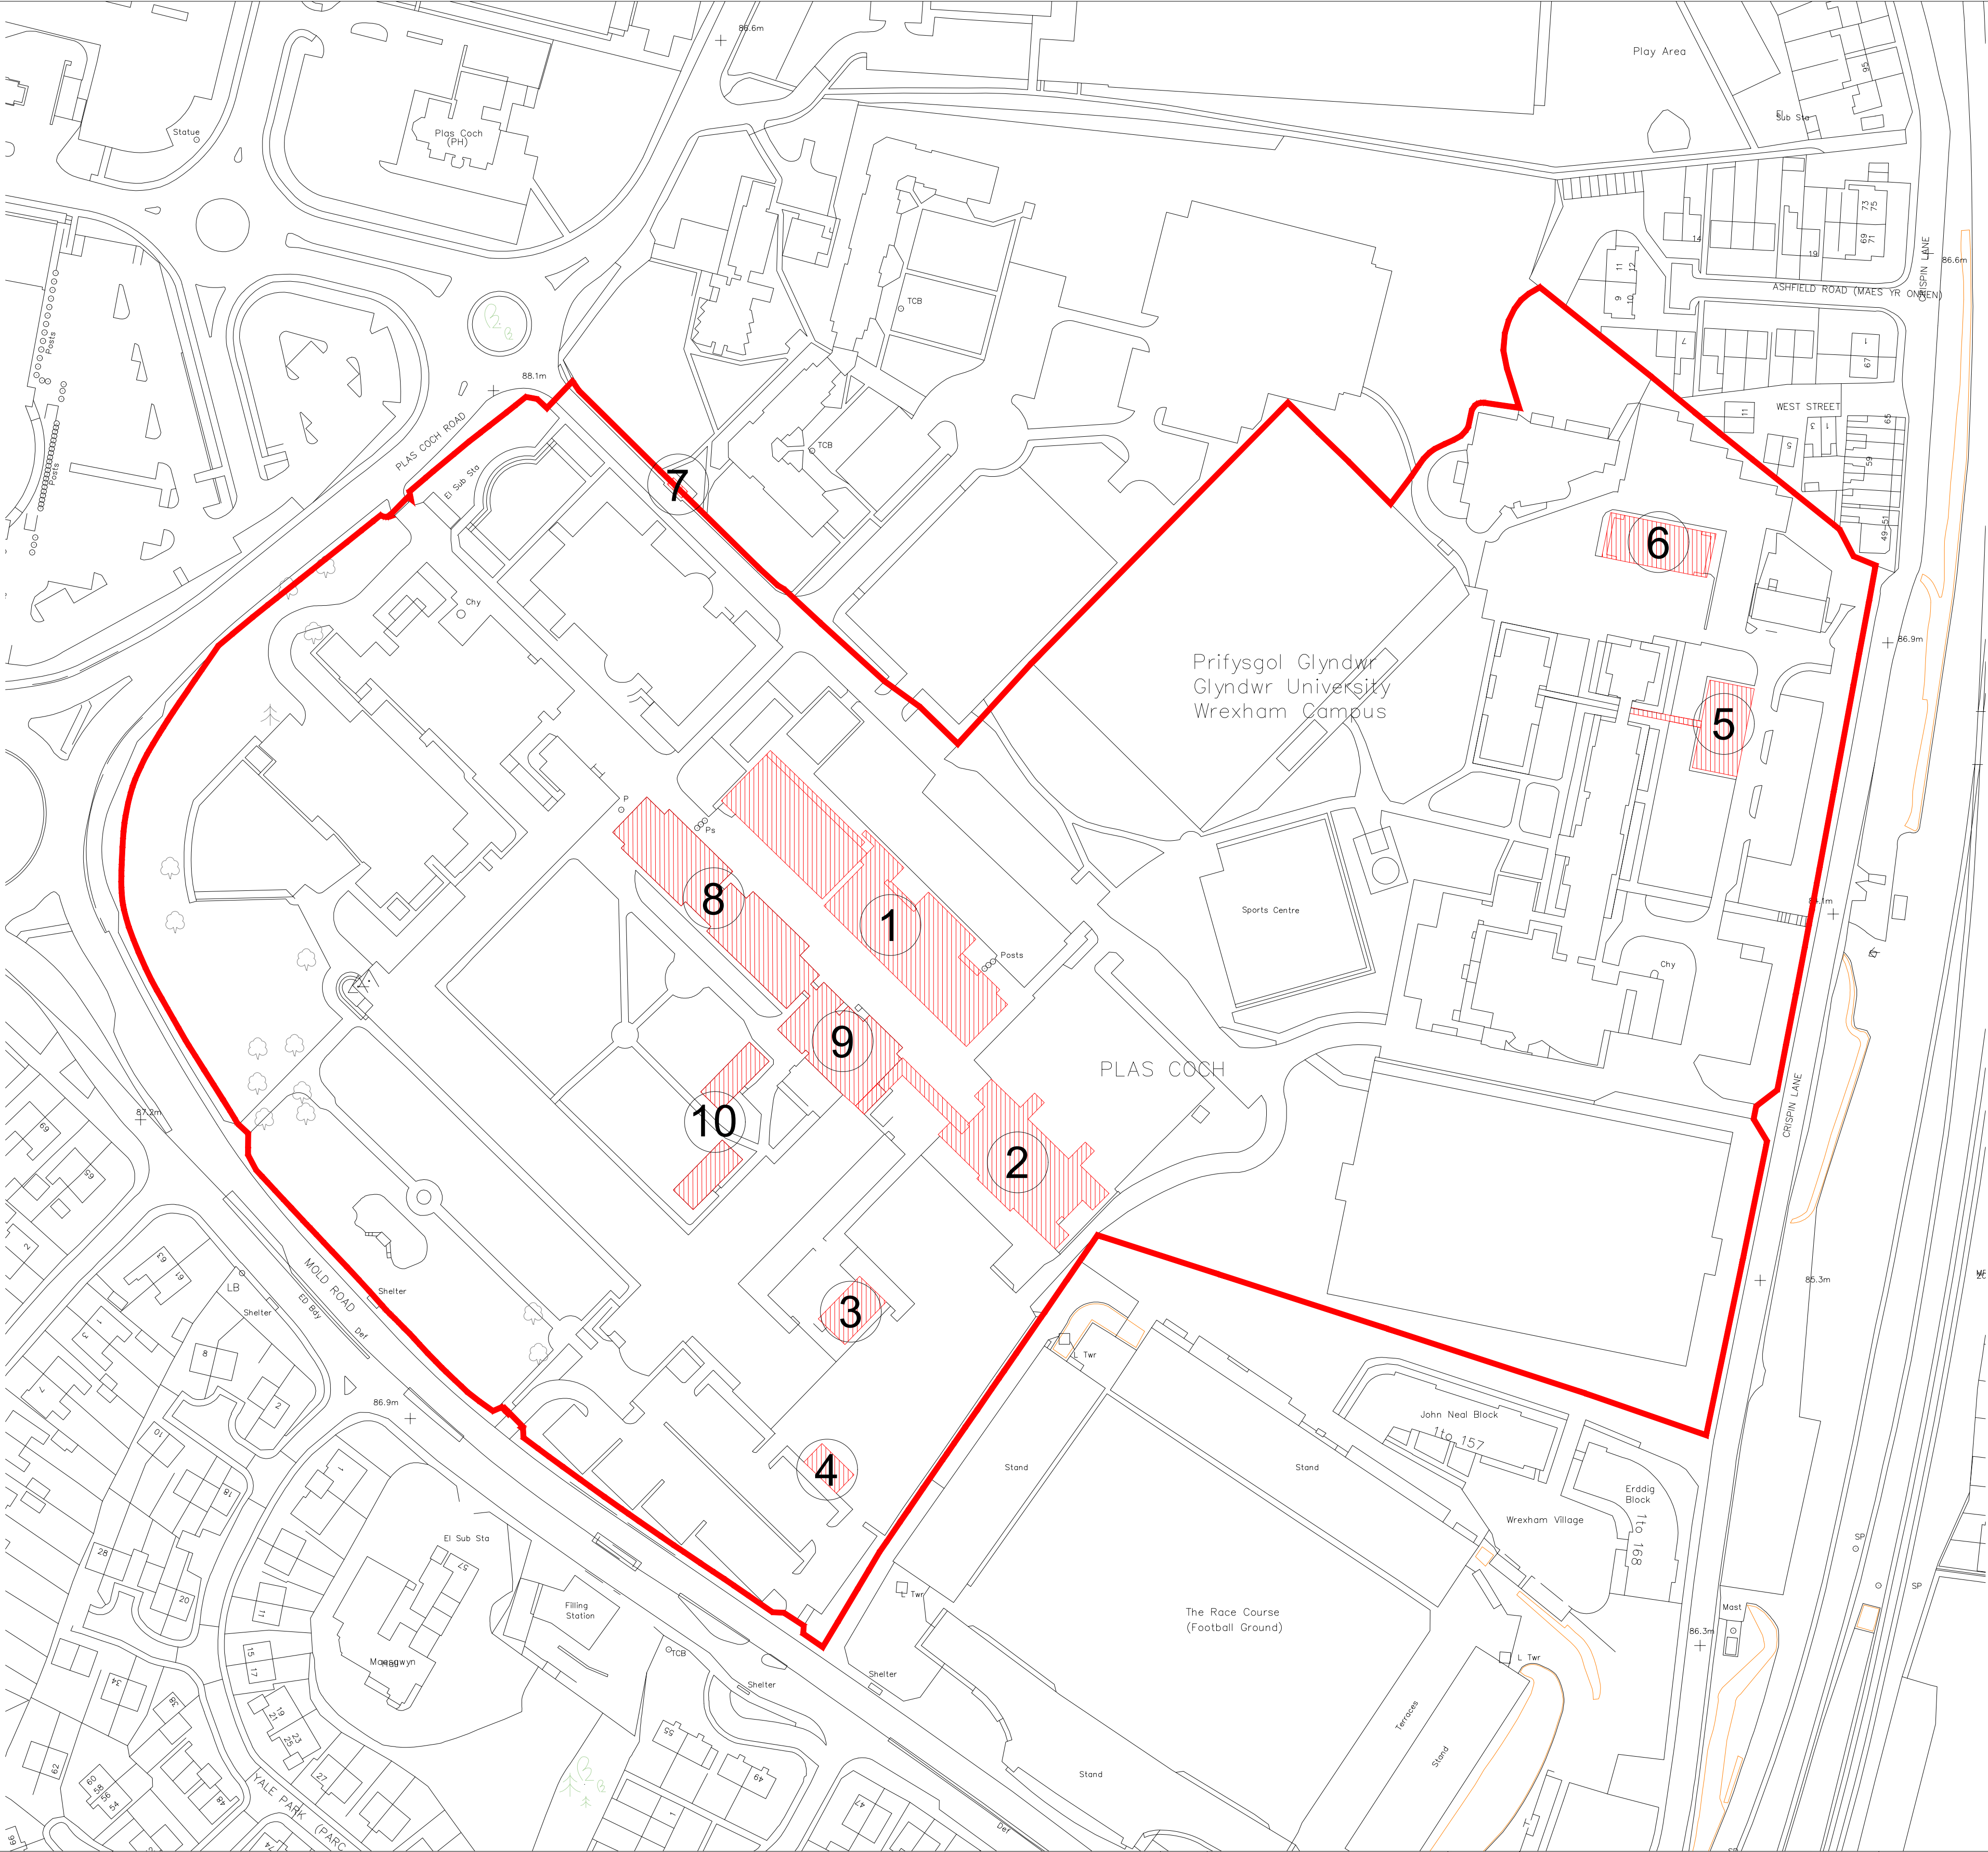

KEY

Buildings to be demolished

- 1 1939 sqm
- 2 943 sqm
- 3 170 sqm
- 4 89 sqm
- 5 315 sqm
- 6 375 sqm
- 7 14.6 sqm
- 8 1,081 sqm
- 9 587 sqm
- 10 301 sqm

GENERAL NOTES:

DAY Architectural Ltd accepts no responsibility for any costs, losses or claims whatsoever arising from these drawings, specifications and related documents unless there is full compliance with the Client or any unauthorised user of the following:

- All boundaries, dimensions and levels are to be checked on site before construction and any discrepancies reported to the Architect / Designer.
- Partial Service: Any discrepancies with site or other information is to be advised to the Architect / Designer and direction and / or approval is to be sought before the implementation of the detail.
- Block and site plans are reproduced under license from the Ordnance Survey.
- Do not scale this drawing.
- For the purpose of coordination, all relevant parties must check this information prior to implementation and report any discrepancies to the Architect / Designer.

DRAWING NOTES:

P2	Amendment to extent of demolition	22.03.2019
P1	First Draft Issue	18.03.2019
STATUS	REVISION	DATE

CLIENT
Wrexham Glyndwr University

PROJECT
Campus 2025

DRAWING
Plas Coch - Proposed Demolition Plan

SCALE 1:1000	PAPER SIZE A1
DATE June 2018	DRAWN BY LB

DRAWING No. AL-10-001	REVISION P2	PROJECT No. 531-17
---------------------------------	-----------------------	------------------------------

DRAWING STATUS
DRAFT

Information contained on this drawing is the sole copyright of DAY Architectural Ltd. and is not to be reproduced without their permission.



DAY ARCHITECTURAL LTD.
61 BURLINGTON STREET
LIVERPOOL
L3 6LG

LIVERPOOL
MANCHESTER

0151 203 9703, info@day-architectural.com, www.day-architectural.com