



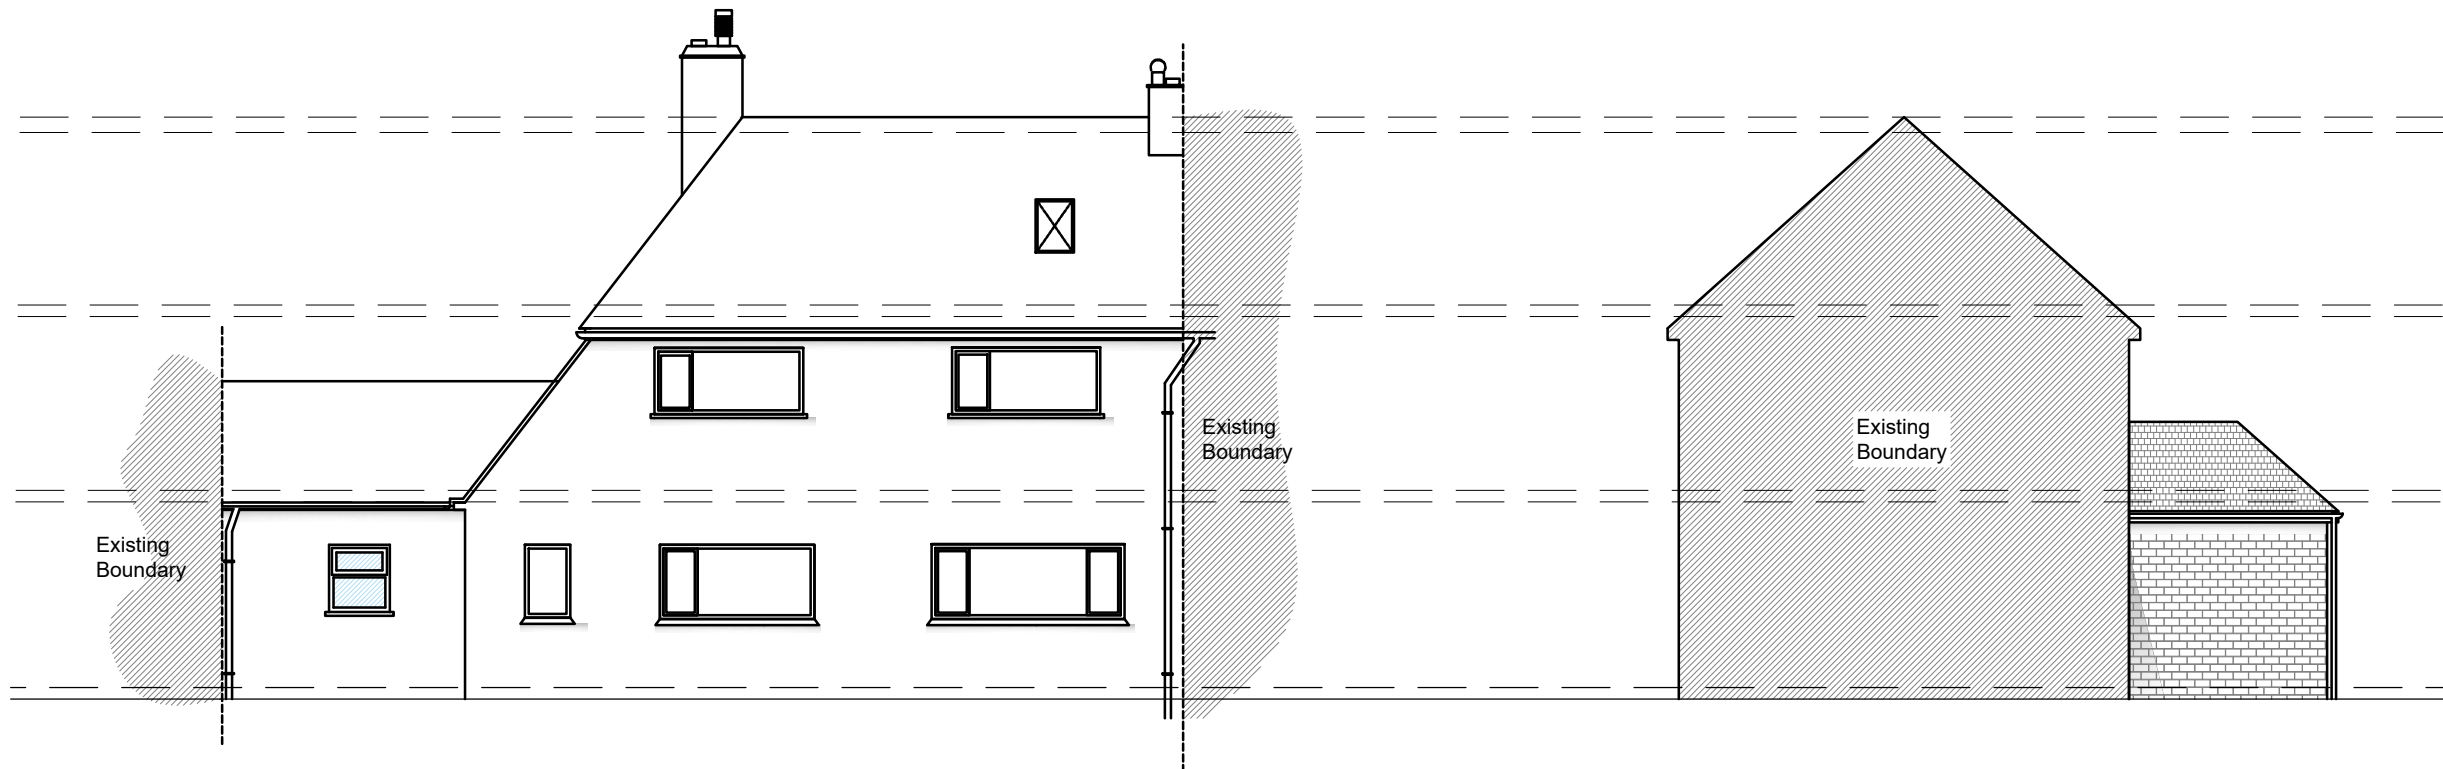

FRONT ELEVATION AS PROPOSED

RIGHT ELEVATION AS PROPOSED

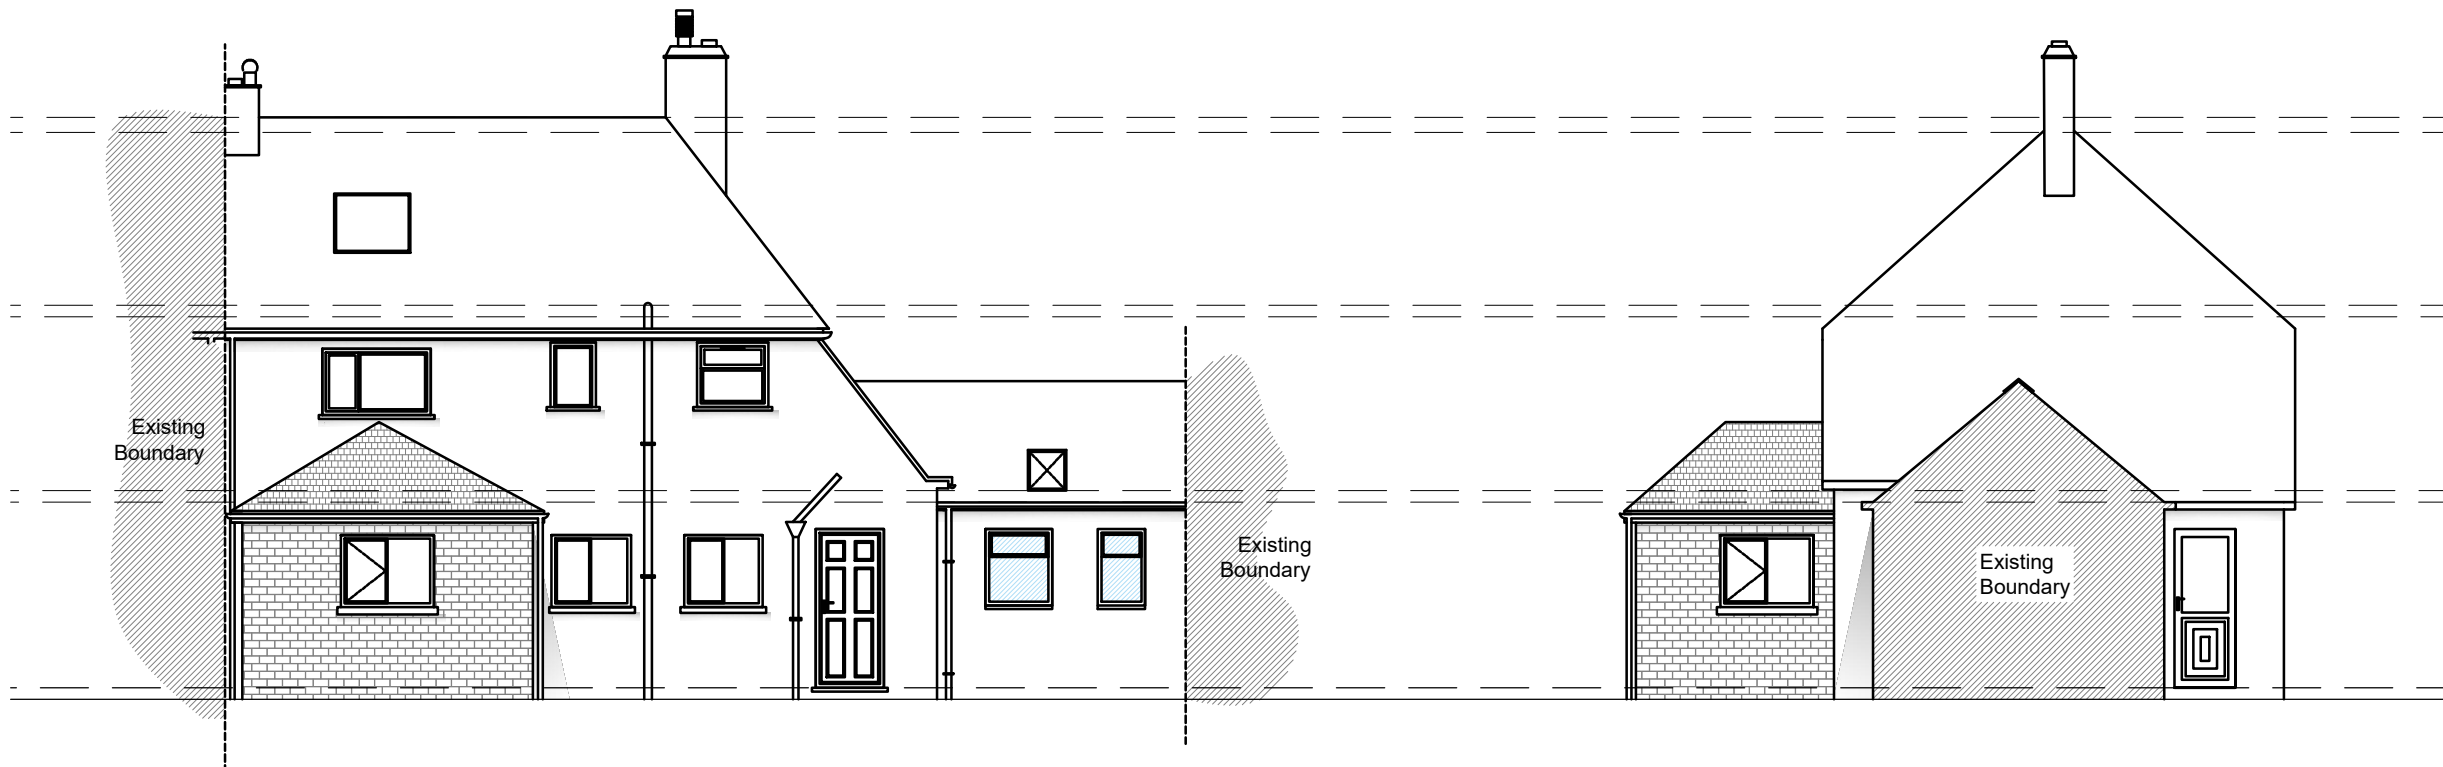

REAR ELEVATION AS PROPOSED

LEFT ELEVATION AS PROPOSED



Project; 4 Bridgeway West, Pentre Maelor, Wrexham	
Title; Proposed Elevations	Scale (A3); 1:100
Dwg No; BW/PD/04	Date; July 2019
Revision; Rev A; Amend windows to elevations as per existing openings -25-07-19	