


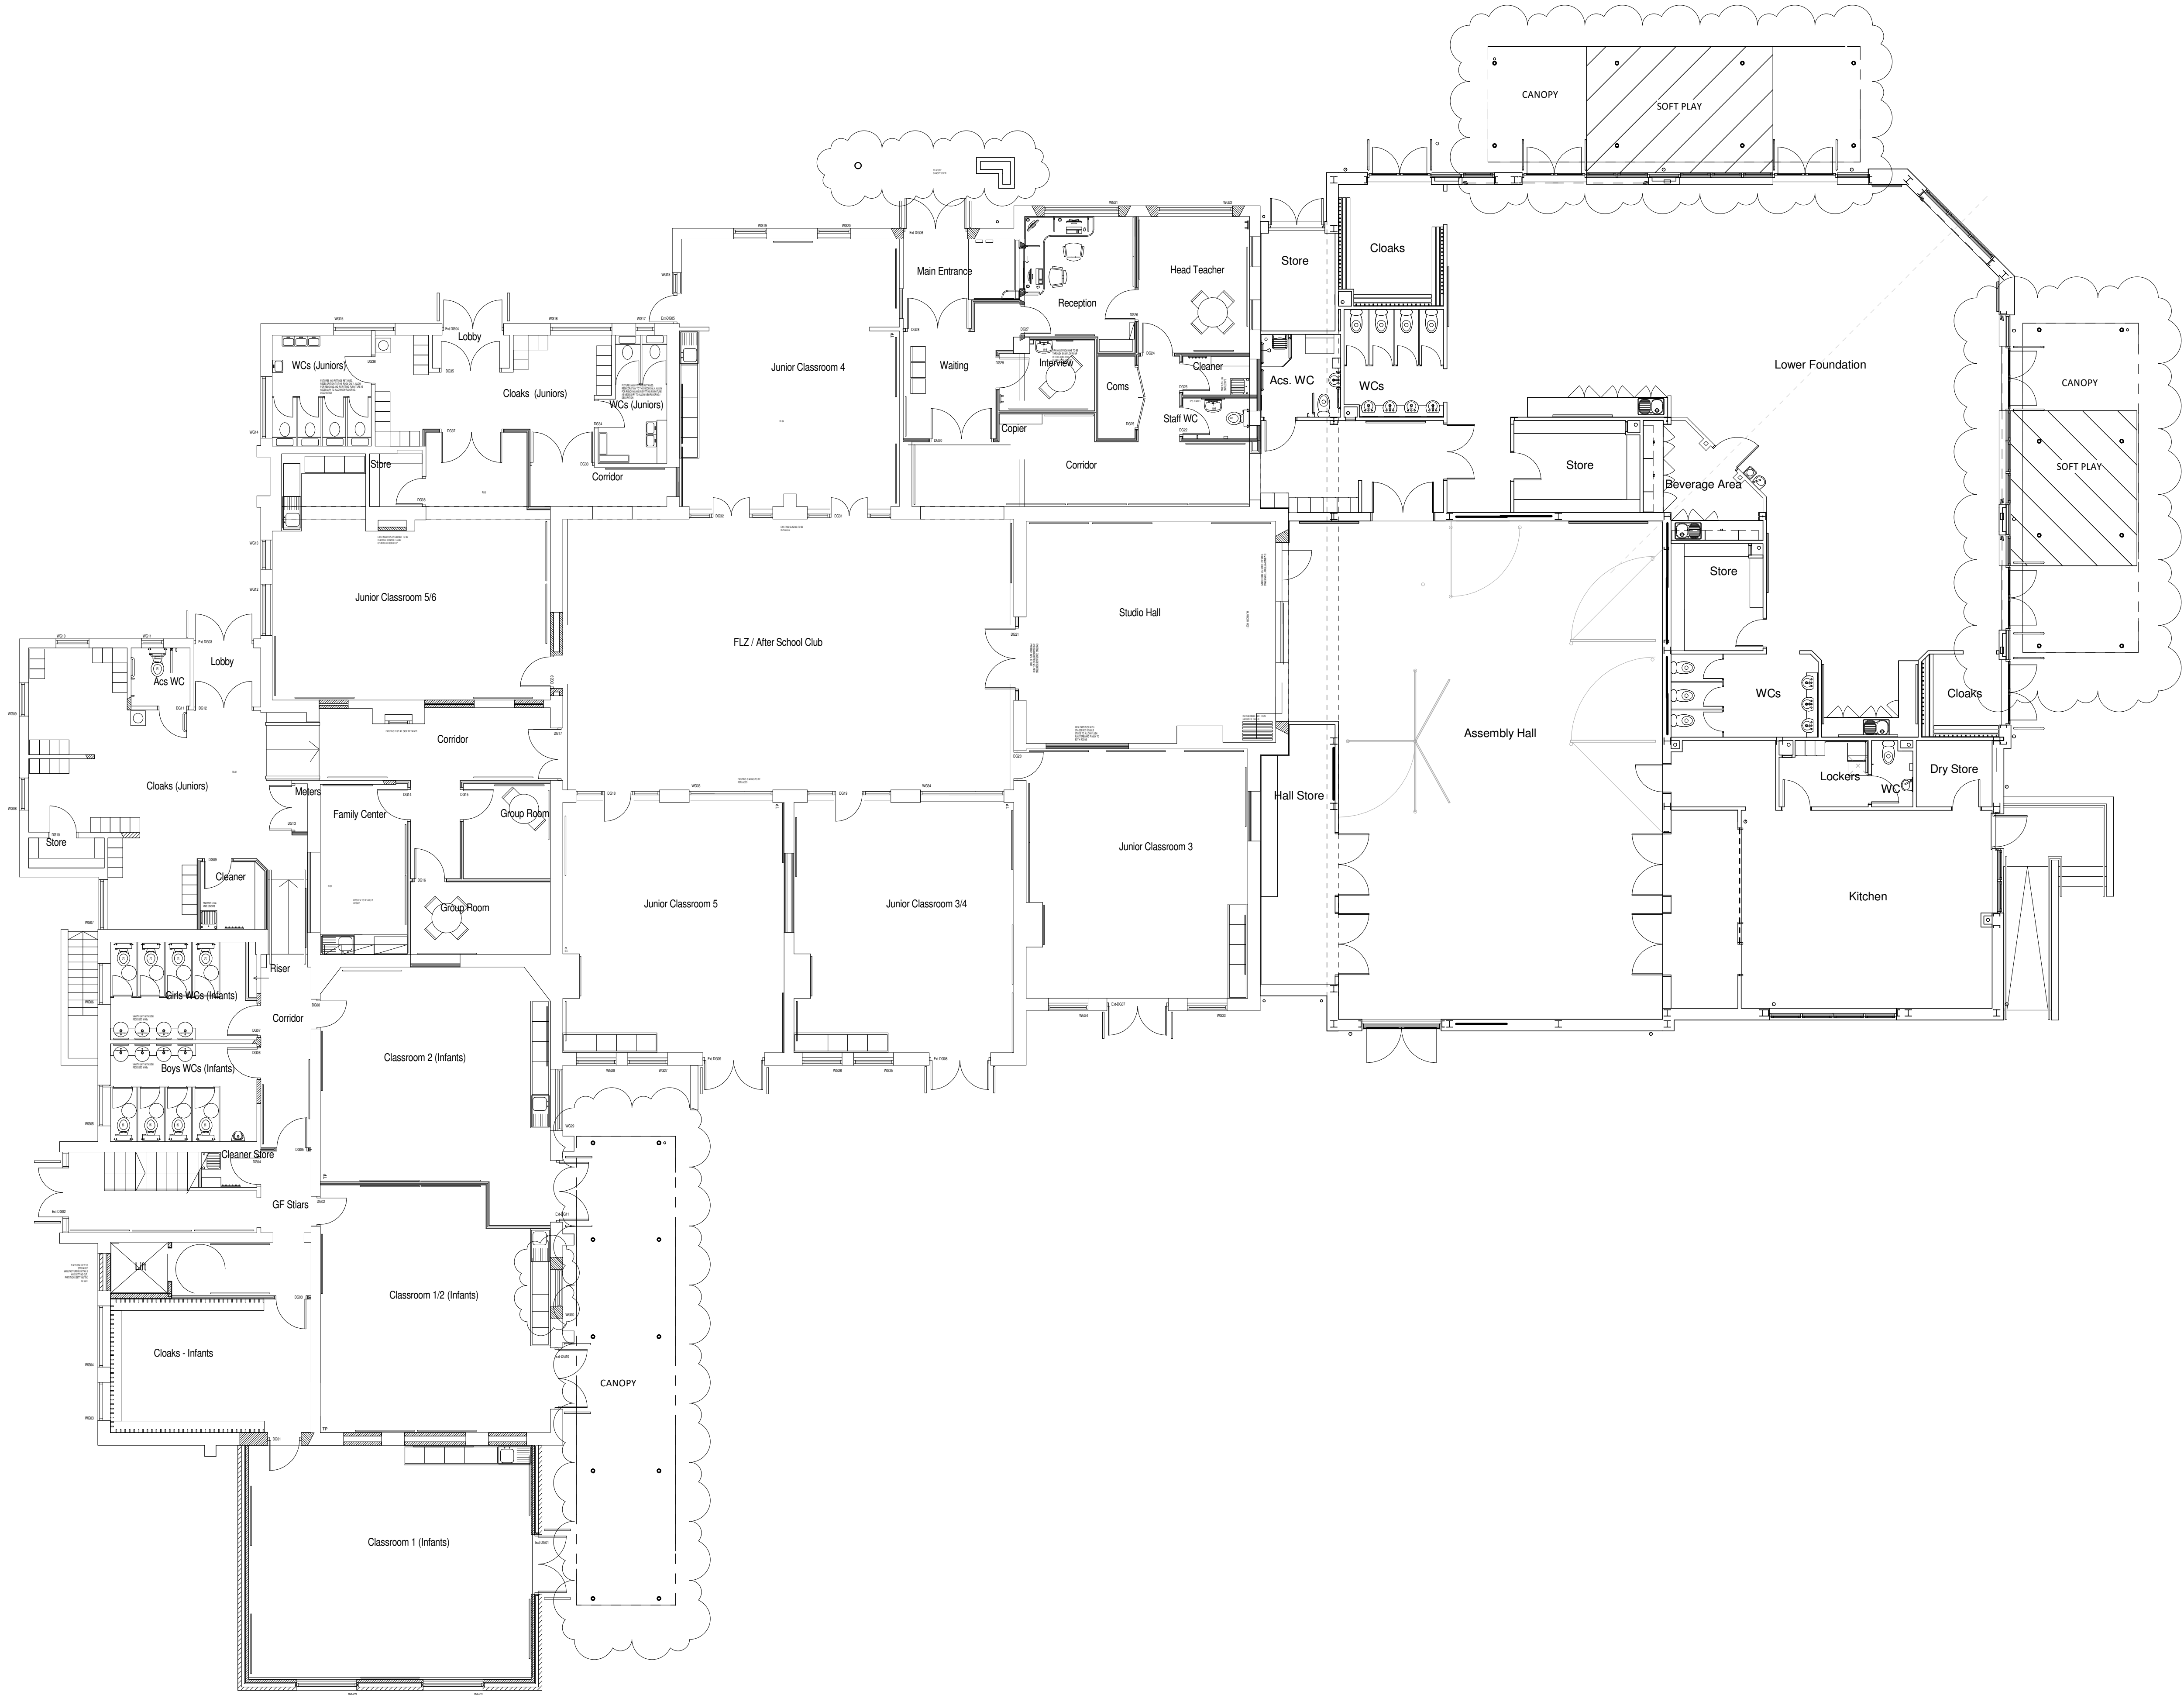

- General Notes
1. Contractor to verify all dimensions and check level datums on site
 2. All of the designs are the sole property of TACP Architects Ltd and may not be used without their written agreement
 3. All prints, specifications and their copyright are the property of TACP Architects Ltd
 4. Do not scale off drawings
 5. All dimensions shall be checked on site before commencement of shop drawings, manufacture and all discrepancies must be reported to TACP Architects Ltd

CONSTRUCTION ISSUE

Revisions					
Rev	Date	Description	By	Check	
C3	30/10/2018	Alterations to infant classroom, external ramps to Junior classrooms omitted, Brise Soleil omitted	AJ	MG	
C4	15/11/2018	Drawing updated in line with main Plan revisions (GA-201 C4 and GA-03 C4 and GA-04 C3)	MR	MG	
C5	07/01/2019	Drawing updated in line with main Plan revisions (GA-201 C5 and GA-03 C4 and GA-04 C4)	MR	MG	
C6	01/05/2019	Canopy and soft play added as requested	MR	MG	
C7	09/08/2019	Window to Infants 1/2 Classroom modified, Playground Canopies updated, Main entrance canopy updated	CM	MG	

Consultants

Client
Read Construction

Project Title
Gwersyllt Primary School

Drawing Title
Ground Floor Plan (Overall)

Scale	Date	Drawn By	Checked By	Office
1 : 100@A1	11/01/2018	MR	MG	Wrexham

Job Number	Drawing Number	Revision
17070-NB	GA-100	C7