



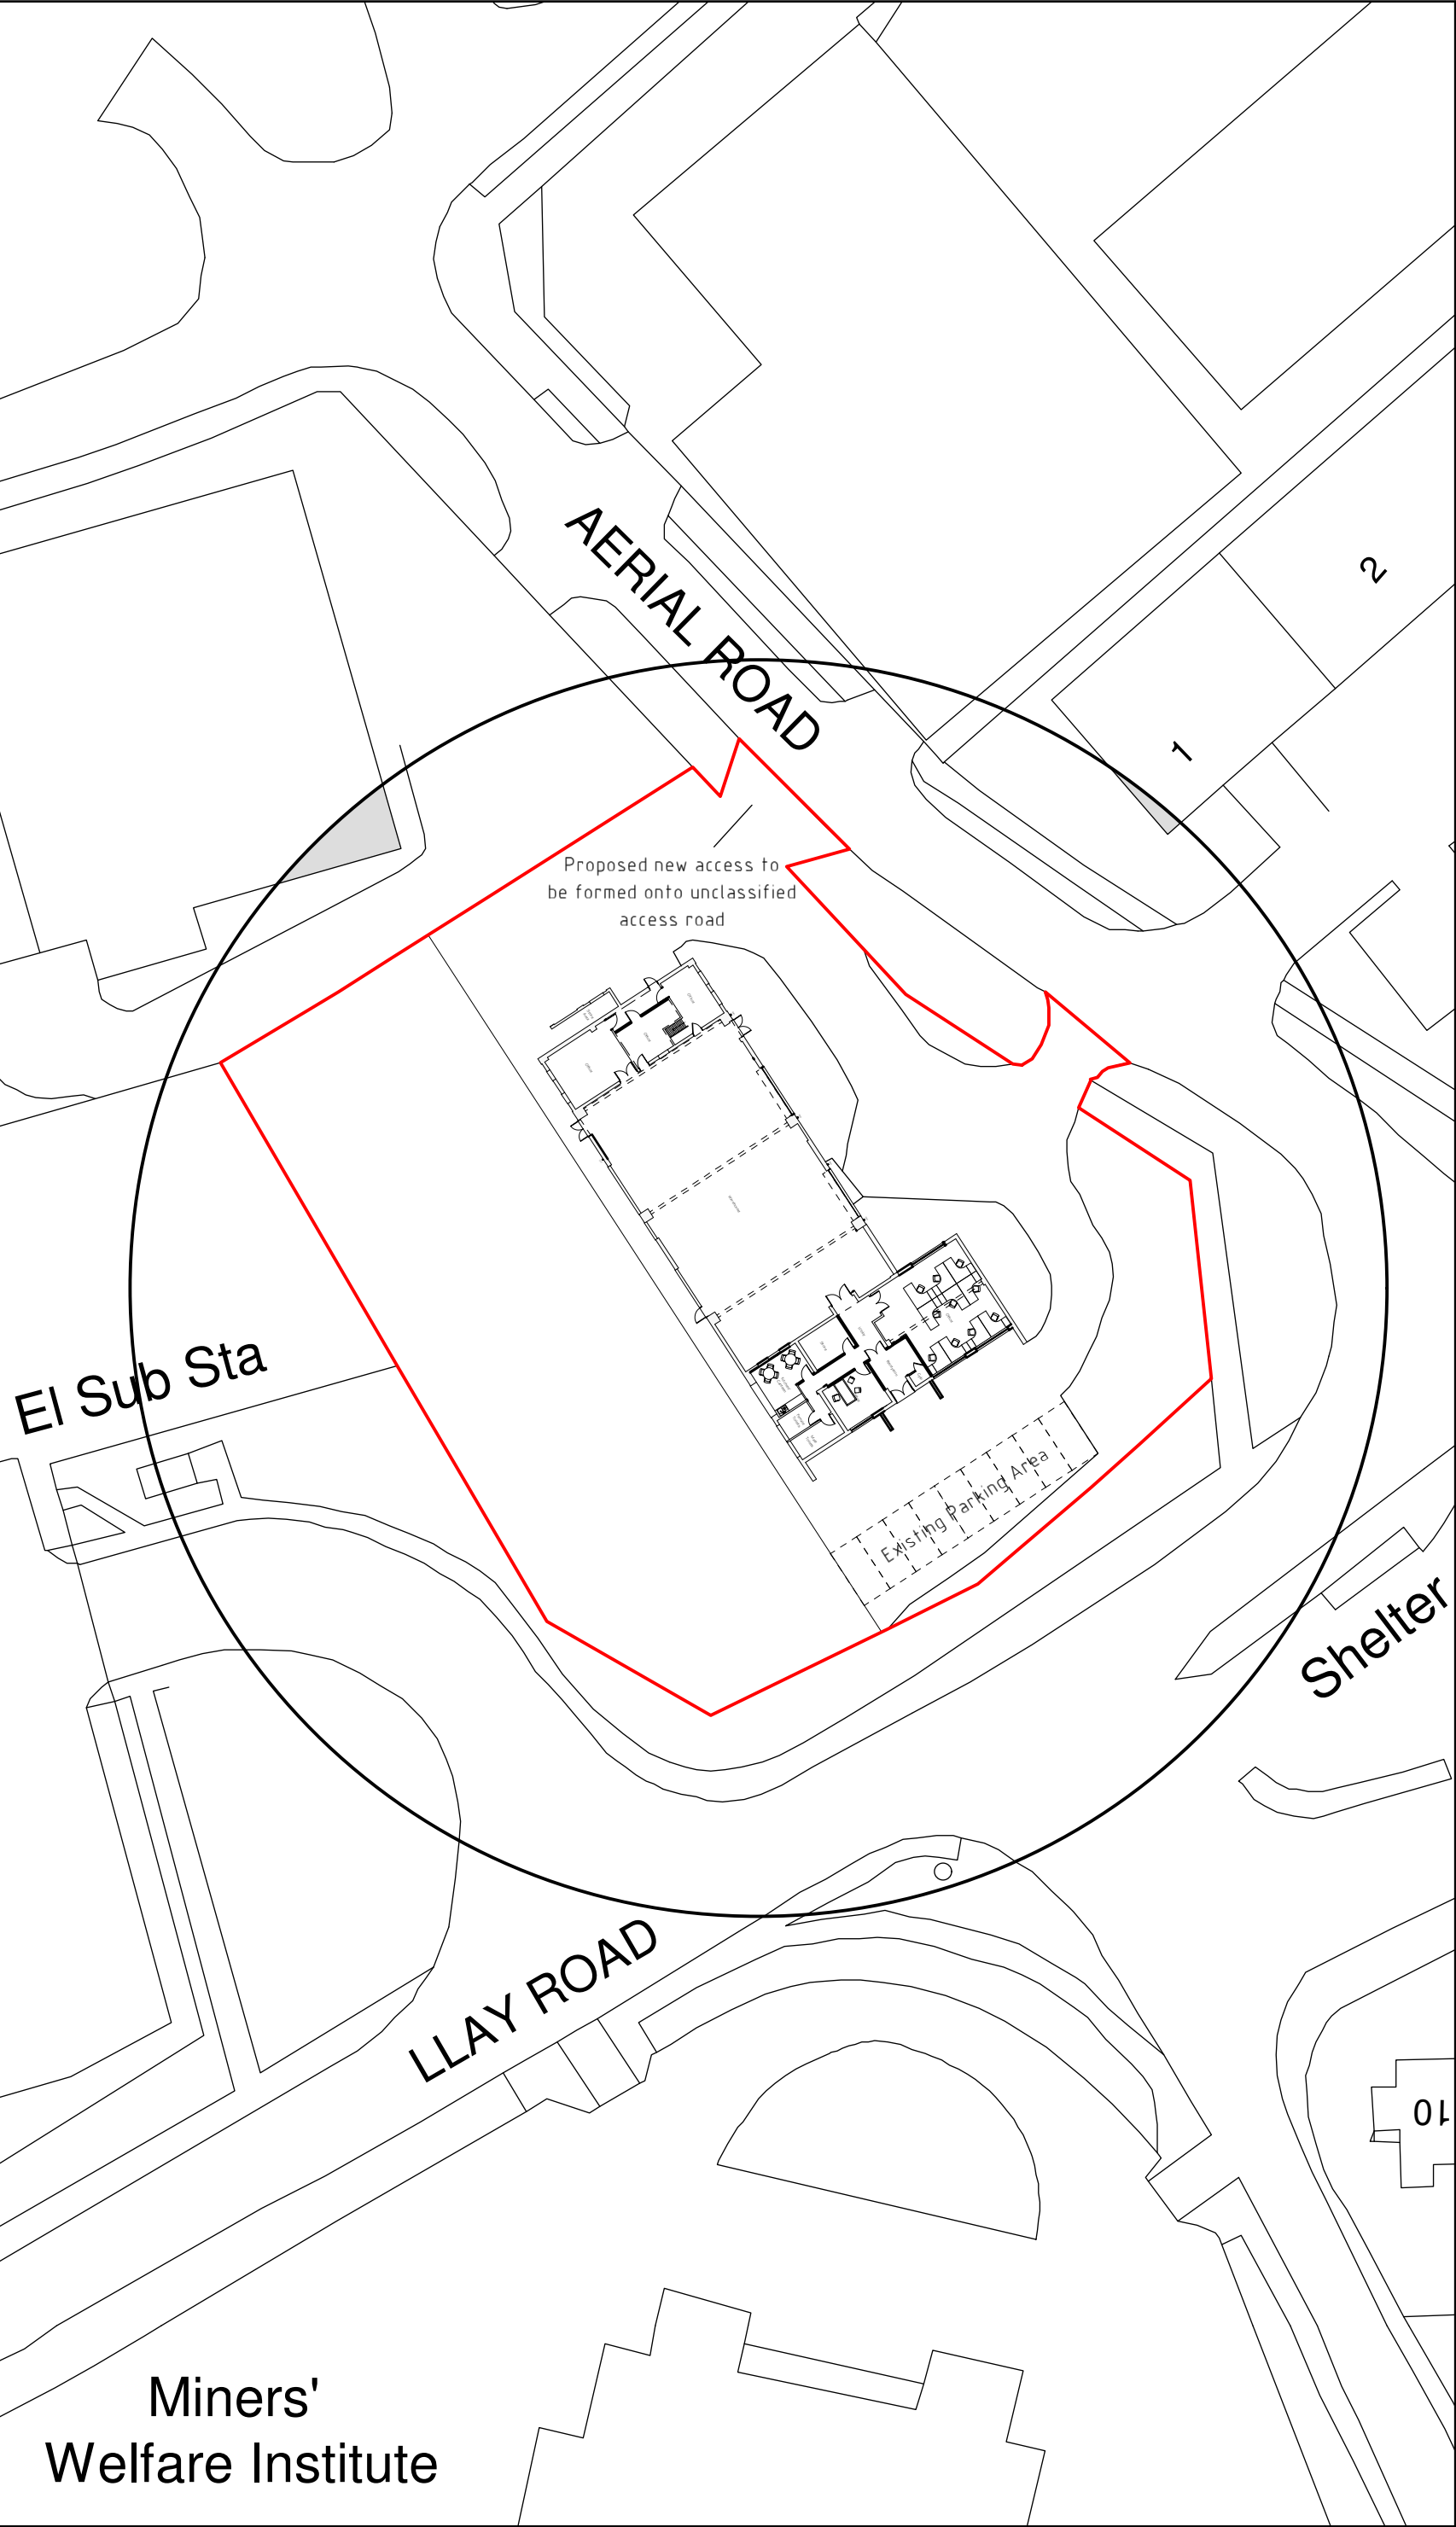

Site Plan 1:500

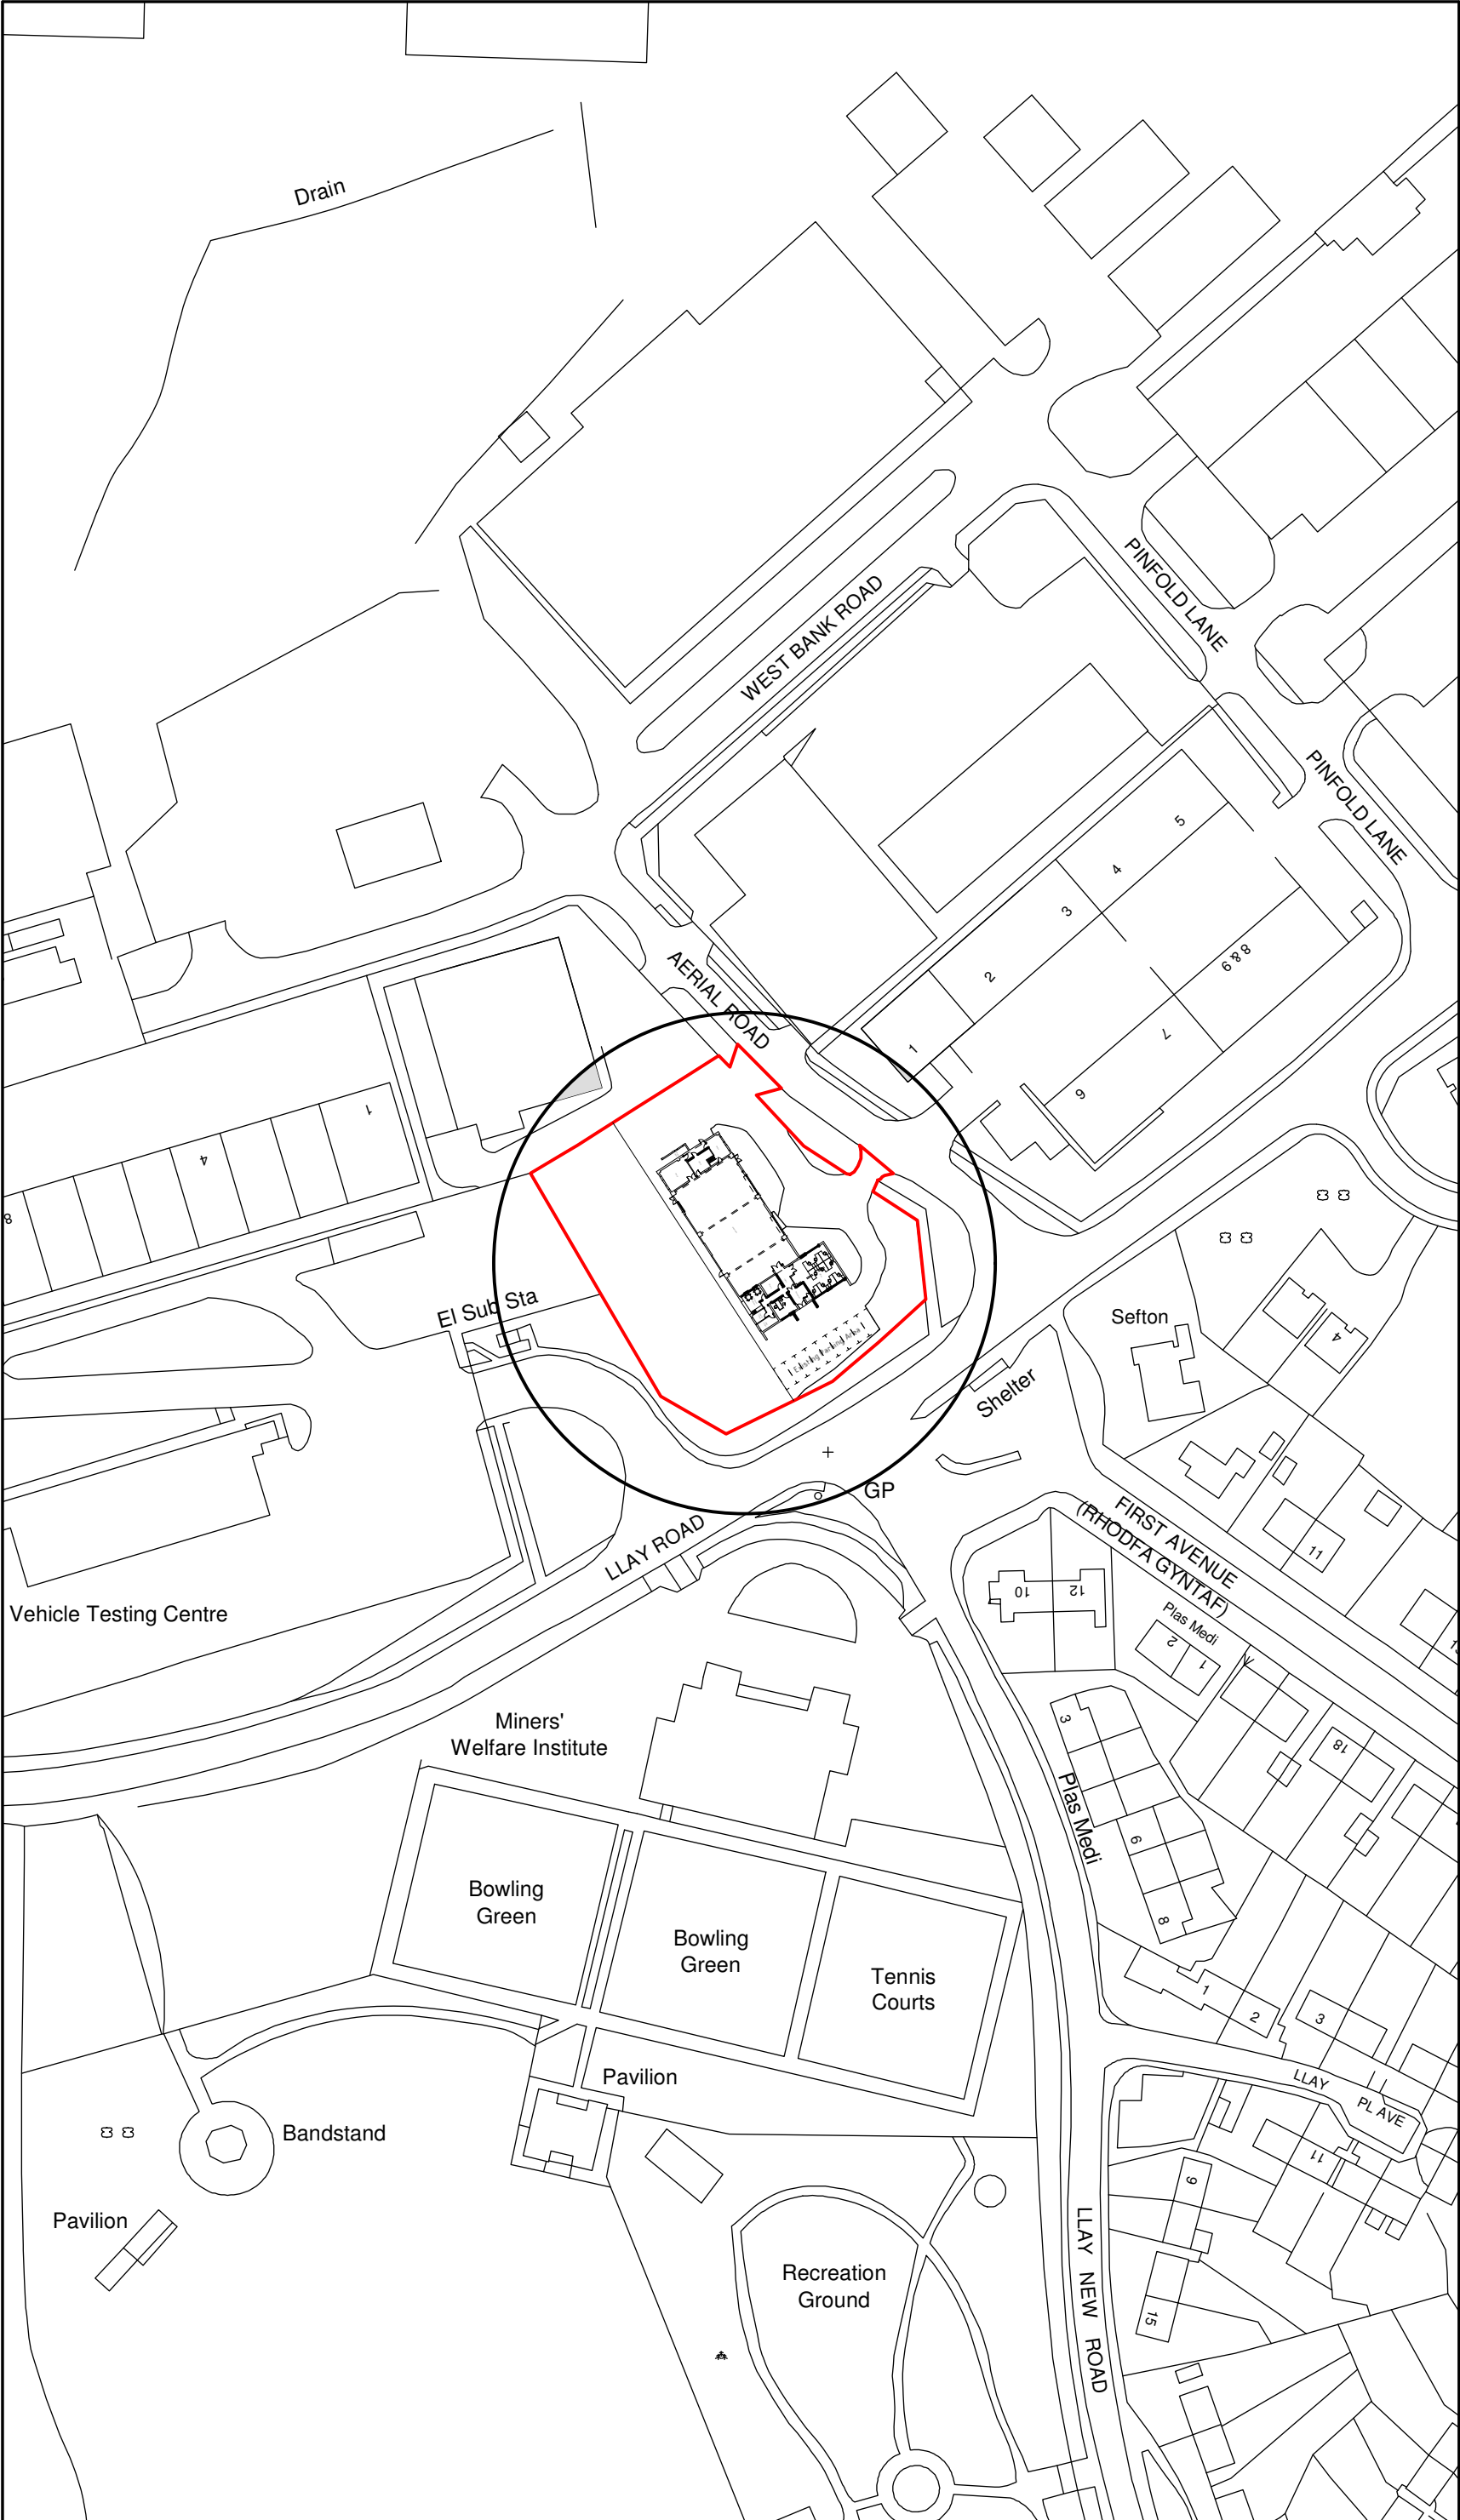

Location Plan 1:1250

Key

Surrounding Buildings

Proposed Site

Rev	Date	Detail	Initial
C	09/19	Design Amends	EMJ
B	09/19	Design Amends	DJF
A	08/19	Design Amends	EMJ

Project:
Proposed Alterations to,
Aerial Road,
Llay, Wrexham,
LL12 OTU

Title: Planning:Site & Location Plan	Scale: (A2) 1:500 & 1:1250
---	---

Drawn By: E.M.Jackson	Date: Aug 2019
Drawing No: A053/004	Sheet: 1 of 1

Office 3K4,
Redwither Business Tower,
Wrexham. LL13 9XT
Tel: 01978 356500
www.blueprintarchitectural.com
© copyright all rights reserved