




DO NOT SCALE FROM THIS DRAWING
ALL DIMENSIONS MUST BE VERIFIED AT THE SITE BEFORE SETTING OUT,
COMMENCING WORK OR MAKING ANY SHOP DRAWINGS.

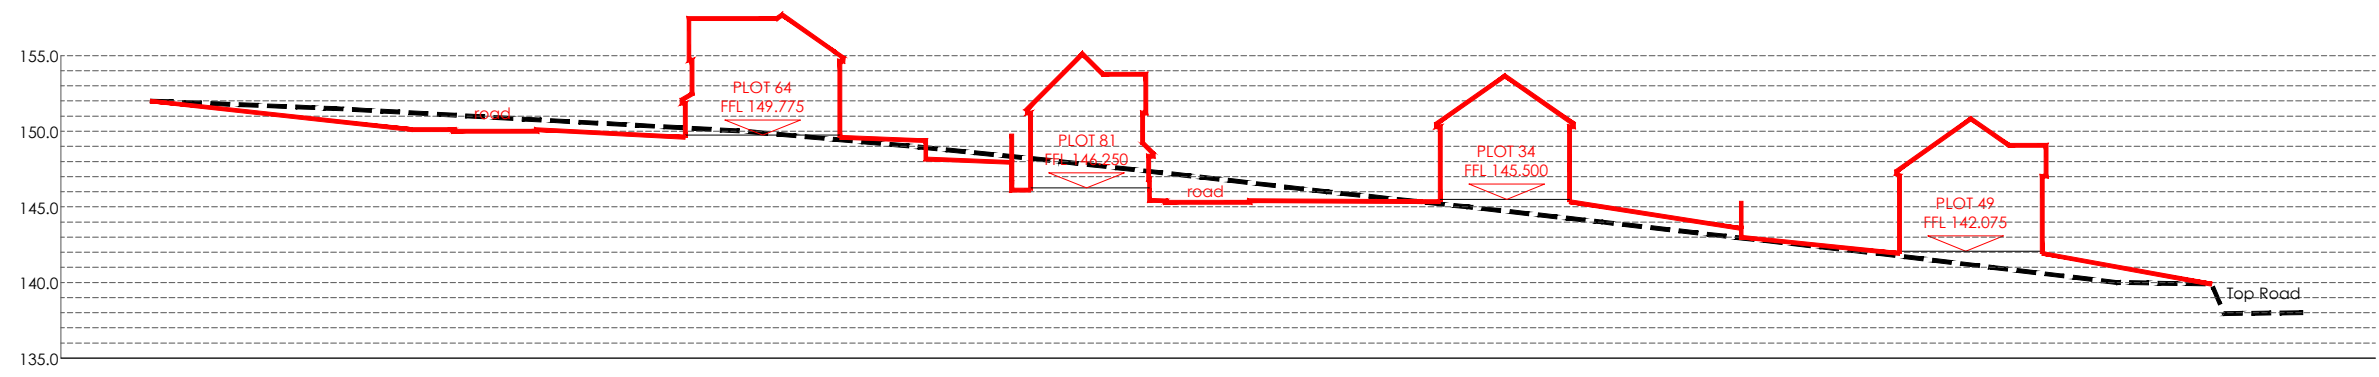


SECTION A-A

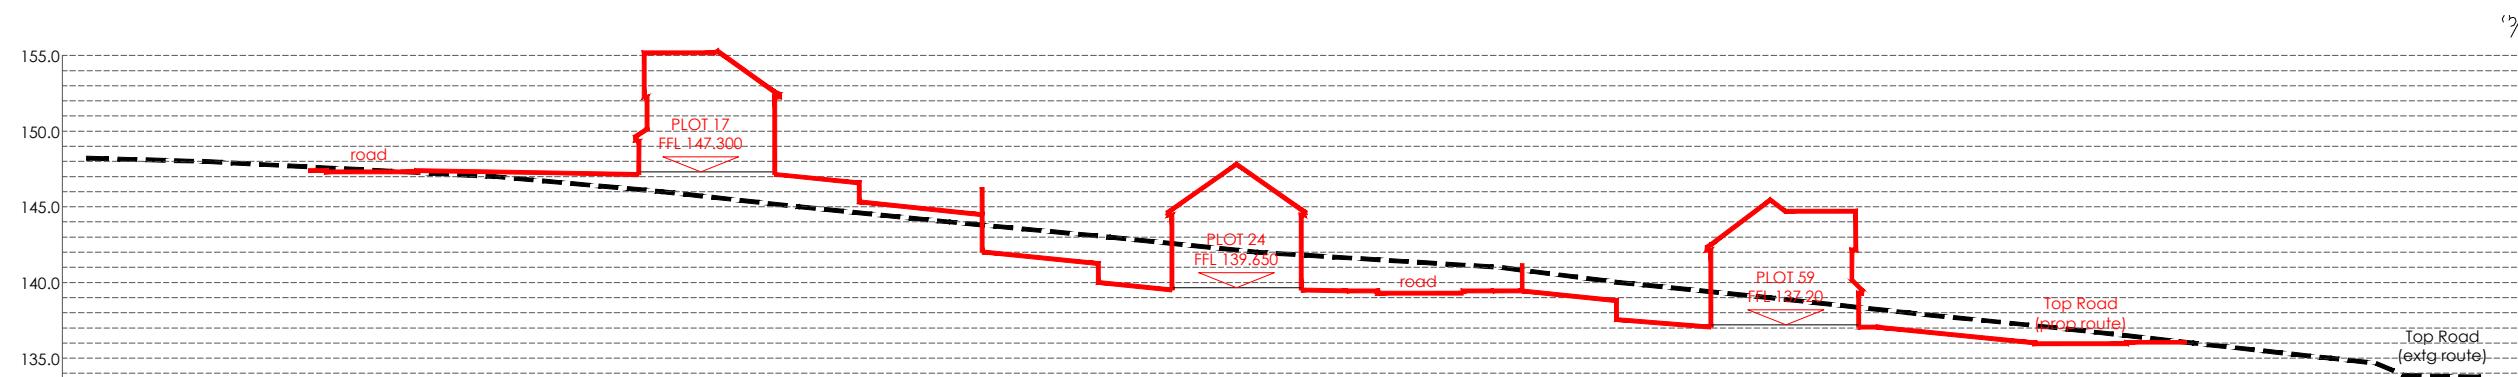


SECTION B-B

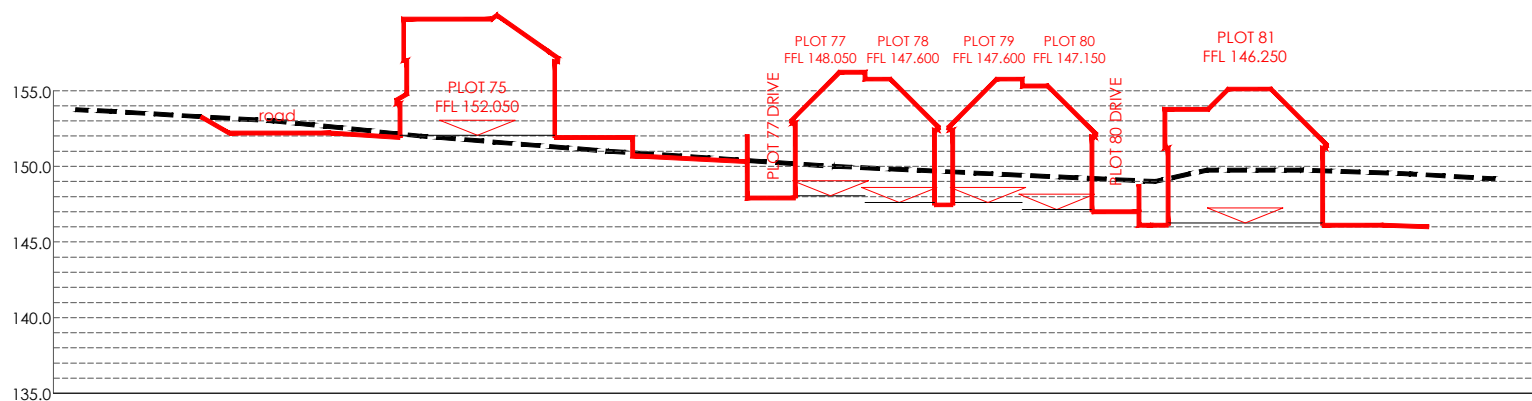

SECTION C-C

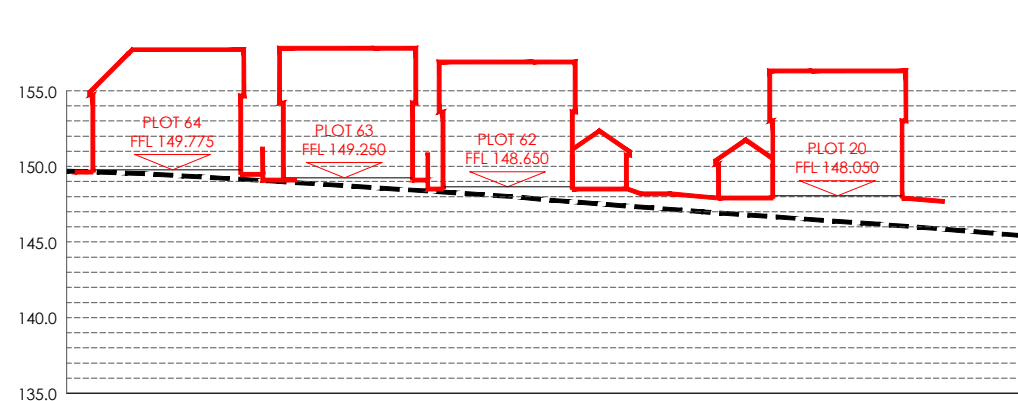

SECTION D-D

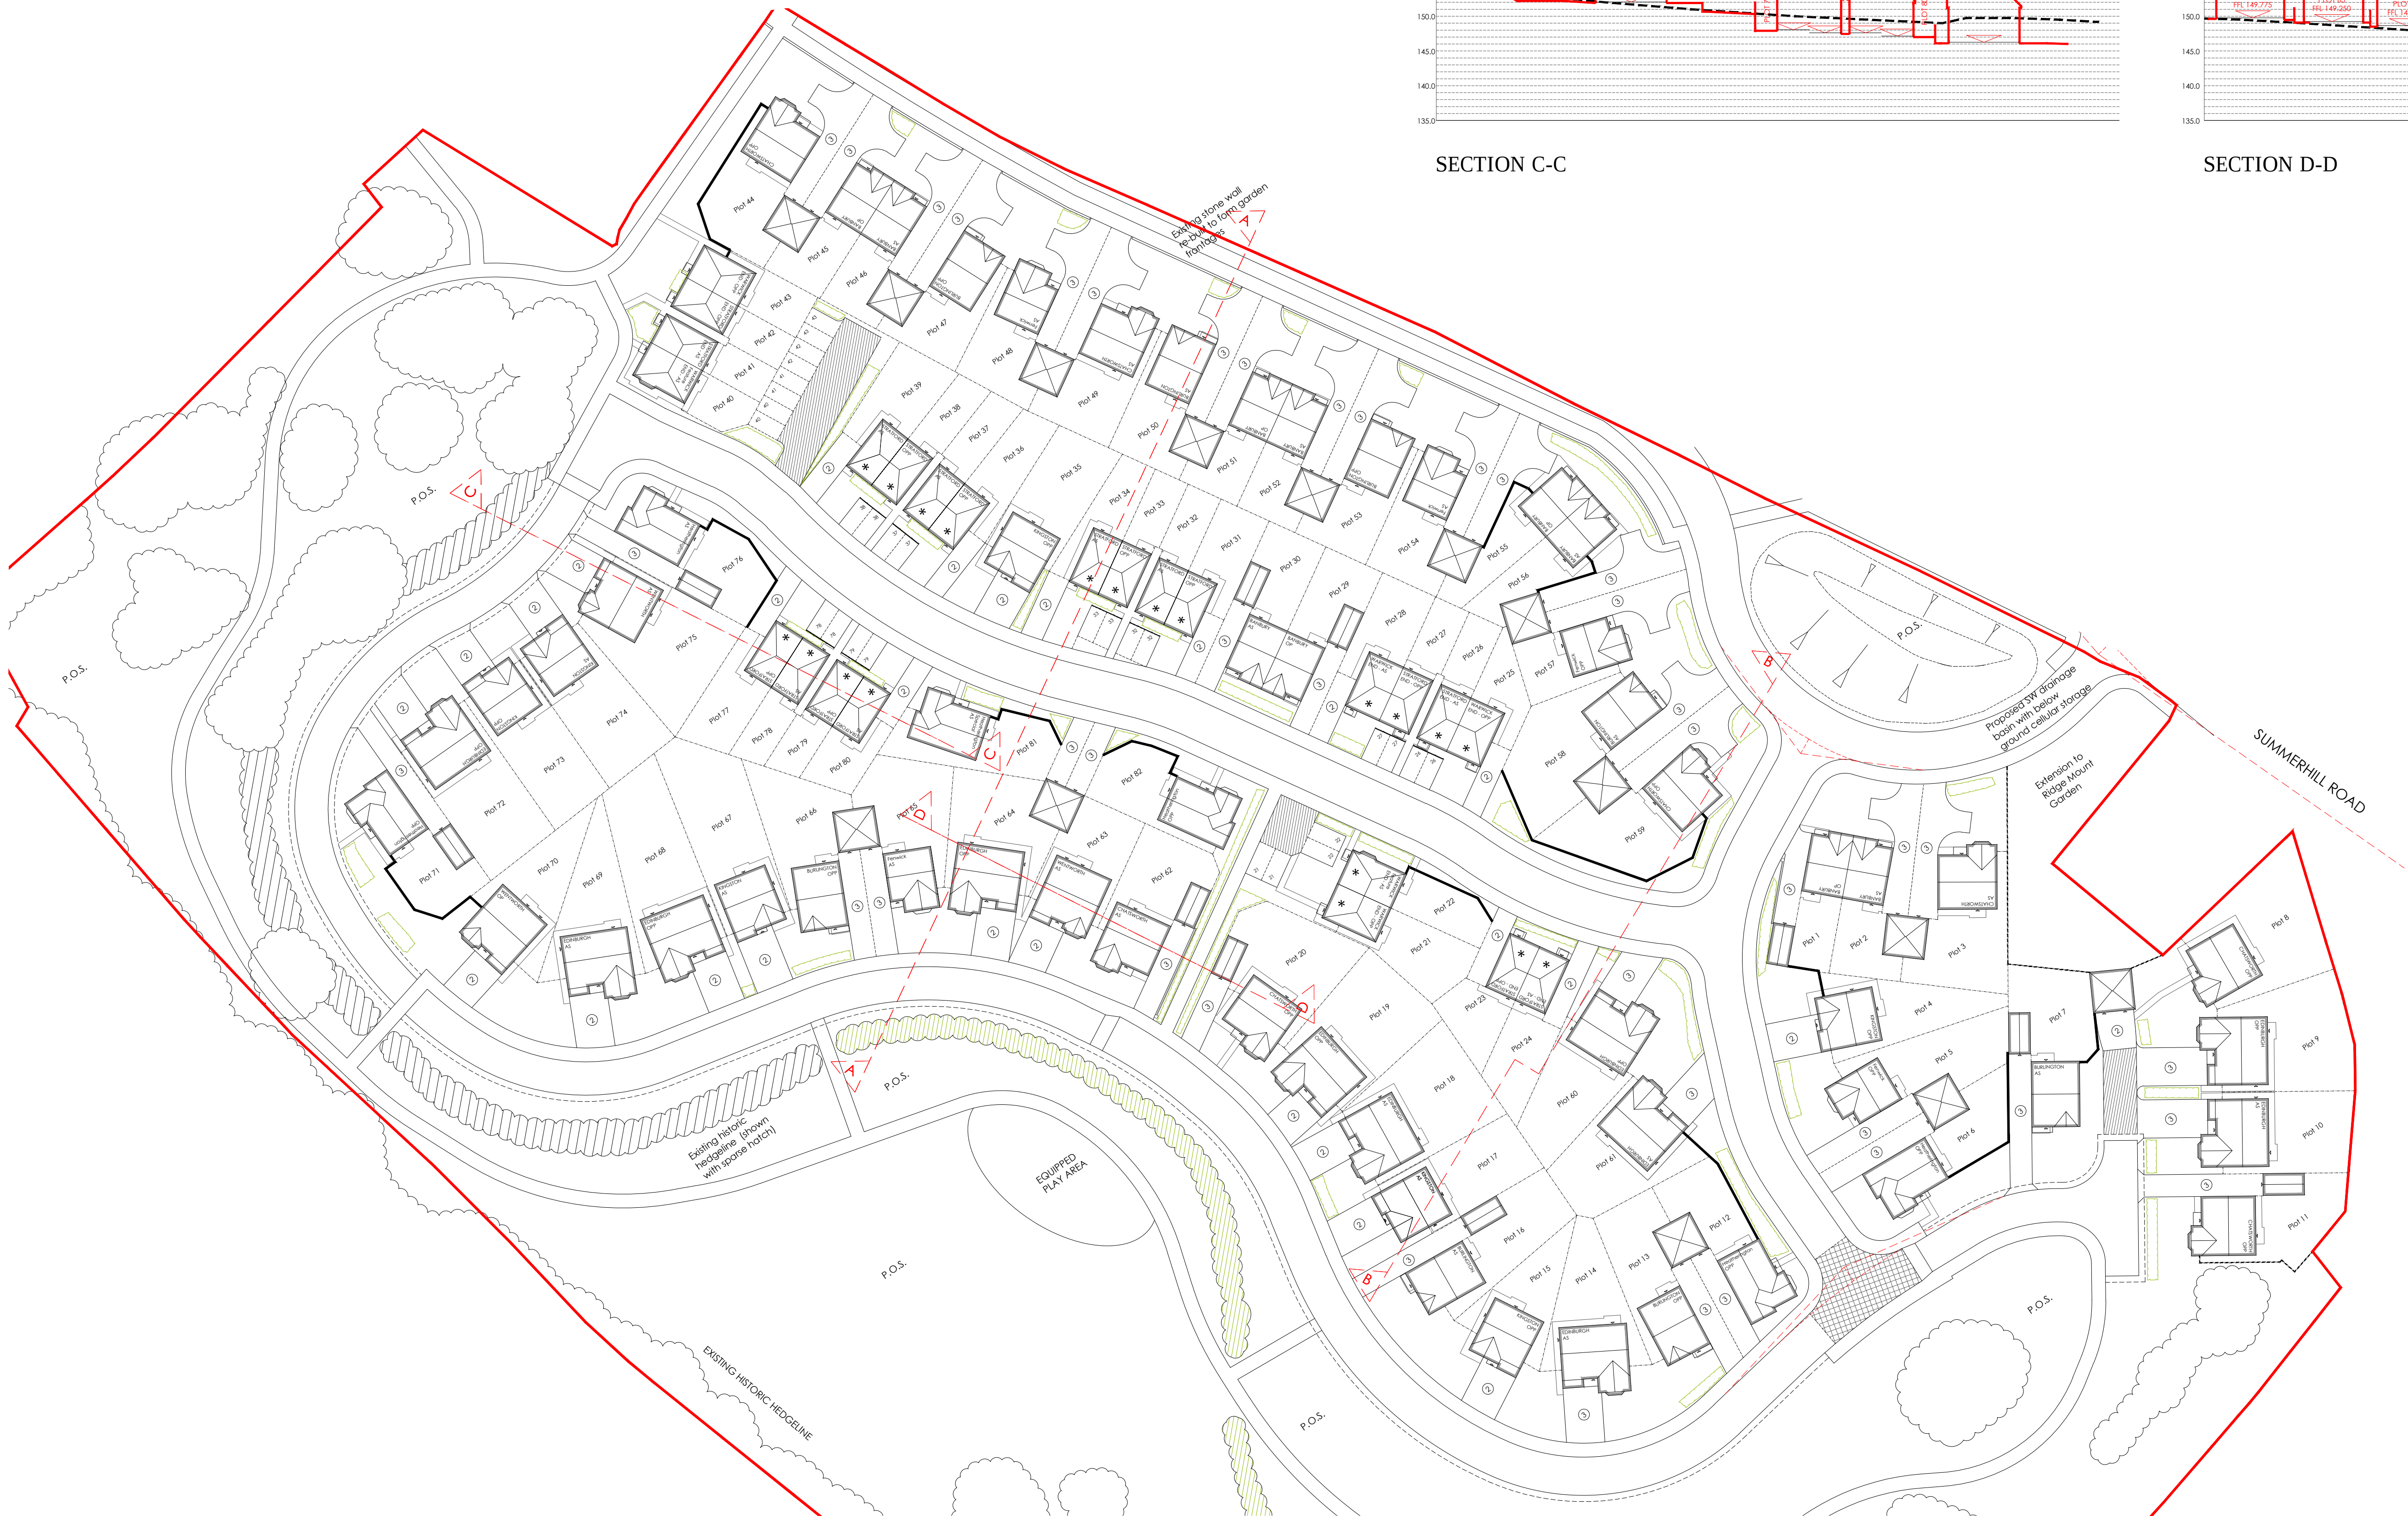

Rev:	Description:	Date:
A	Amended to be in accordance with latest Proposed Site Plan (TRS-SP01 Rev E)	28.01.19
B	Amended to be in accordance with latest Proposed Site Plan (TRS-SP01 Rev H)	16.09.19



Macbryde Homes Limited,
Macbryde House, Unit 28,
St. Asaph Business Park,
Ffordd Richard Davies, St Asaph,
Denbighshire, LL17 0LJ.
Tel. 01745 536677
Fax. 01745 536688

Site: **Top Road, Summerhill, Wrexham**

Title: **Proposed Indicative Site Sections**

Scale: 1:500@A1	Date: 11.04.18
Ref: TRS-IS.01	Rev: B