




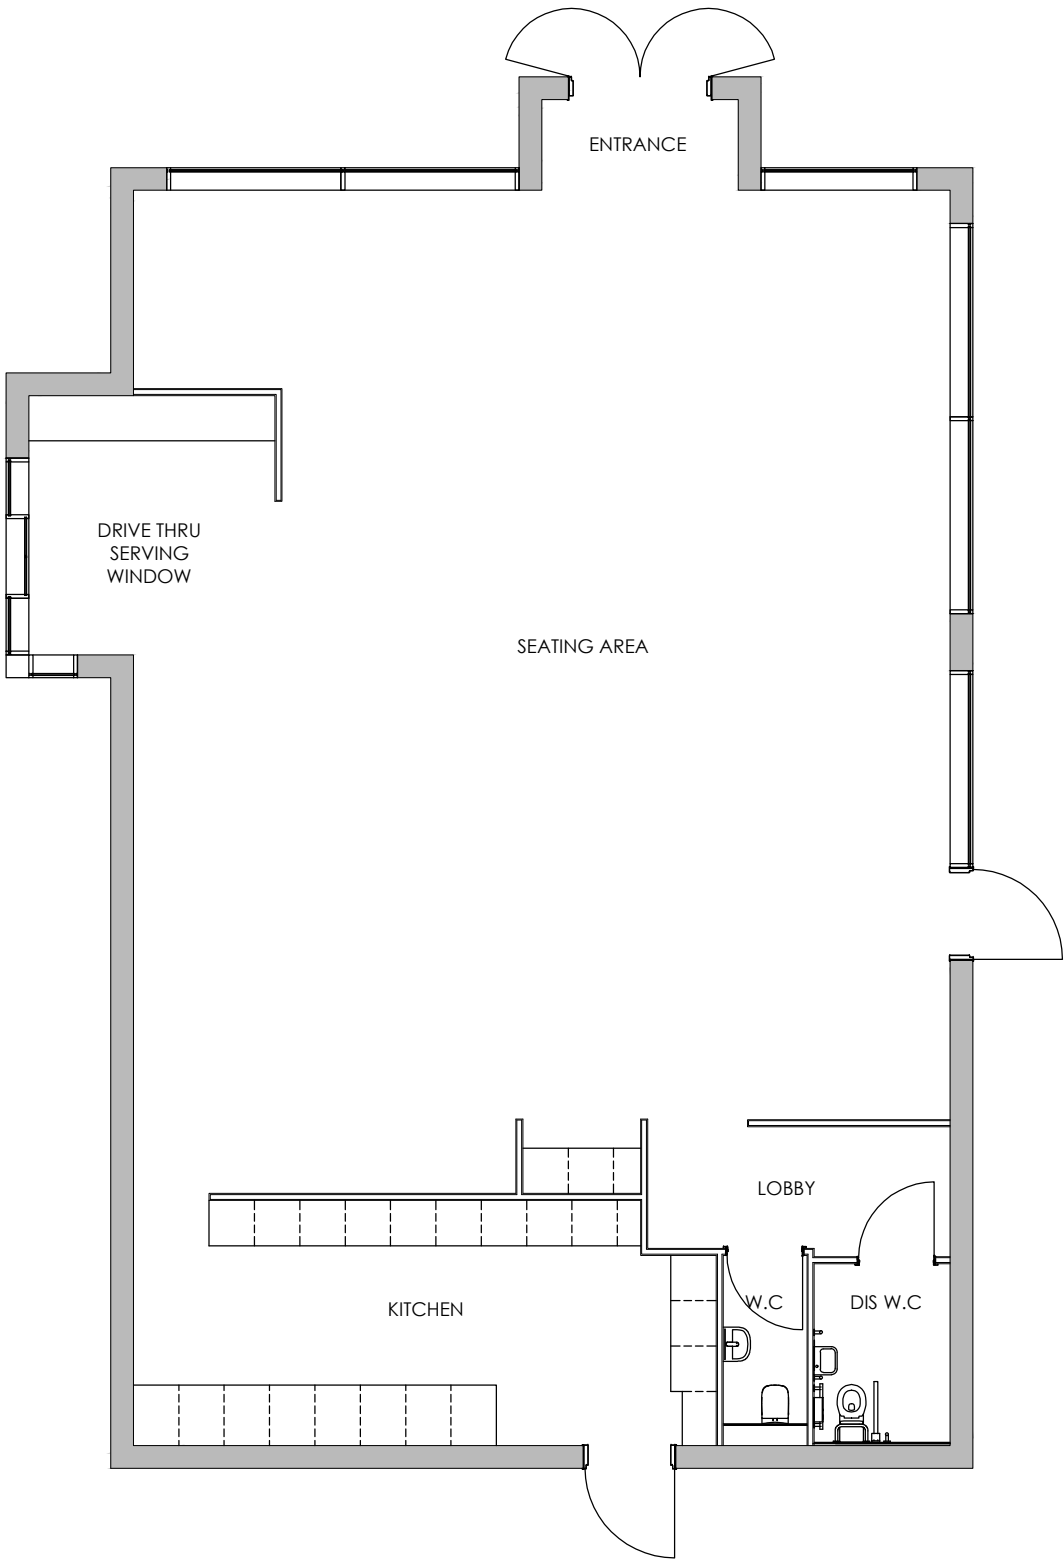


PROPOSED DRIVE THRU FLOOR PLAN
SCALE 1:100

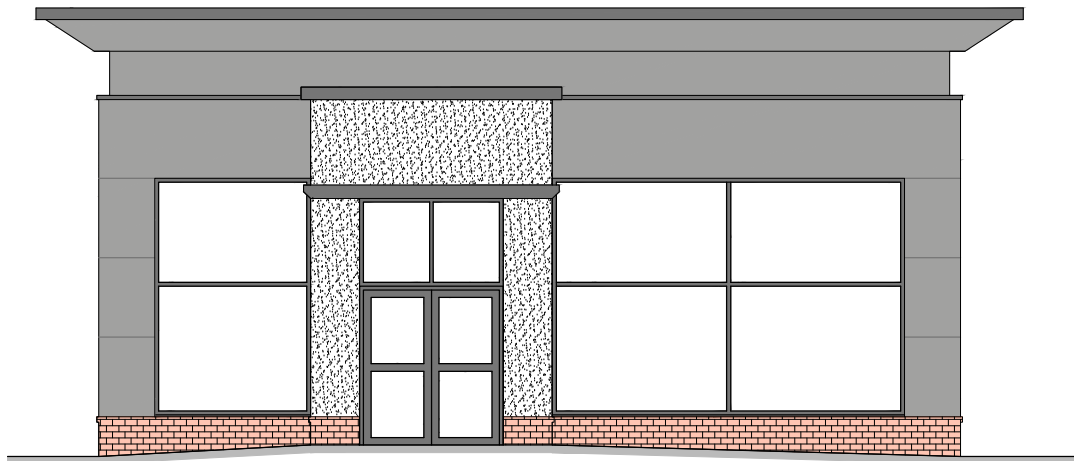


PROPOSED DRIVE THRU FRONT ELEVATION
SCALE 1:100

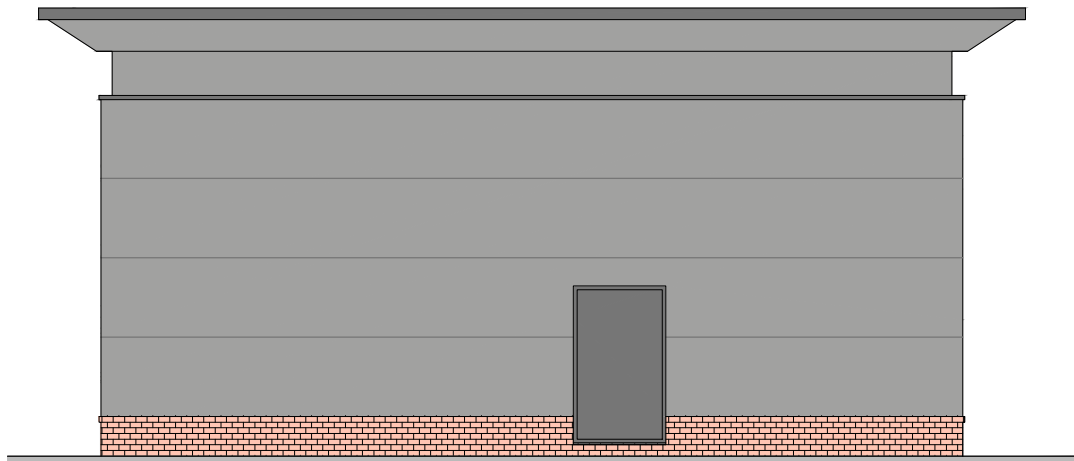

PROPOSED DRIVE THRU REAR ELEVATION
SCALE 1:100

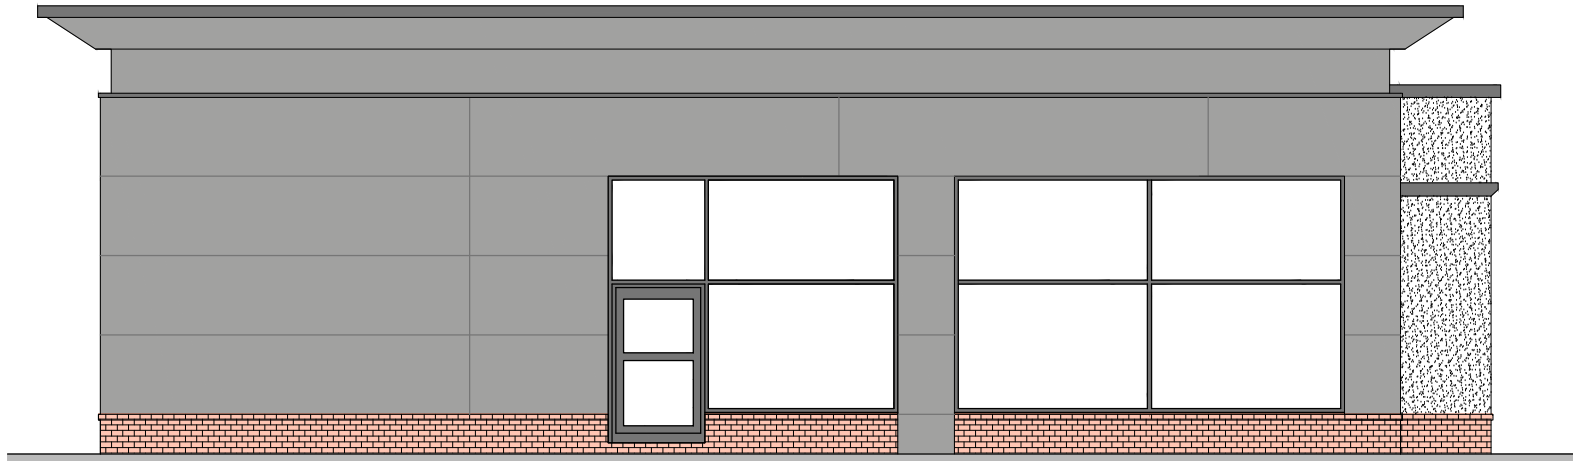

PROPOSED DRIVE THRU SIDE ELEVATION
SCALE 1:100

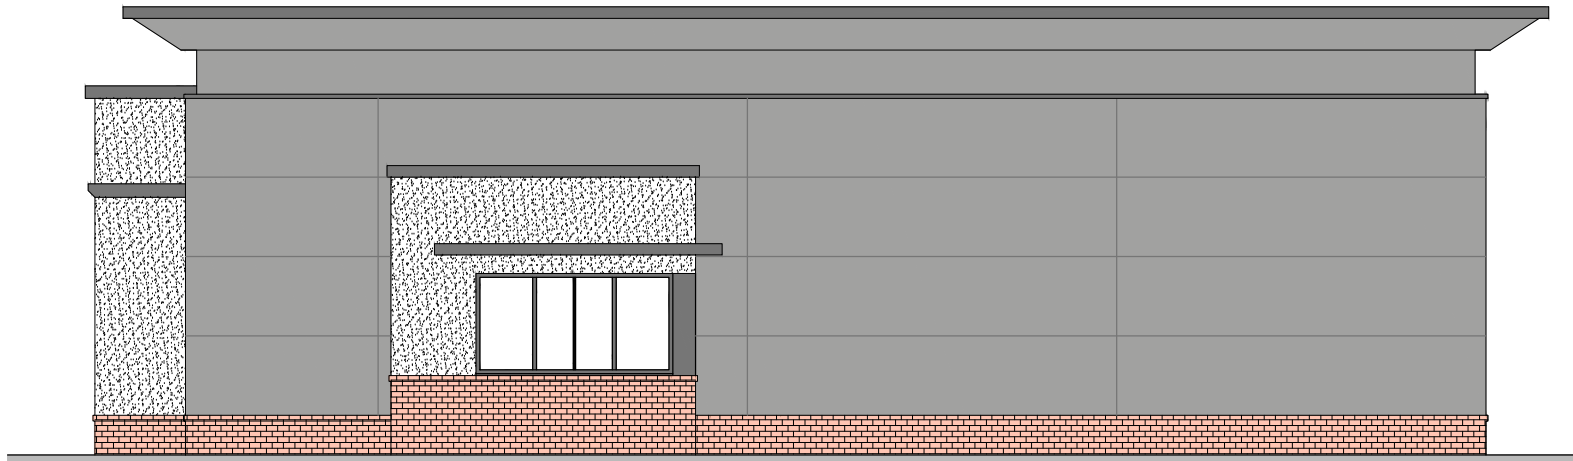

PROPOSED DRIVE THRU SIDE ELEVATION
SCALE 1:100

IMPORTANT INFORMATION

Dimensions to be confirmed on site prior to start of works and ODAS is to be informed of discrepancies immediately. No dimensions to be scaled from this drawing.

All materials and works are to be carried out in accordance with current British Standards, Planning Approval, current Building Regulations and Codes of Practice.

Party Wall Act -
Notices under the Party Wall Act are to be served by the property owner or appointed third party by property owner.

Health and Safety -
CDM 2015 Regulations apply to all construction works to be carried out and apply to designers, contractors and the client. As such all parties have duties under these regulations.

Rev	Date	Description	Revised By	Checked By
A	05.11.18	DRIVE THRU BUILDING AND ELEVATIONS ALTERED TO CLIENTS REQUEST	GAP	


STATUS: **PLANNING**

Client
LIDL UK GMBH - RUNCORN, WA7 1SE

Project
BODHYFRYD, WREXHAM

Title
PROPOSED DRIVE THRU BUILDING PLAN AND ELEVATIONS

Job No. 16055
Drawing No. AD 120_REV A
Drawn by SPN
Checked by
Date JUNE 2018
Scale 1:100
Sheet A3

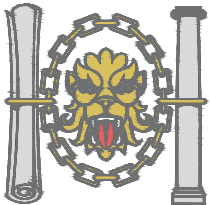

One Design Architectural Services Ltd
Unit 1, Merchants Quay,
Phase II, Ashley Lane, Shipley
West Yorkshire, BD17 7DB
01274 591188
www.onedesignarchs.com
mail@onedesignarchs.com

Registered in England and Wales Co No. 8355643

ONE DESIGN
ARCHITECTURAL SERVICES