




PROPOSED SITE PLAN | SCALE 1:500

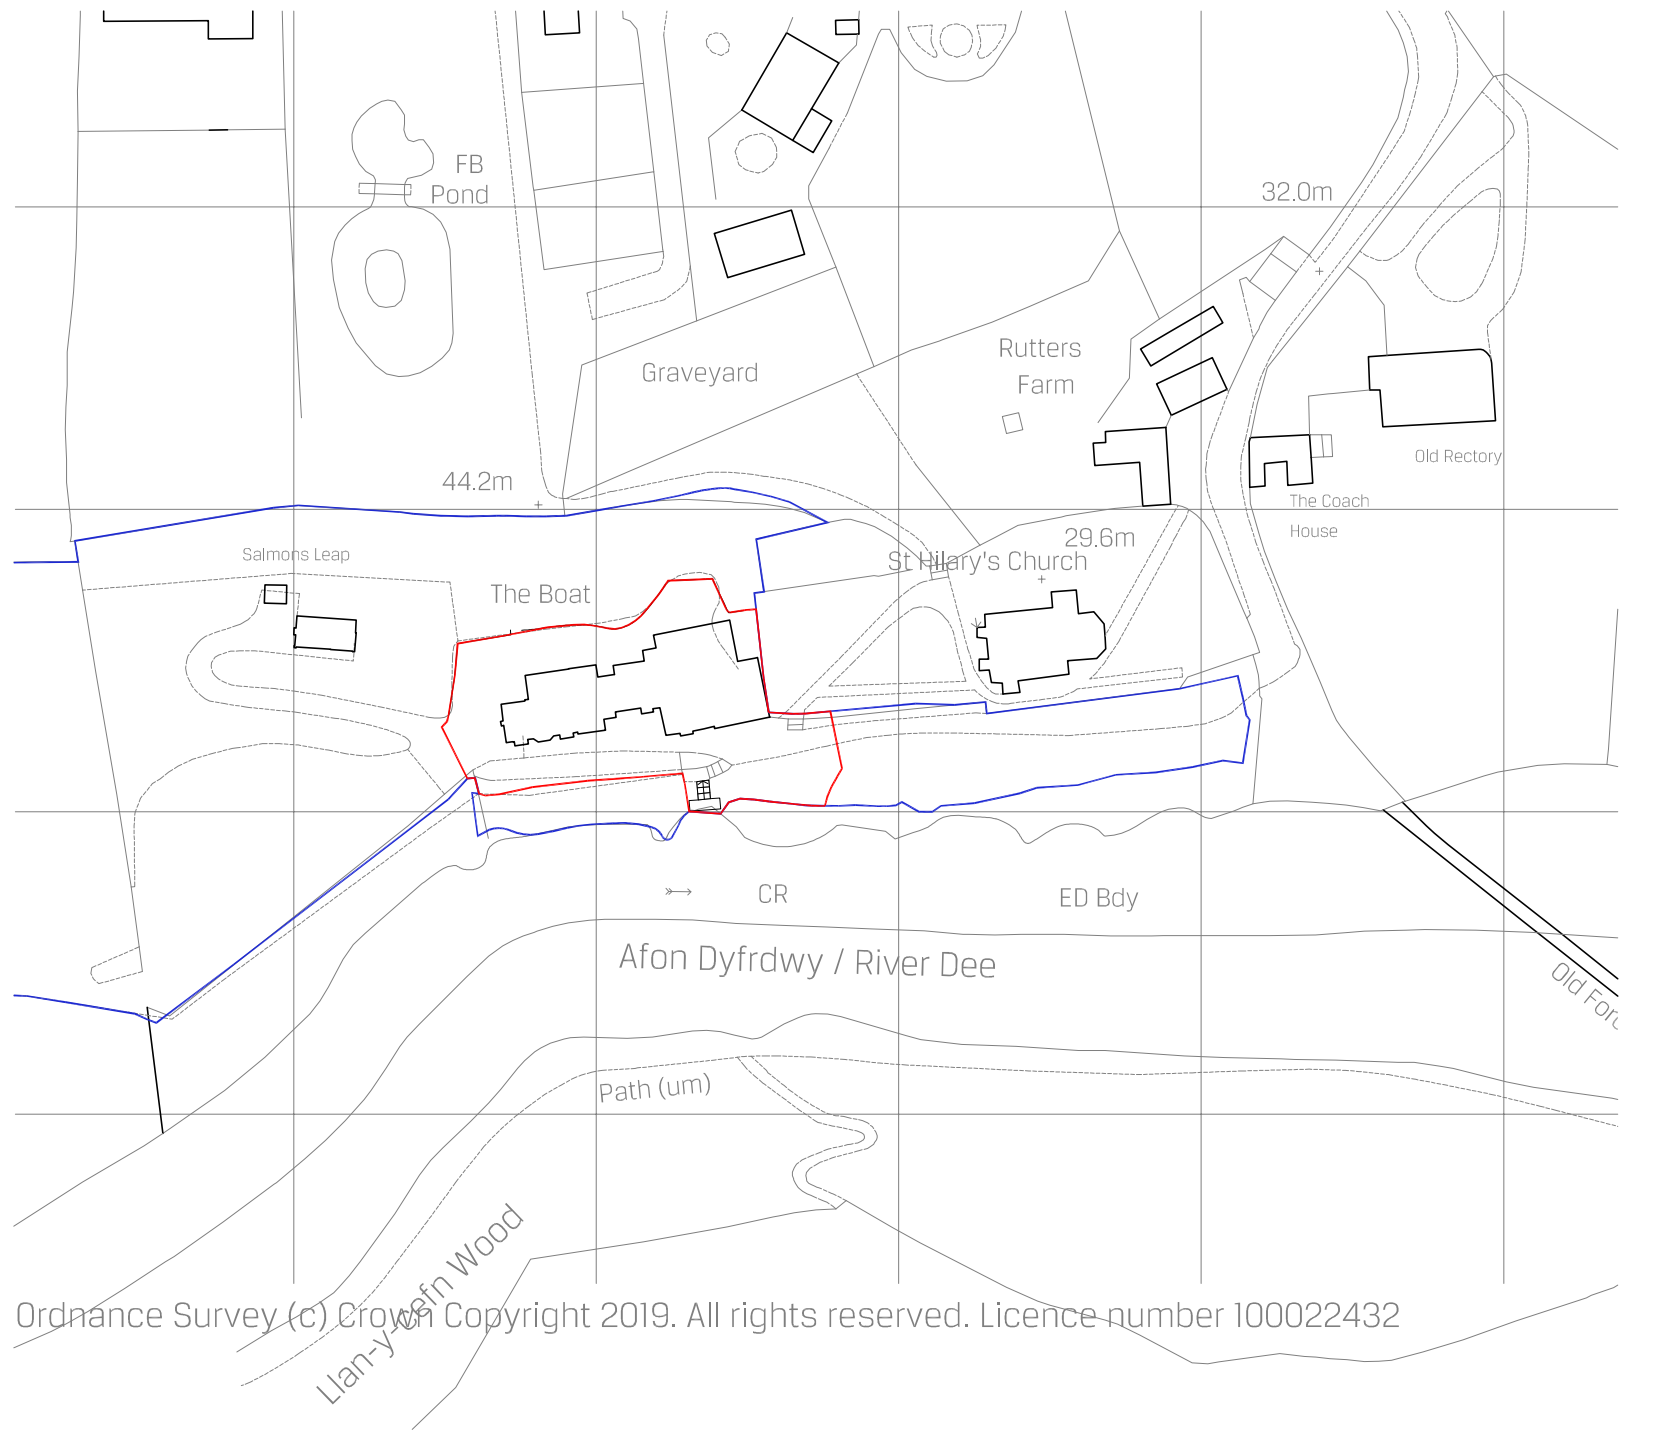

PROPOSED SITE LOCATION PLAN | SCALE 1:250

STATUS PLANNING	A- AMENDMENTS TO LAYOUT				AMM	ADT	17/04/19
	REVISION	DRAWN	CHECKED	DATE			
	© Copyright SHACKARCHITECTURE all rights reserved. Do Not scale this drawing. ALL dimensions are in millimetres unless stated otherwise. ALL dimensions must be checked on site prior to construction and any discrepancies reported to the architect.						

SHACKARCHITECTURE

A Unit 5, The Curve, 139 Telegraph Road, Heswall, Wirral, CH60 7SE
T +44(0)161 342 6616 E info@shackarchitecture.com W www.shackarchitecture.com

Client PRICE AND CHANTLER LTD

Project THE BOAT, ERBISTOCK

Title PROPOSED SITE PLAN

Scale VARIES@A1 Project No. SHACK389 Dwg. No. 8200 Rev A