


Section Z-Z 1:50

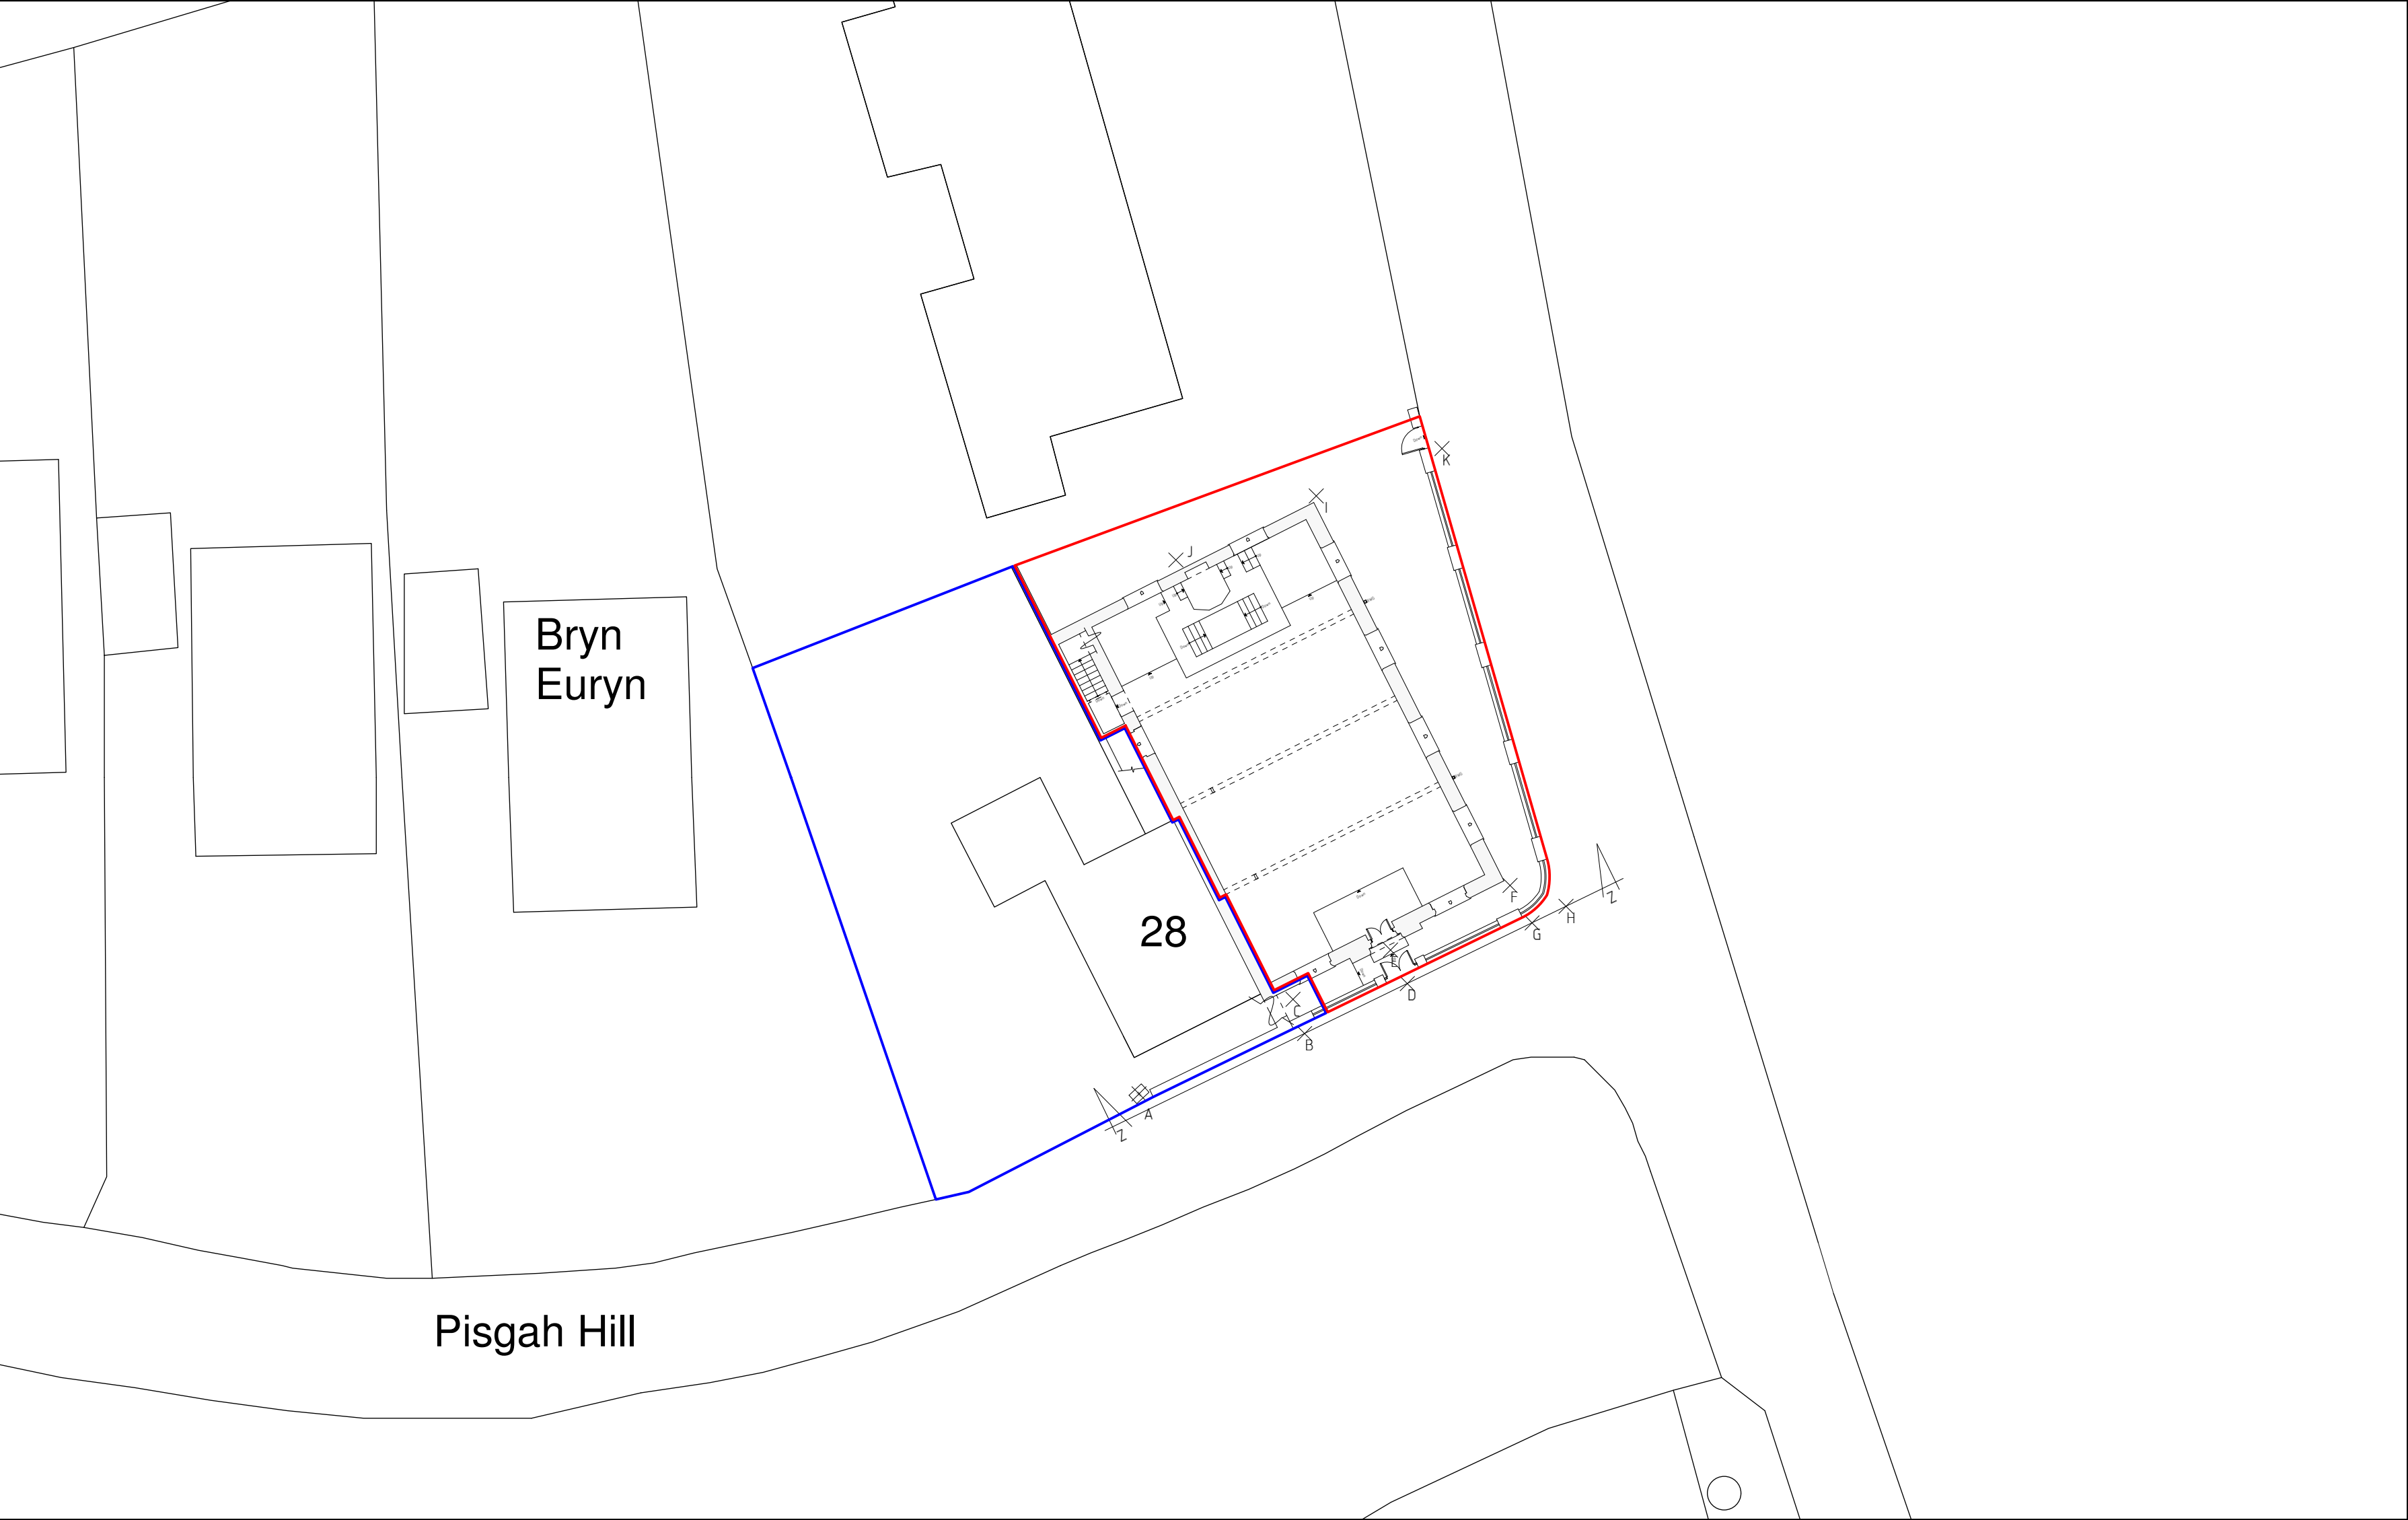

Site Plan 1:200


Key	Level
A	10.000
B	8.671
C	7.758
D	7.831
E	7.905
F	7.657
G	6.989
H	6.628
I	7.615
J	8.153
K	5.981

Key

Surrounding Buildings

Proposed Site

Land Owned by Client

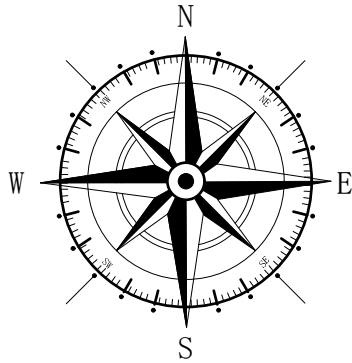

A	02/19	Boundary Amends	S.M.E.
Rev	Date	Detail	Initial

Project:
Proposed development at
Salem Chapel,
Pentre Broughton,
Wrexham,
LL11 6DB

Title:
Existing Site
Plan & Levels

Scale: (A2)
1:50 &
1:200

Drawn By:
J Felgate

Date:
Dec 2018

Drawing No:
P116/002

Sheet:
1 of 1

blueprint
architectural services

partner
LABC

Office 3K4,
Redwither Business Tower,
Wrexham. LL13 9XT
Tel: 01978 356500
www.blueprintarchitectural.com
© copyright all rights reserved