
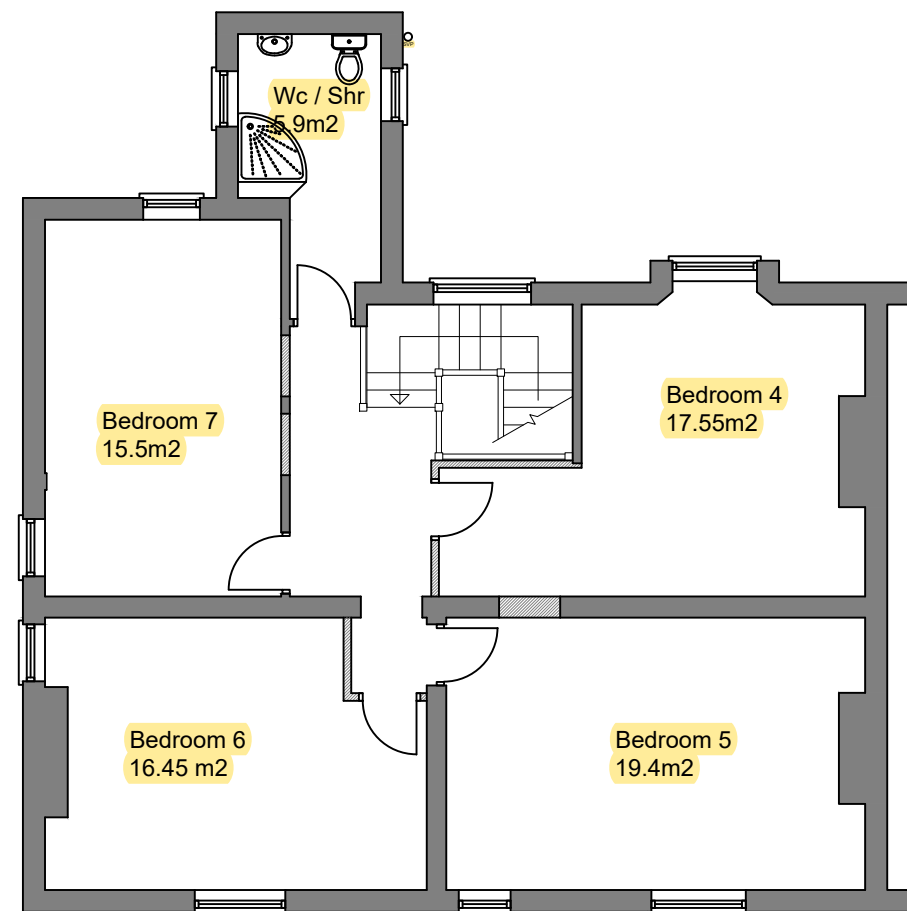


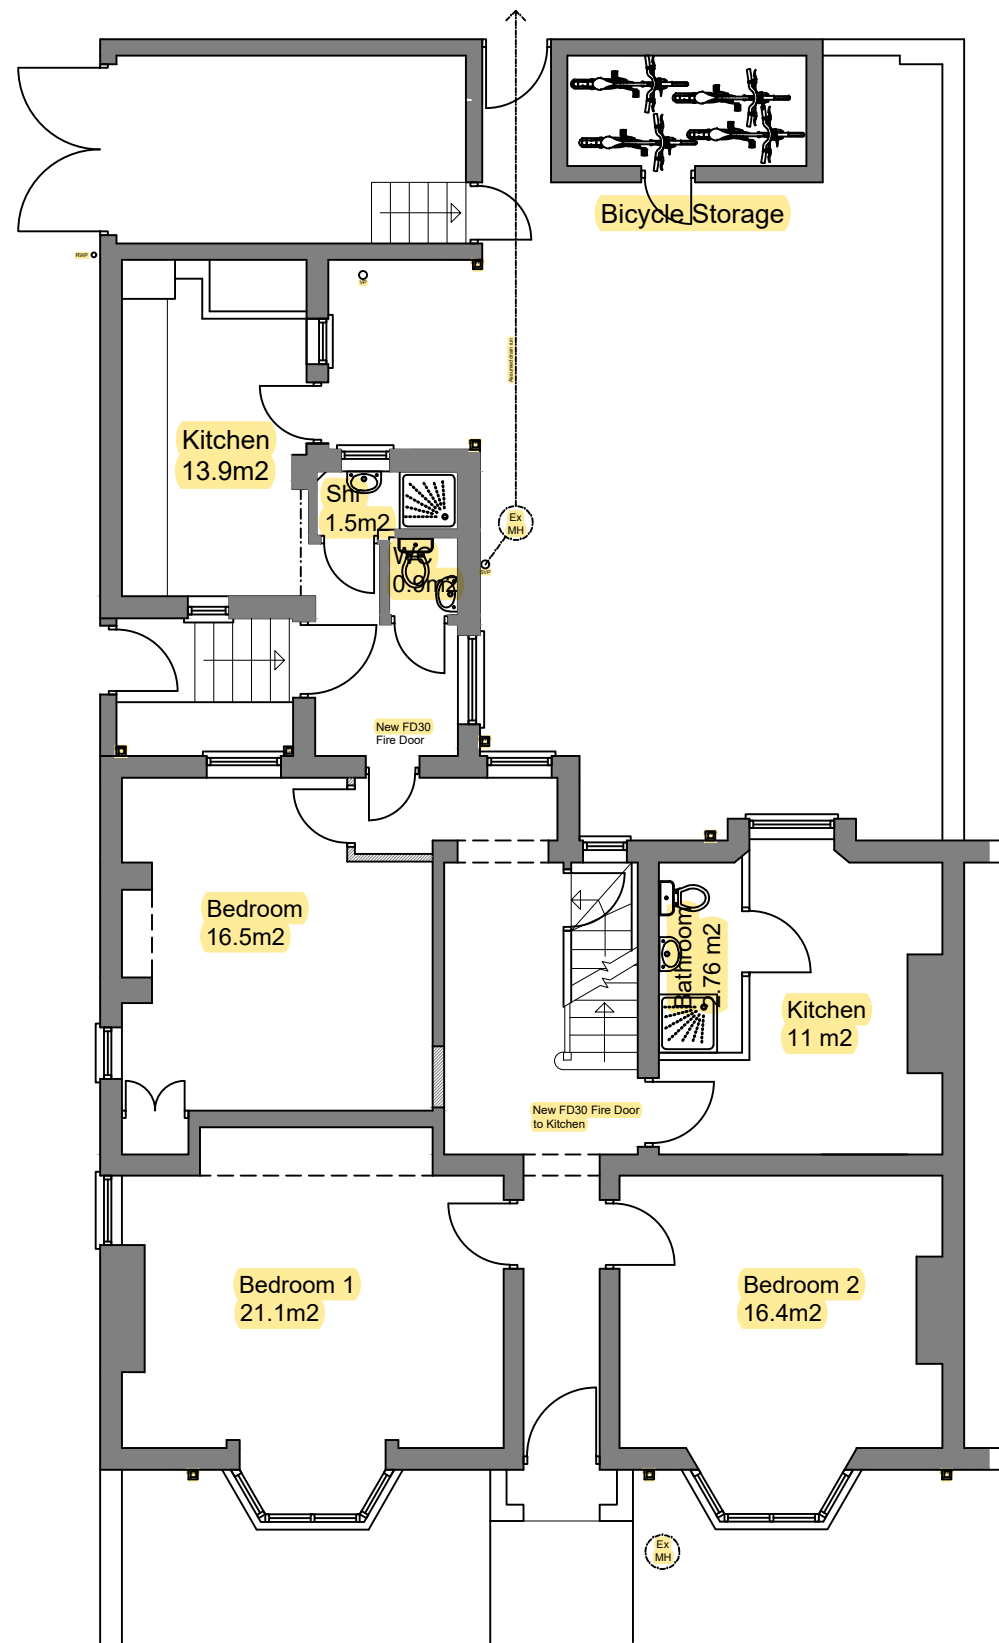

Project; 86 Erddig Road, Wrexham, LL13 7DP	
Title; Floor Plans as Proposed	Scale (A3); 1:100
Dwg No; ER/PD/02	Date; September 2018
Revision;	