



THIS DRAWING AND THE BUILDING WORKS DEPICTED ARE COPYRIGHT OF THE ARCHITECTS AND MAY NOT BE REPRODUCED EXCEPT BY WRITTEN PERMISSION. ALL DIMENSIONS MUST BE CHECKED ON SITE AND NOT SCALED FROM THIS DRAWING.

REVISIONS


LETTER	REVISION	DATE	BY
--------	----------	------	----




REAR ELEVATION



LEFT SIDE ELEVATION

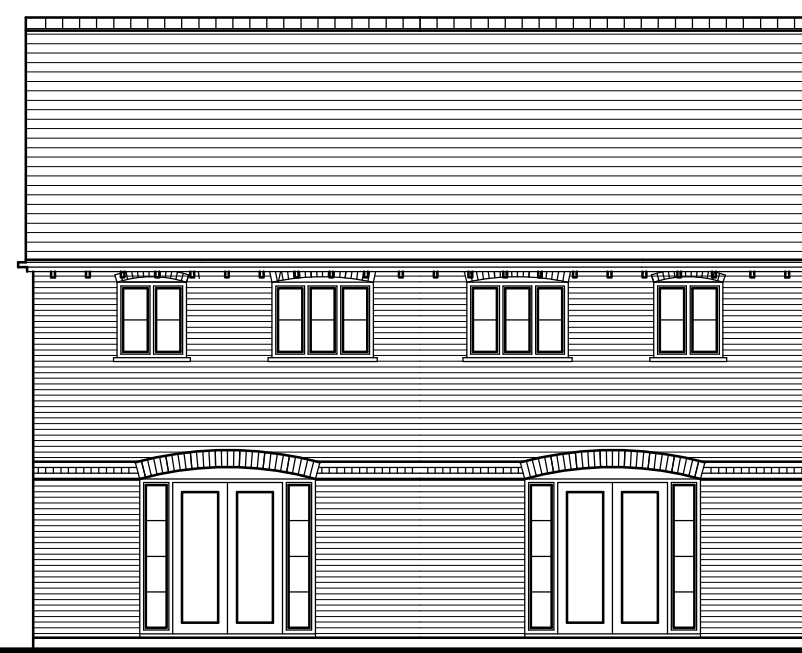


REAR ELEVATION

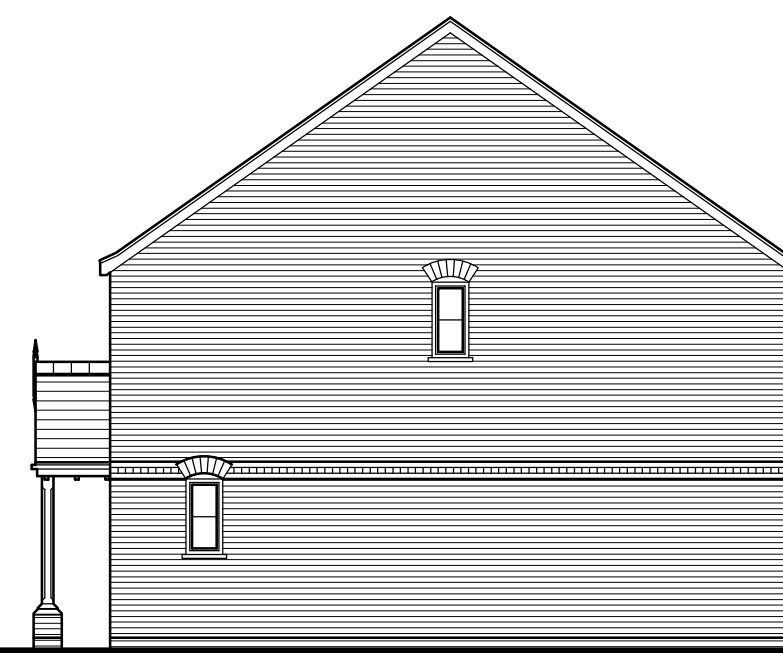

RIGHT SIDE ELEVATION




REAR ELEVATION

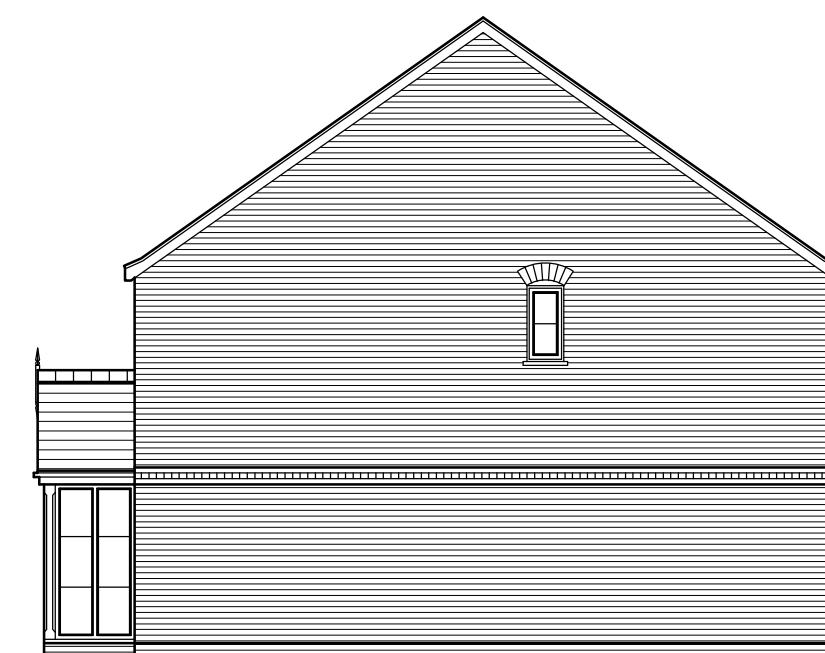

RIGHT SIDE ELEVATION




FRONT ELEVATION

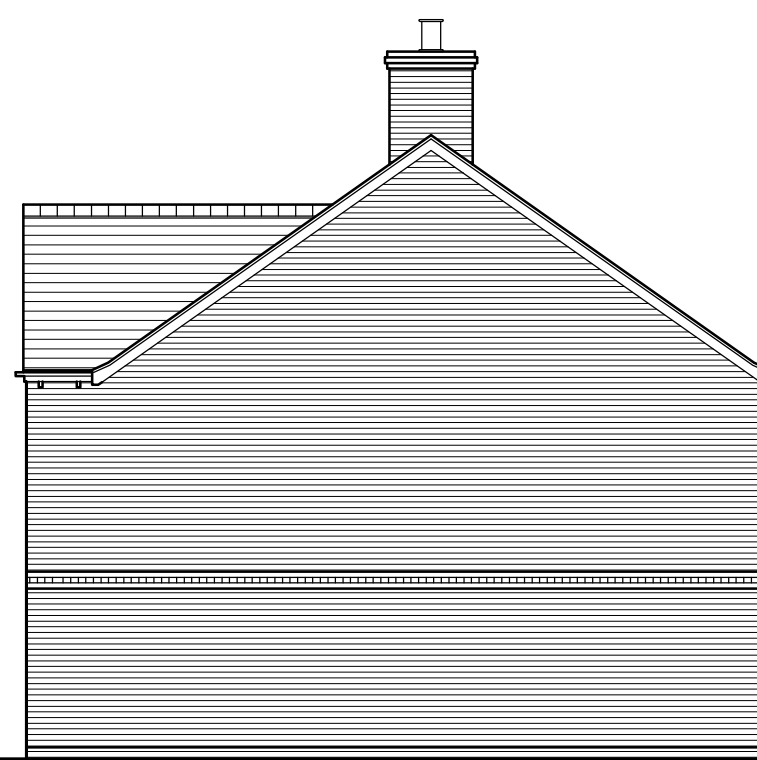

RIGHT SIDE ELEVATION




FRONT ELEVATION

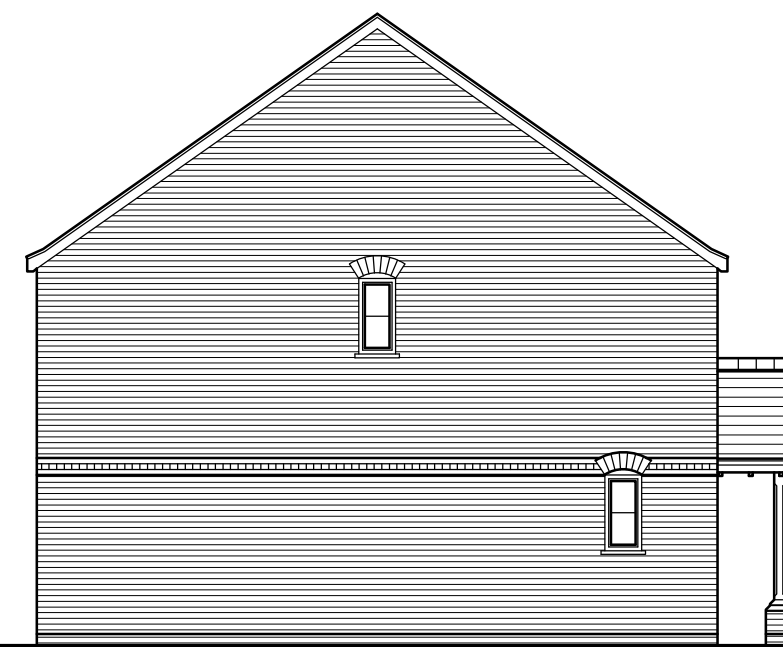


LEFT SIDE ELEVATION




FRONT ELEVATION

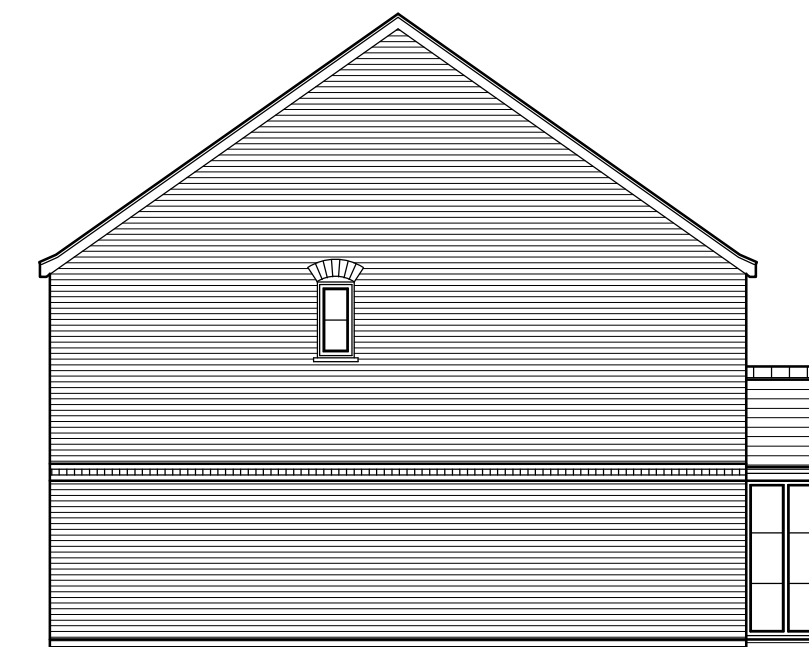


LEFT SIDE ELEVATION

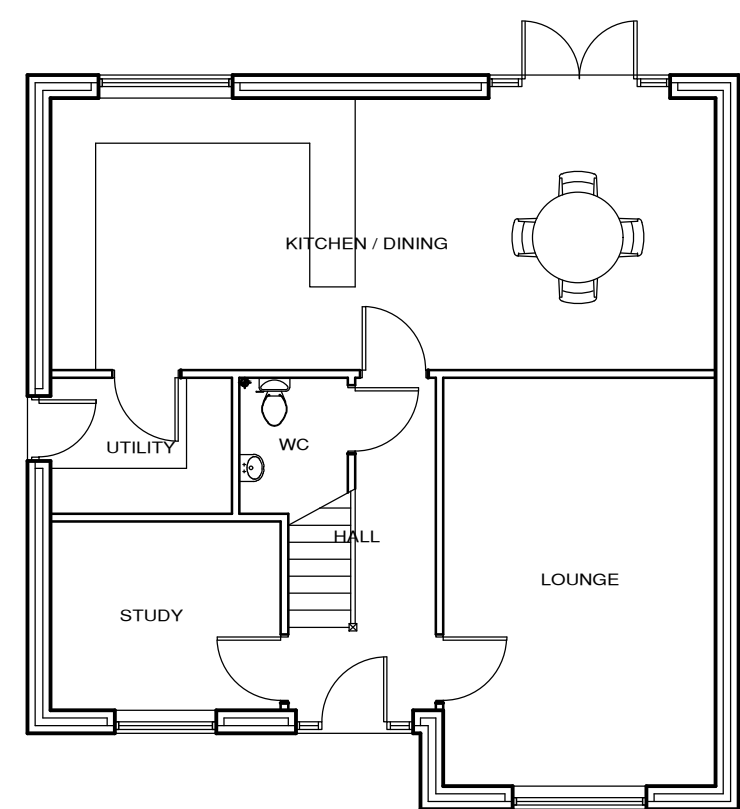


GROUND FLOOR PLAN
4 BEDROOM
DETACHED

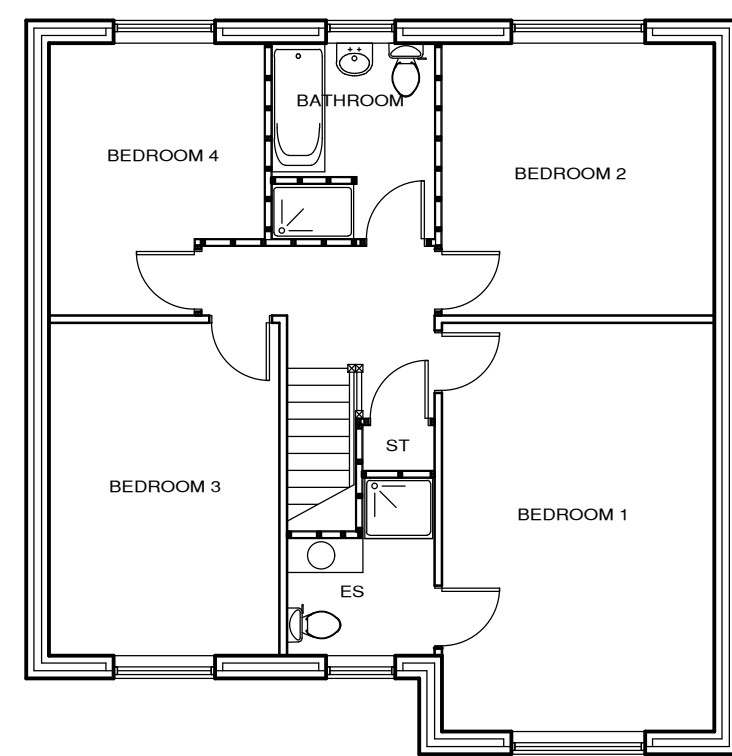


FIRST FLOOR PLAN

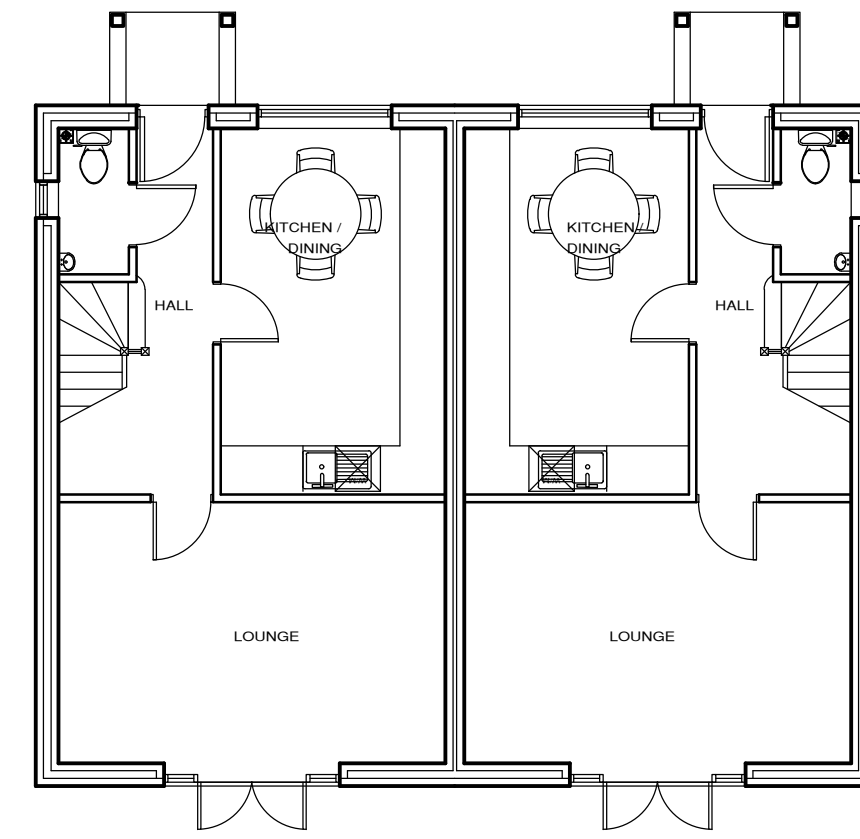


GROUND FLOOR PLAN
3 BEDROOM
SEMI-DETACHED

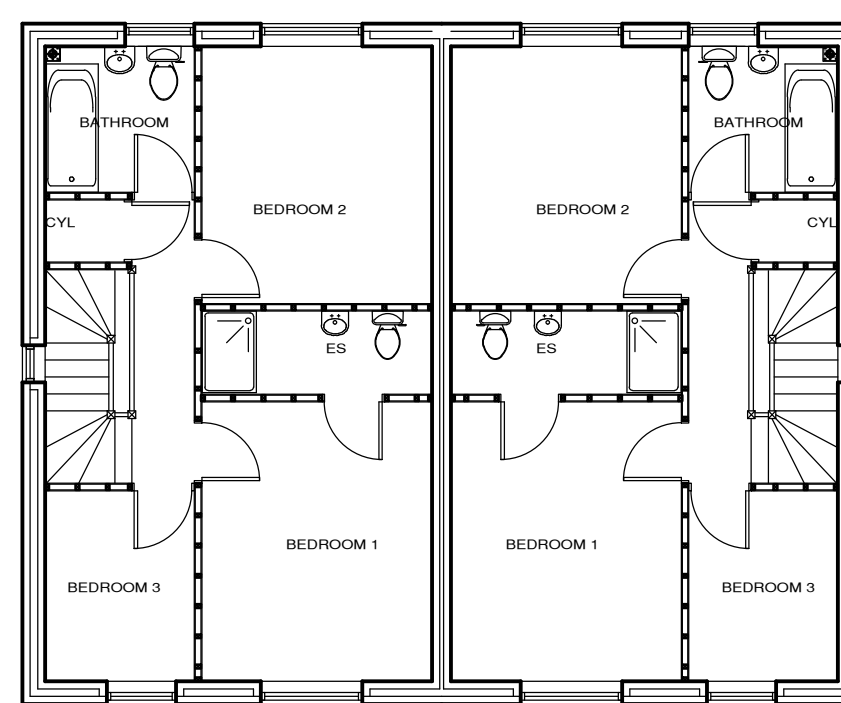


FIRST FLOOR PLAN

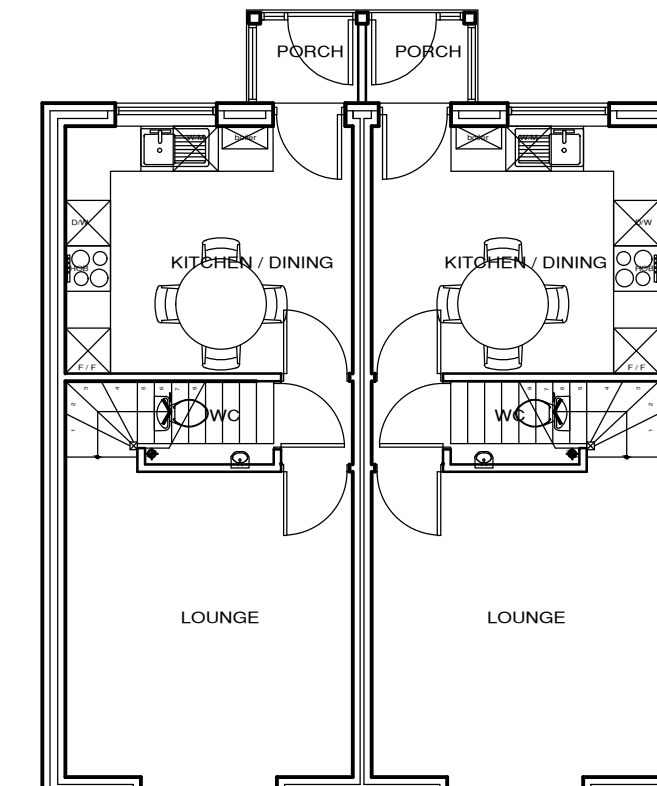

GROUND FLOOR PLAN
2 BEDROOM
SEMI-DETACHED

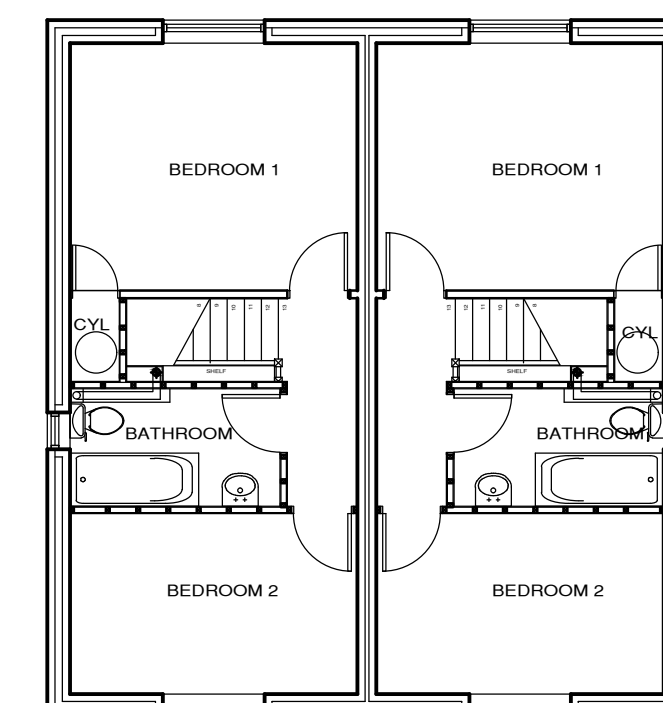


FIRST FLOOR PLAN

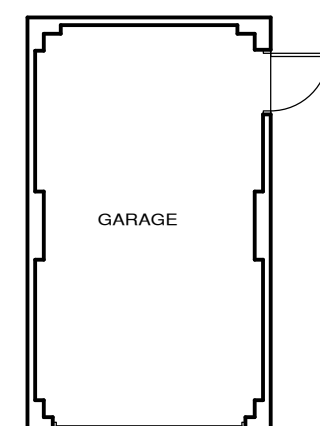


SINGLE FLOOR PLAN


GARAGE

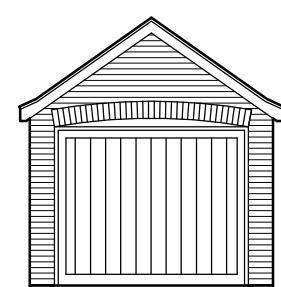


FRONT ELEVATION

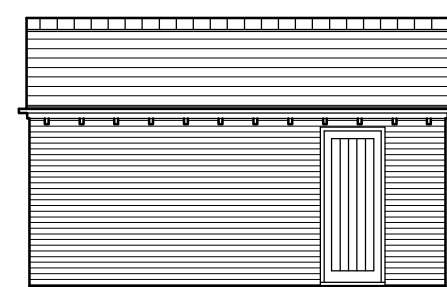

RIGHT SIDE

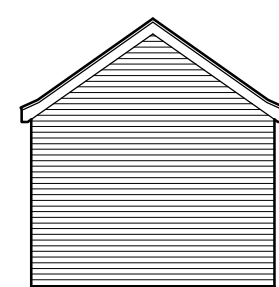


REAR

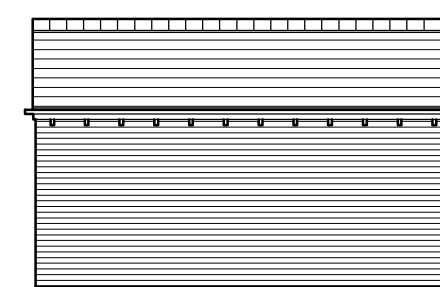

LEFT SIDE

bar scale 1:100

 

BOWER EDLESTON ARCHITECTS

SWEETBRIAR HALL, NANTWICH, CHESHIRE CW5 5RW
TELEPHONE: 01270 624129 FACSIMILE: 01270 627684
E MAIL: ADMIN @ BOWER - EDLESTON . COM
WEBSITE: WWW . BOWER - EDLESTON . COM

PROJECT

BIG GREEN FARM, PENLEY

TITLE

PROPOSED HOUSING
FLOOR PLANS & ELEVATIONS

SCALE 1:100@A1

DATE JAN 2019

DRG.No 6670-11

DRAWN BY

STAGE

REVISION