

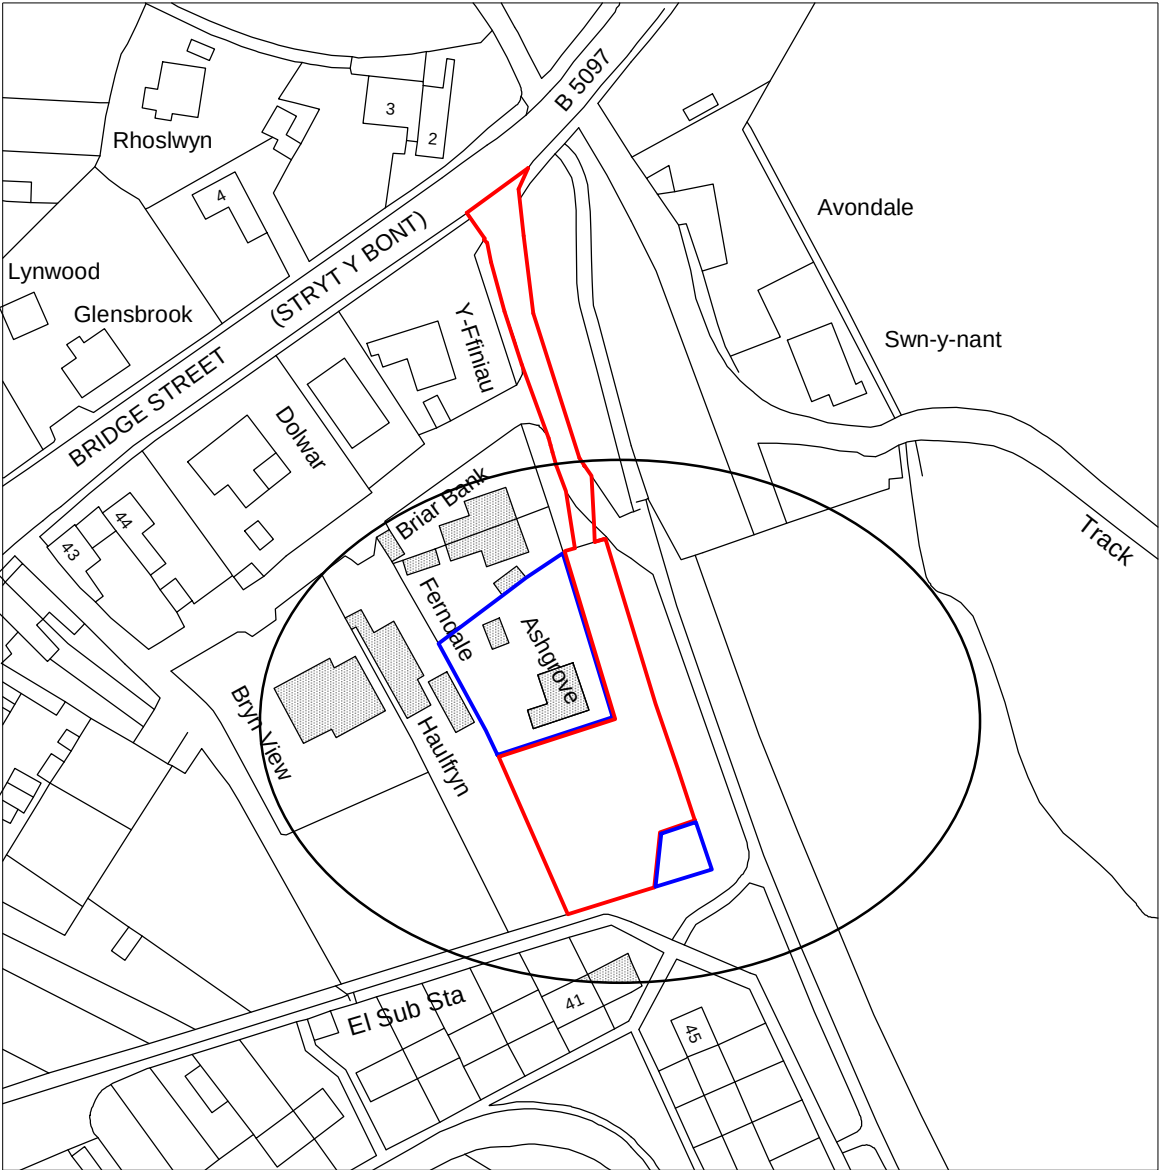


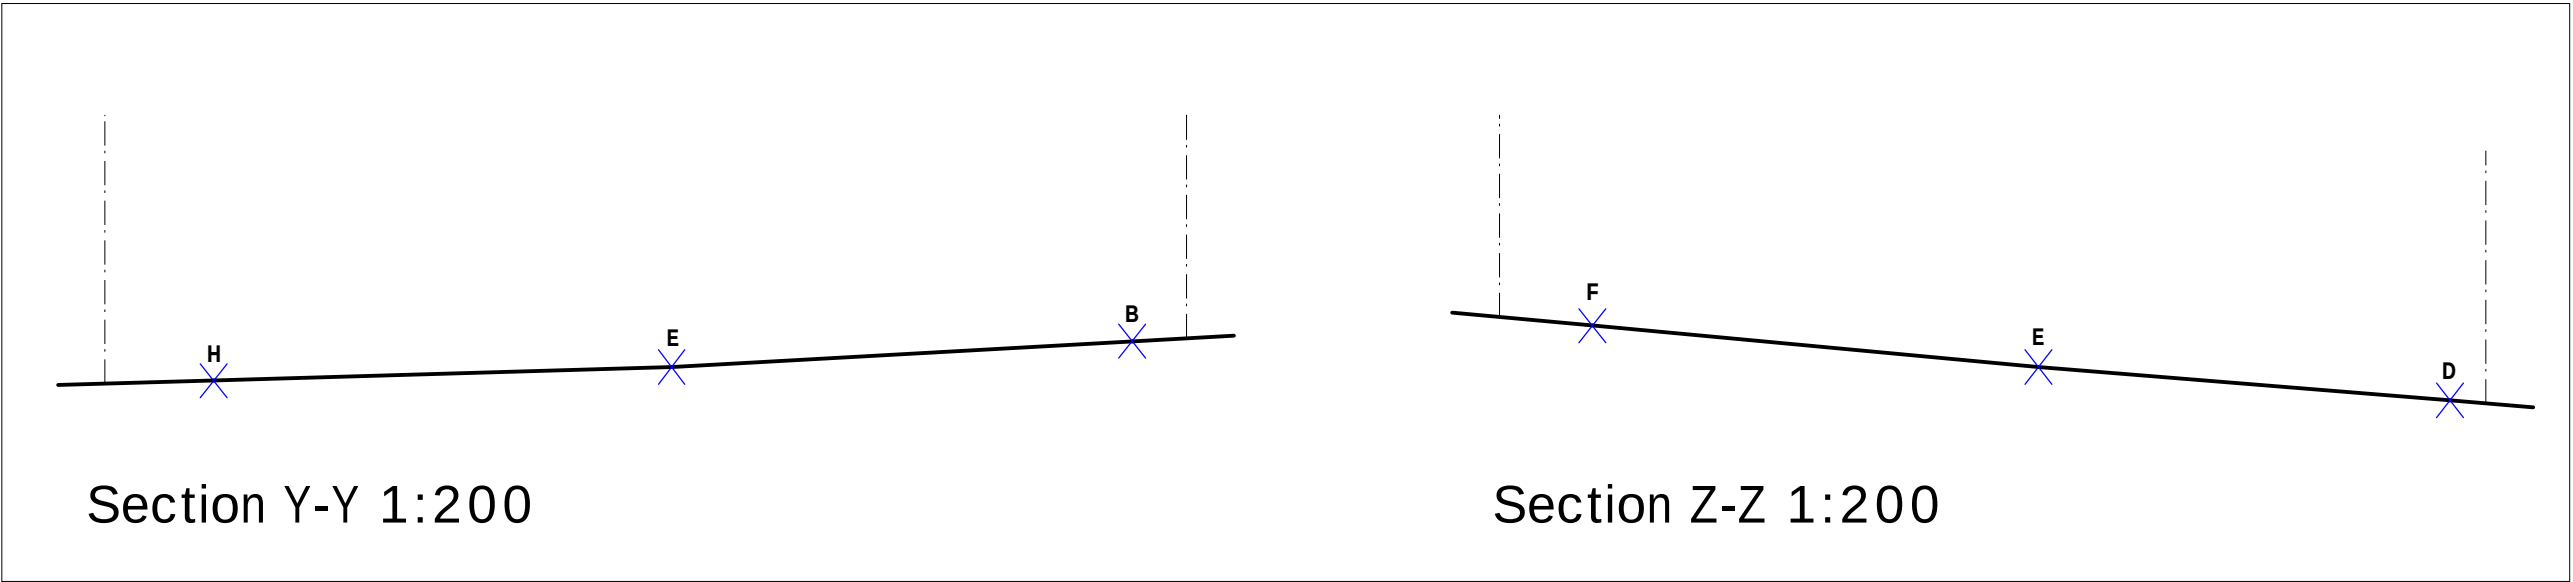

Location Plan 1:1250

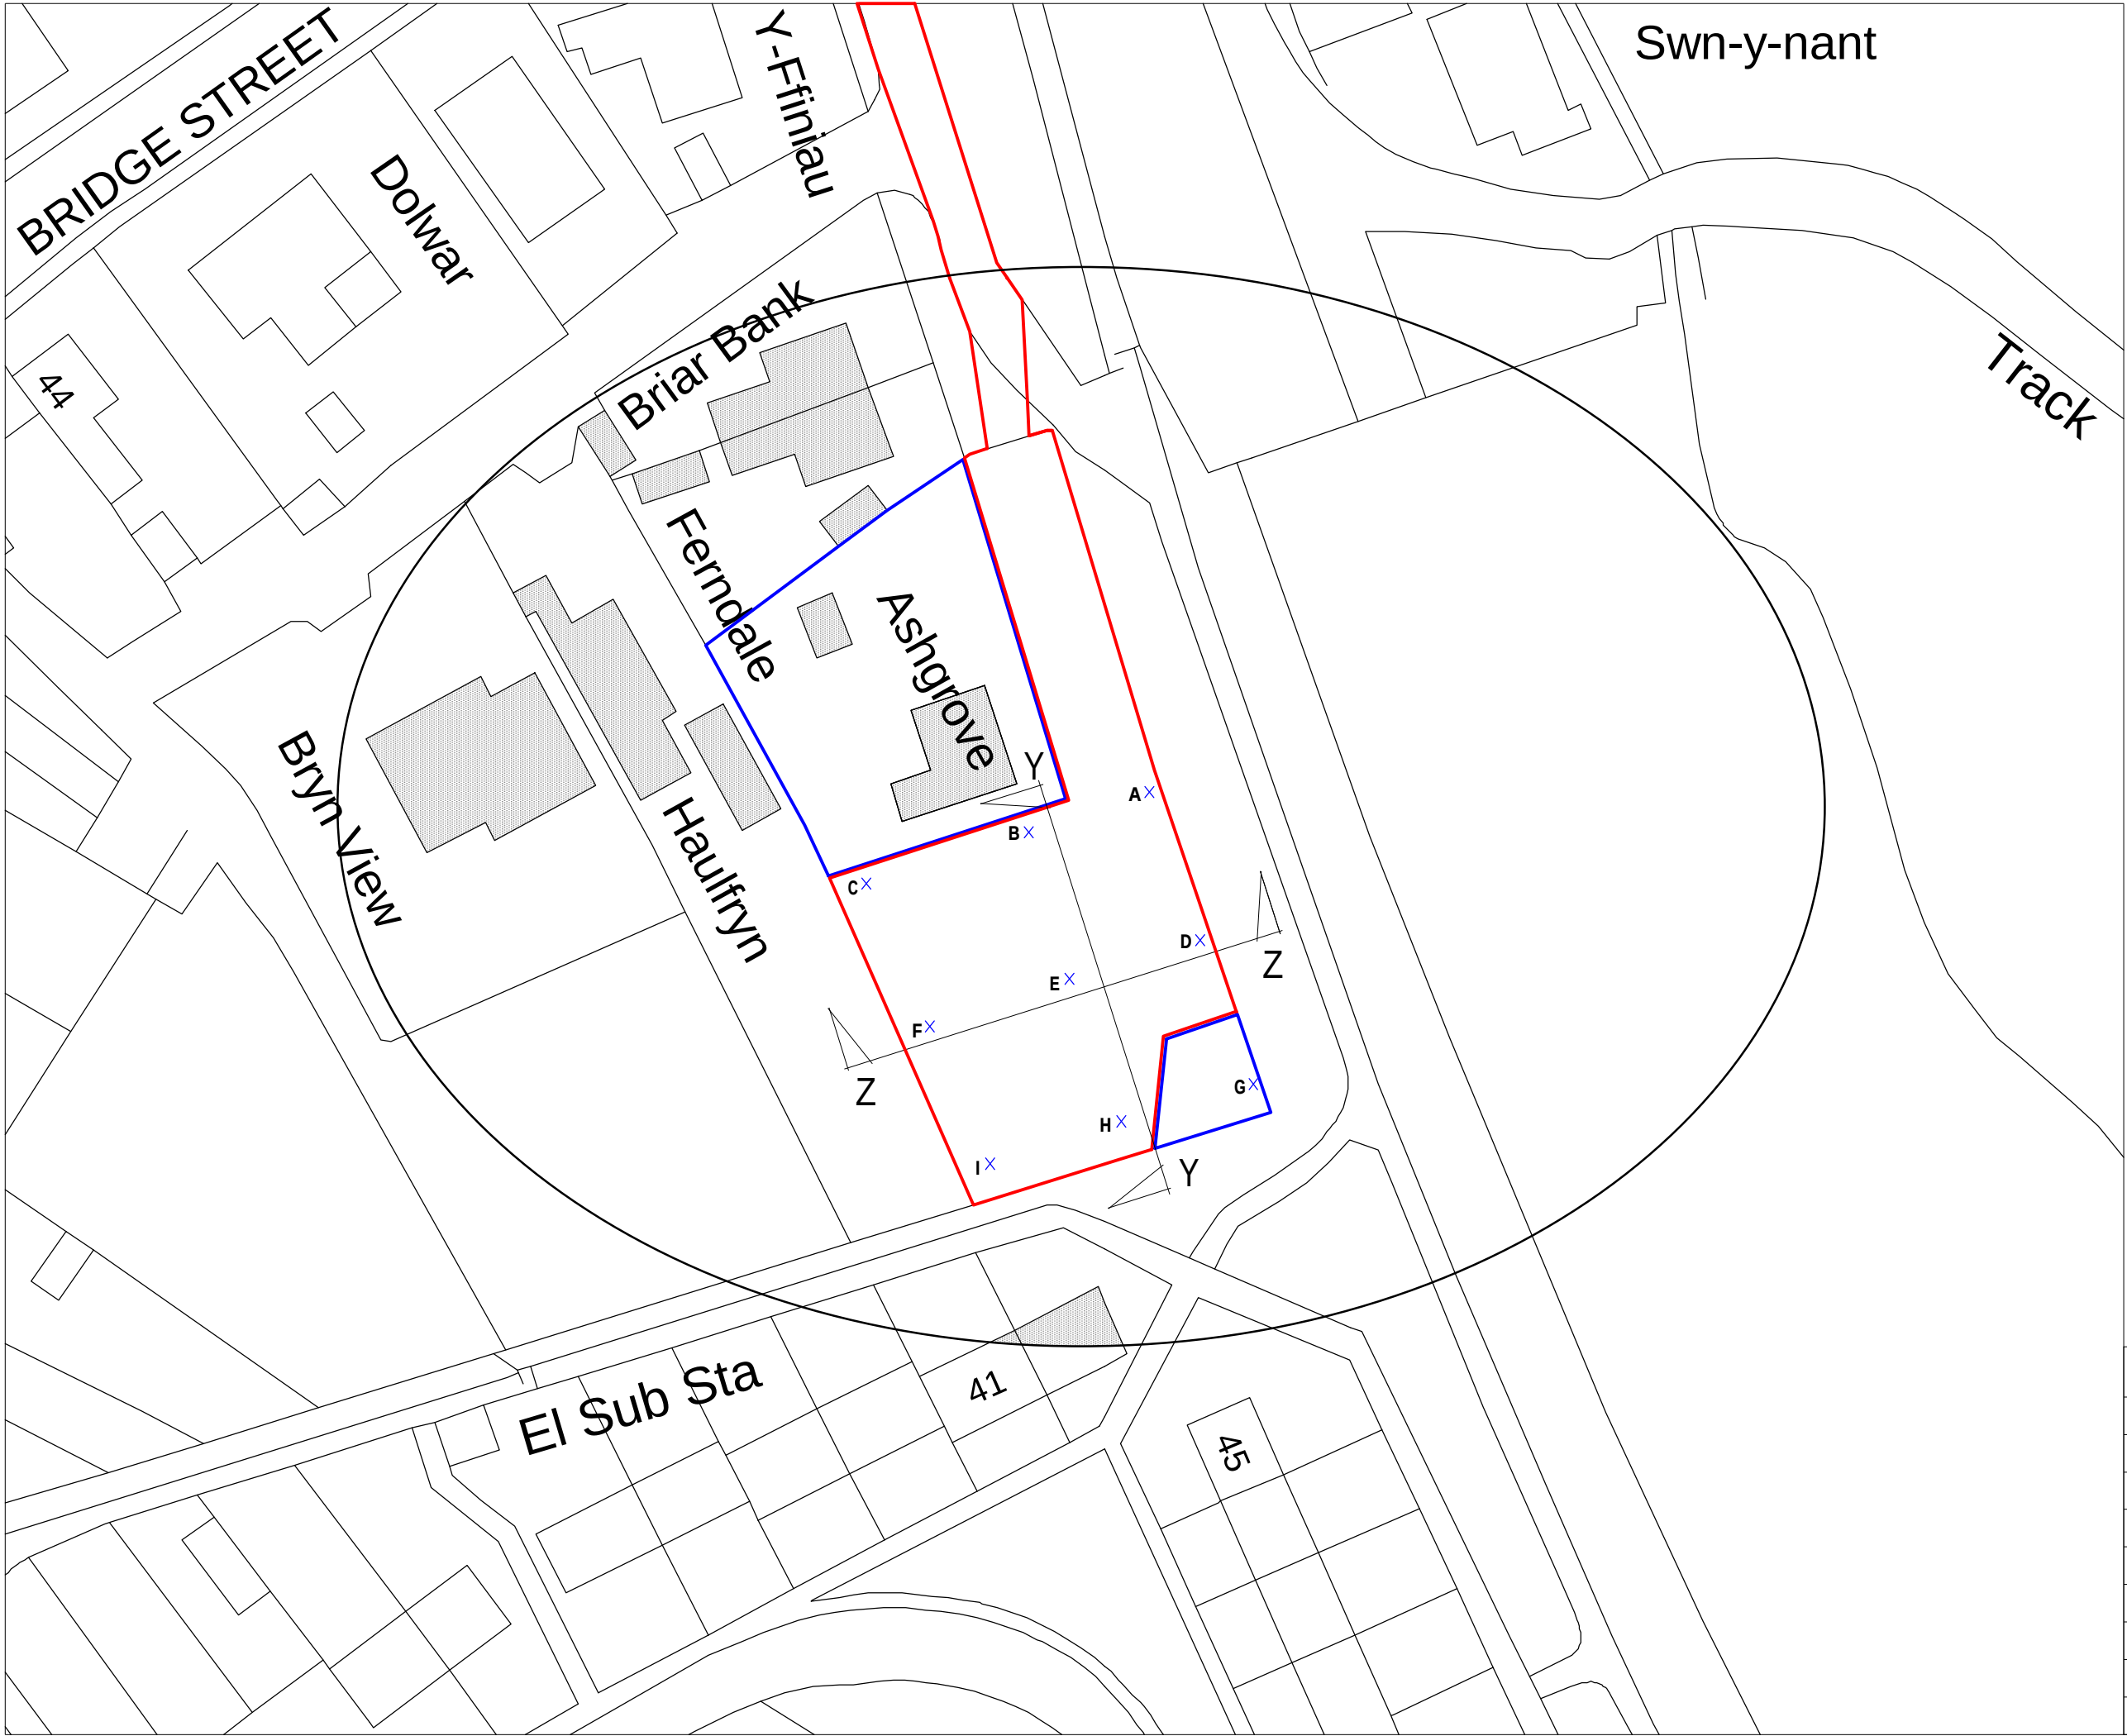


Site Plan 1:500

Key

Surrounding Buildings

Proposed Site

Land Owned by Client

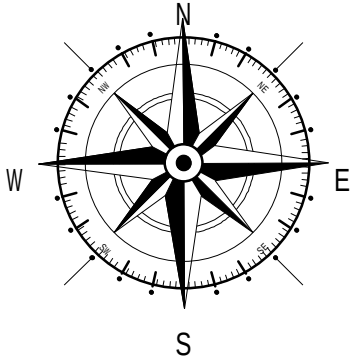

<i>Point</i>	<i>Level</i>
A	10.000
B	10.672
C	11.616
D	9.111
E	9.993
F	11.085
G	9.180
H	9.633
I	10.832

B	06/19	Application site amends	D.J.E.
A	04/19	Application site amends	D.J.E.
Rev	Date	Detail	Initial

Project:

Proposed residential development on Land Adj to Ashgrove,Pant Hill, Penycae, Wrexham.

Title:

Existing: Section Site & Location Plan

Scale: (A2)

1:200,1:500 & 1:1250

Drawn By:

D.J.Edwards

Date:

Aug 2018

Drawing No:

P111/001

Sheet:

1 of 1

blueprint

architectural services

partner

LABC

Office 3K4, Redwither Business Tower, Wrexham. LL13 9XT

Tel: 01978 356500

www.blueprintarchitectural.com

© copyright all rights reserved