


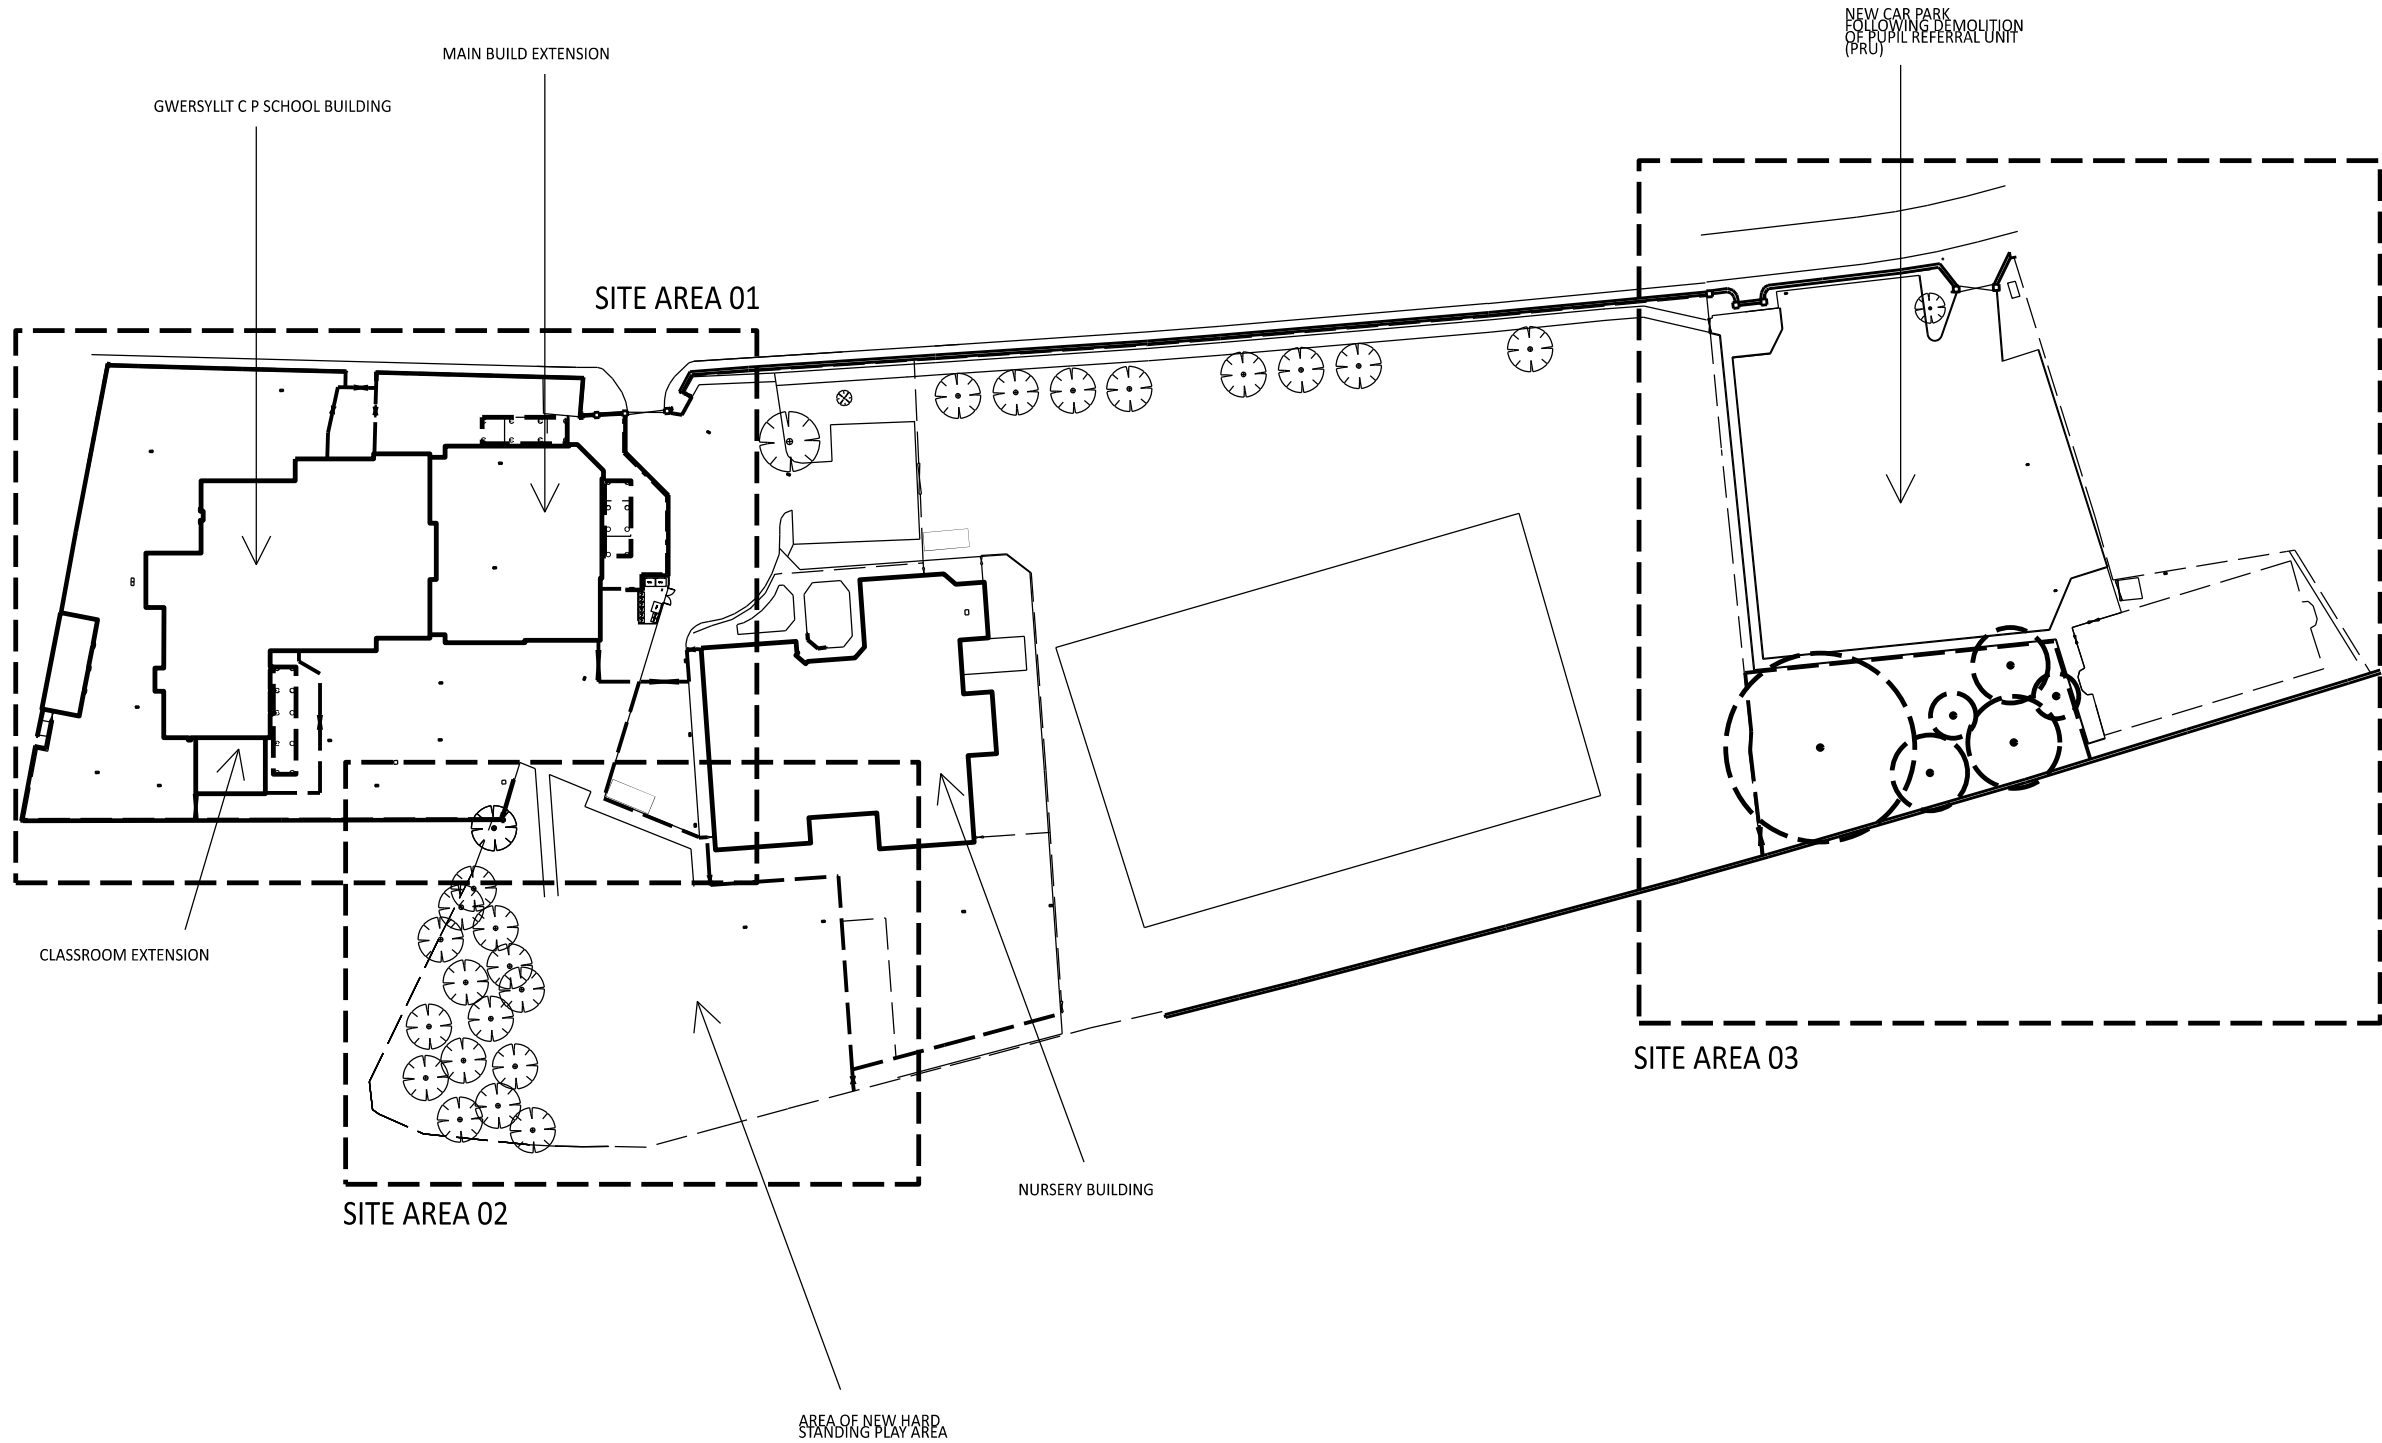

- General Notes
1. Contractor to verify all dimensions and check level datums on site
 2. All of the designs are the sole property of TACP Architects Ltd and may not be used without their written agreement
 3. All prints, specifications and their copyright are the property of TACP Architects Ltd
 4. Do not scale off drawings
 5. All dimensions shall be checked on site before commencement of shop drawings, manufacture and all discrepancies must be reported to TACP Architects Ltd

Risk Assessments

Construction Issue

Revisions					
Rev	Date	Description	By	Check	
A	29/05/2018	Issued as Building Regulations Application Issue	MR	MG	
B	20/065/2018	Site Plan updated to take into account revised building footprint and soft landscaping adjacent to car park	MR	MG	
C1	25/07/2018	Issued for Construction	MR	MG	
C2	07/08/2018	Note added as requested	MR	MG	

Consultants

Client

Read Construction

On Behalf of

Wrexham County Borough Council

Project Title

Gwersyllt Primary School

Drawing Title

Proposed Site Plan

Scale	Date	Drawn By	Checked By	Office
1:1000@A3	30/01/2018	MR	MG	Wrexham
Job Number		Drawing Number		Revision
17070		ST01		C3