


PLAS POWER HOME FARM BARN


Architects Copyright

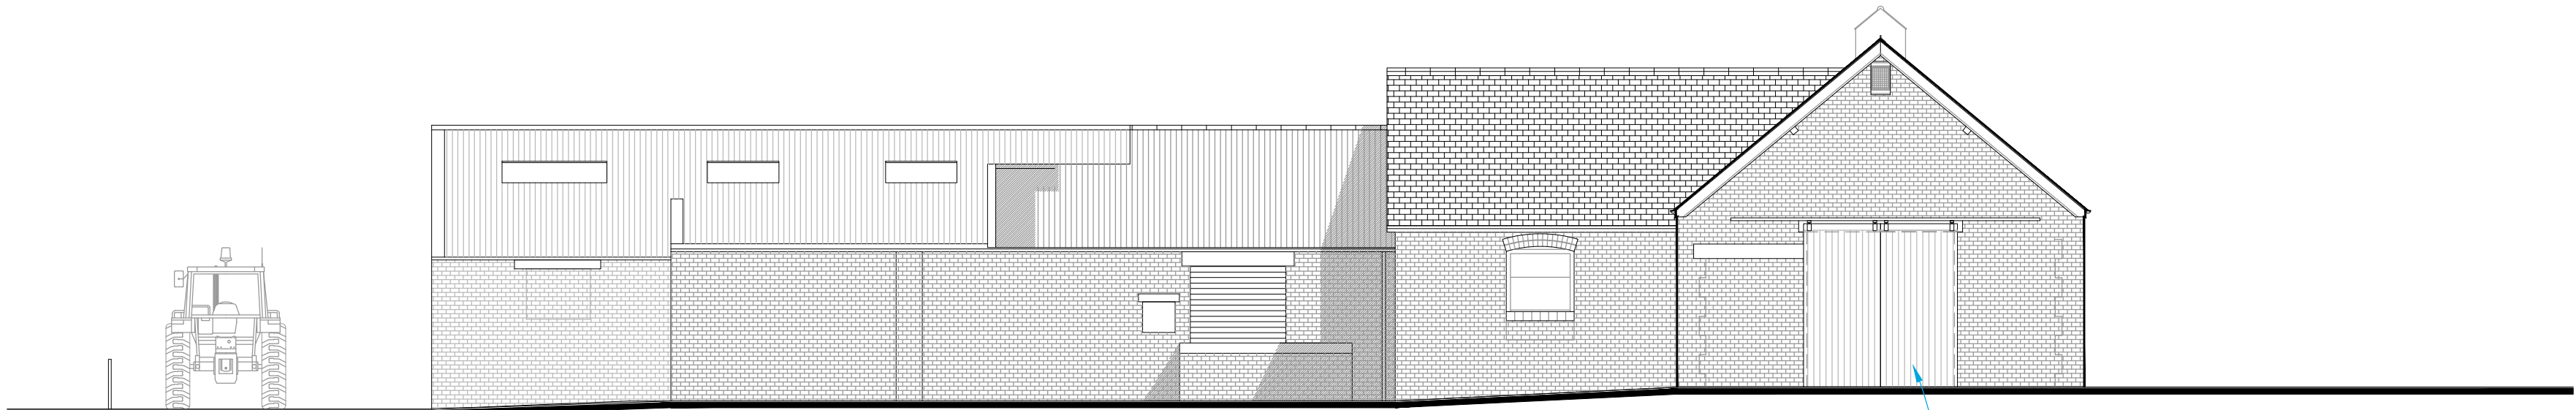


Existing Front Elevation
1:100



Existing Side Elevation
1:100

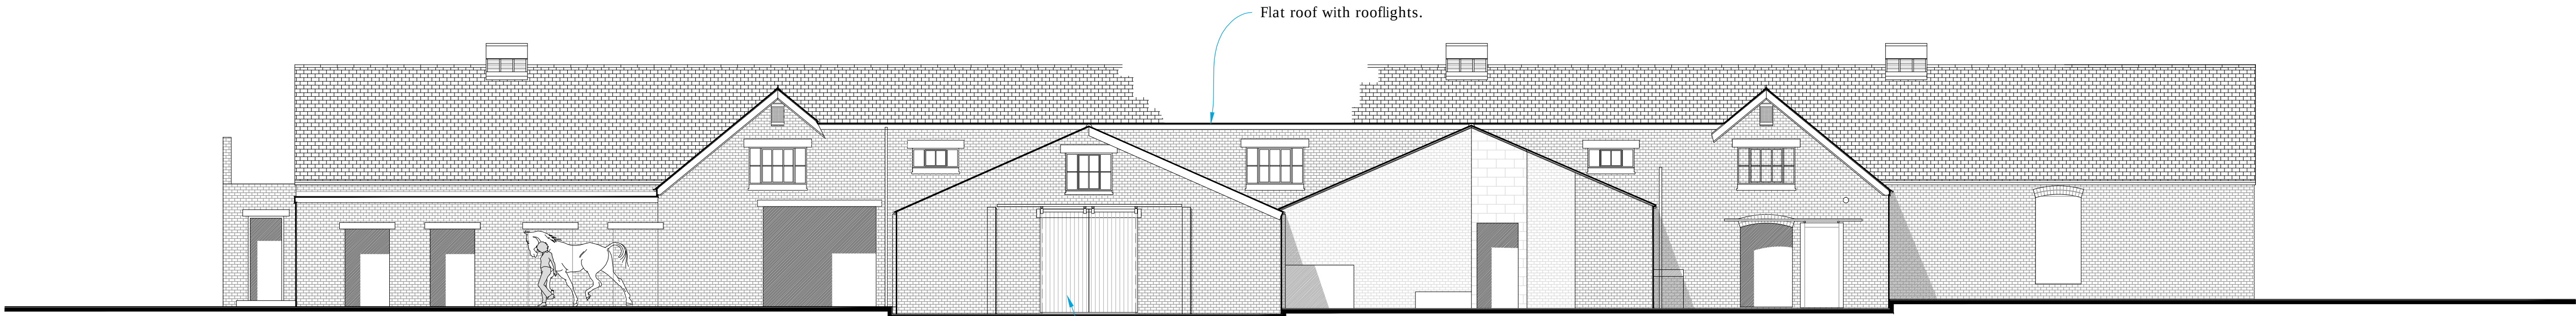

Existing Rear Elevation
1:100

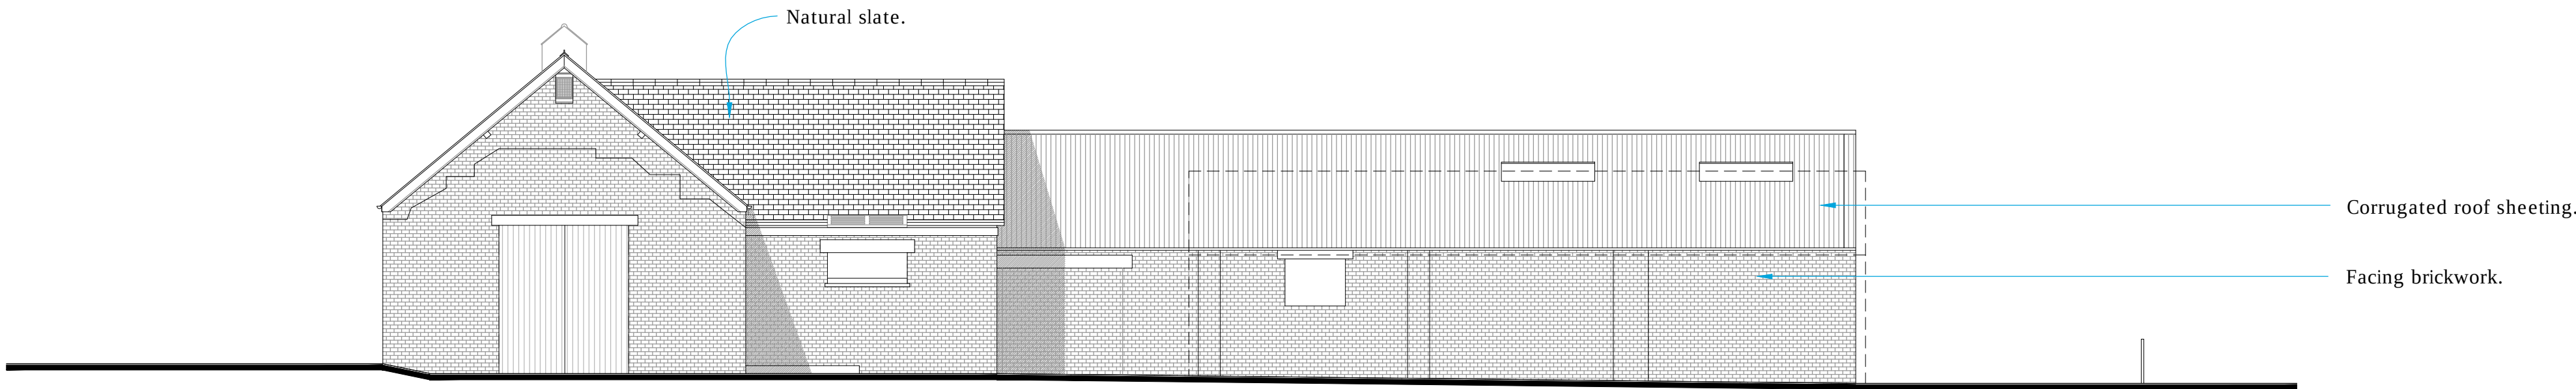

Existing Side Elevation
1:100



CELLIS-ARCHITECTURAL-DESIGN

25 Sunningdale Close
Wrexham
North Wales
LL13 9QU

T 01978 264376
M 07791 480768
E ajones540@btinternet.com



partner

Client: Mr. C. Sheffield.

Drawing Title: Existing Elevations.

Job Title: Proposed Barn Conversion to Plas Power Home Farm Building, Ruthin Rd.

Date:	Scale:	Rev:	Draw No:
April 2019	1:100 at A1		PD165/03