



CONTRACTORS MUST CHECK ALL DIMENSIONS ON SITE.
ONLY FIGURED DIMENSIONS ARE TO BE WORKED FROM.
DISCREPANCIES MUST BE REPORTED TO THE
ARCHITECT BEFORE PROCEEDING.

© THIS DRAWING IS COPYRIGHT

 

Scale - metres

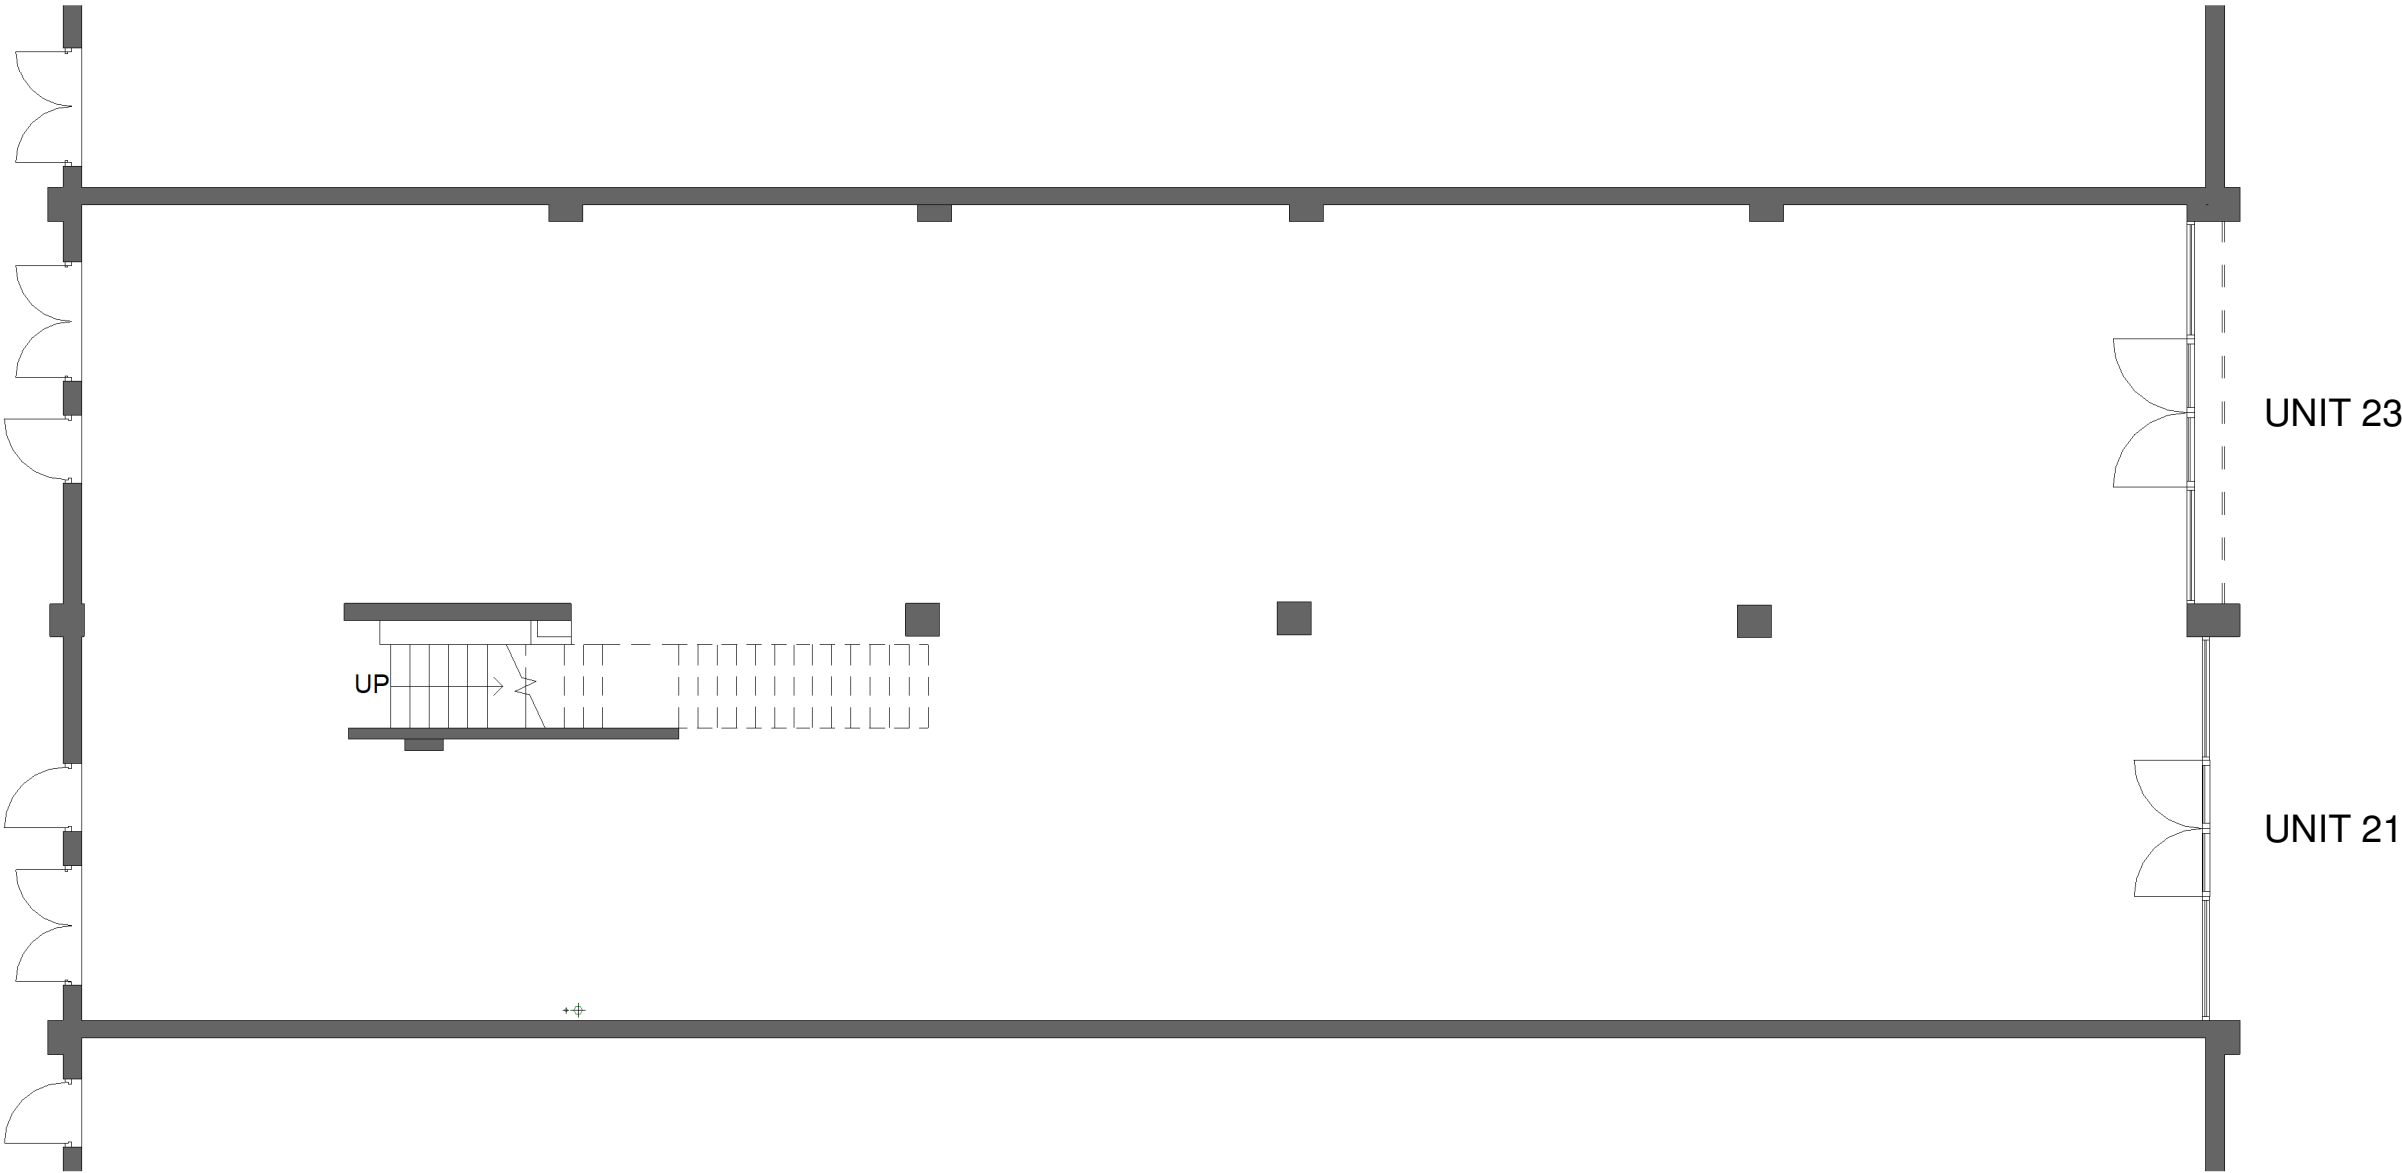



cardiff • edinburgh • london • sheffield

The Maltings East Tyndall Street
Cardiff CF24 5EA
0845 375 3298

© This drawing remains the Copyright of Four Architecture and Design and may not be reproduced in whole or in any part without prior written permission.

NOTE:
All proprietary goods and materials are to be fitted in accordance with manufacturer's instructions. Codes of Practise and British Standards. All dimensions to be verified by the Contractor on site. Do not scale drawings, work to figured dimensions only.

ALL REFERENCES SHOULD BE READ IN CONJUNCTION WITH THE MOST CURRENT NATIONWIDE DESIGN GUIDES.



WREXHAM

Branch Transformation Programme

BRANCH NAME & PREFIX: NATIONWIDE WREXHAM 21-23 Regent Street, Wrexham, LL11 1RY PREFIX: 0711			DRAWING TYPE: [PLANNING APPLICATION] Existing Ground Floor Plan			
SCALE @ A1:	SCALE @ A3: 1 : 100	DATE DRAWN: 04/09/19	STATUS:	PROPERTY LOCATION CODE:	DRAWING REF NO:	REV
DRAWN BY: RK	CHECKED BY & DATE: IM	JOB REF: 102612	Planning	-	EX.00.00.P	