

Housing



Open Greenspace



Primary Vehicular Route



Secondary Vehicular Route



Pedestrian Routes



Proposed Vehicular Access



Proposed Pedestrian Access



Potential location for
community sports pitch




Key Structural Planting



Site Boundary:
3.269 Hectares



Combined sewer
proposed diversion

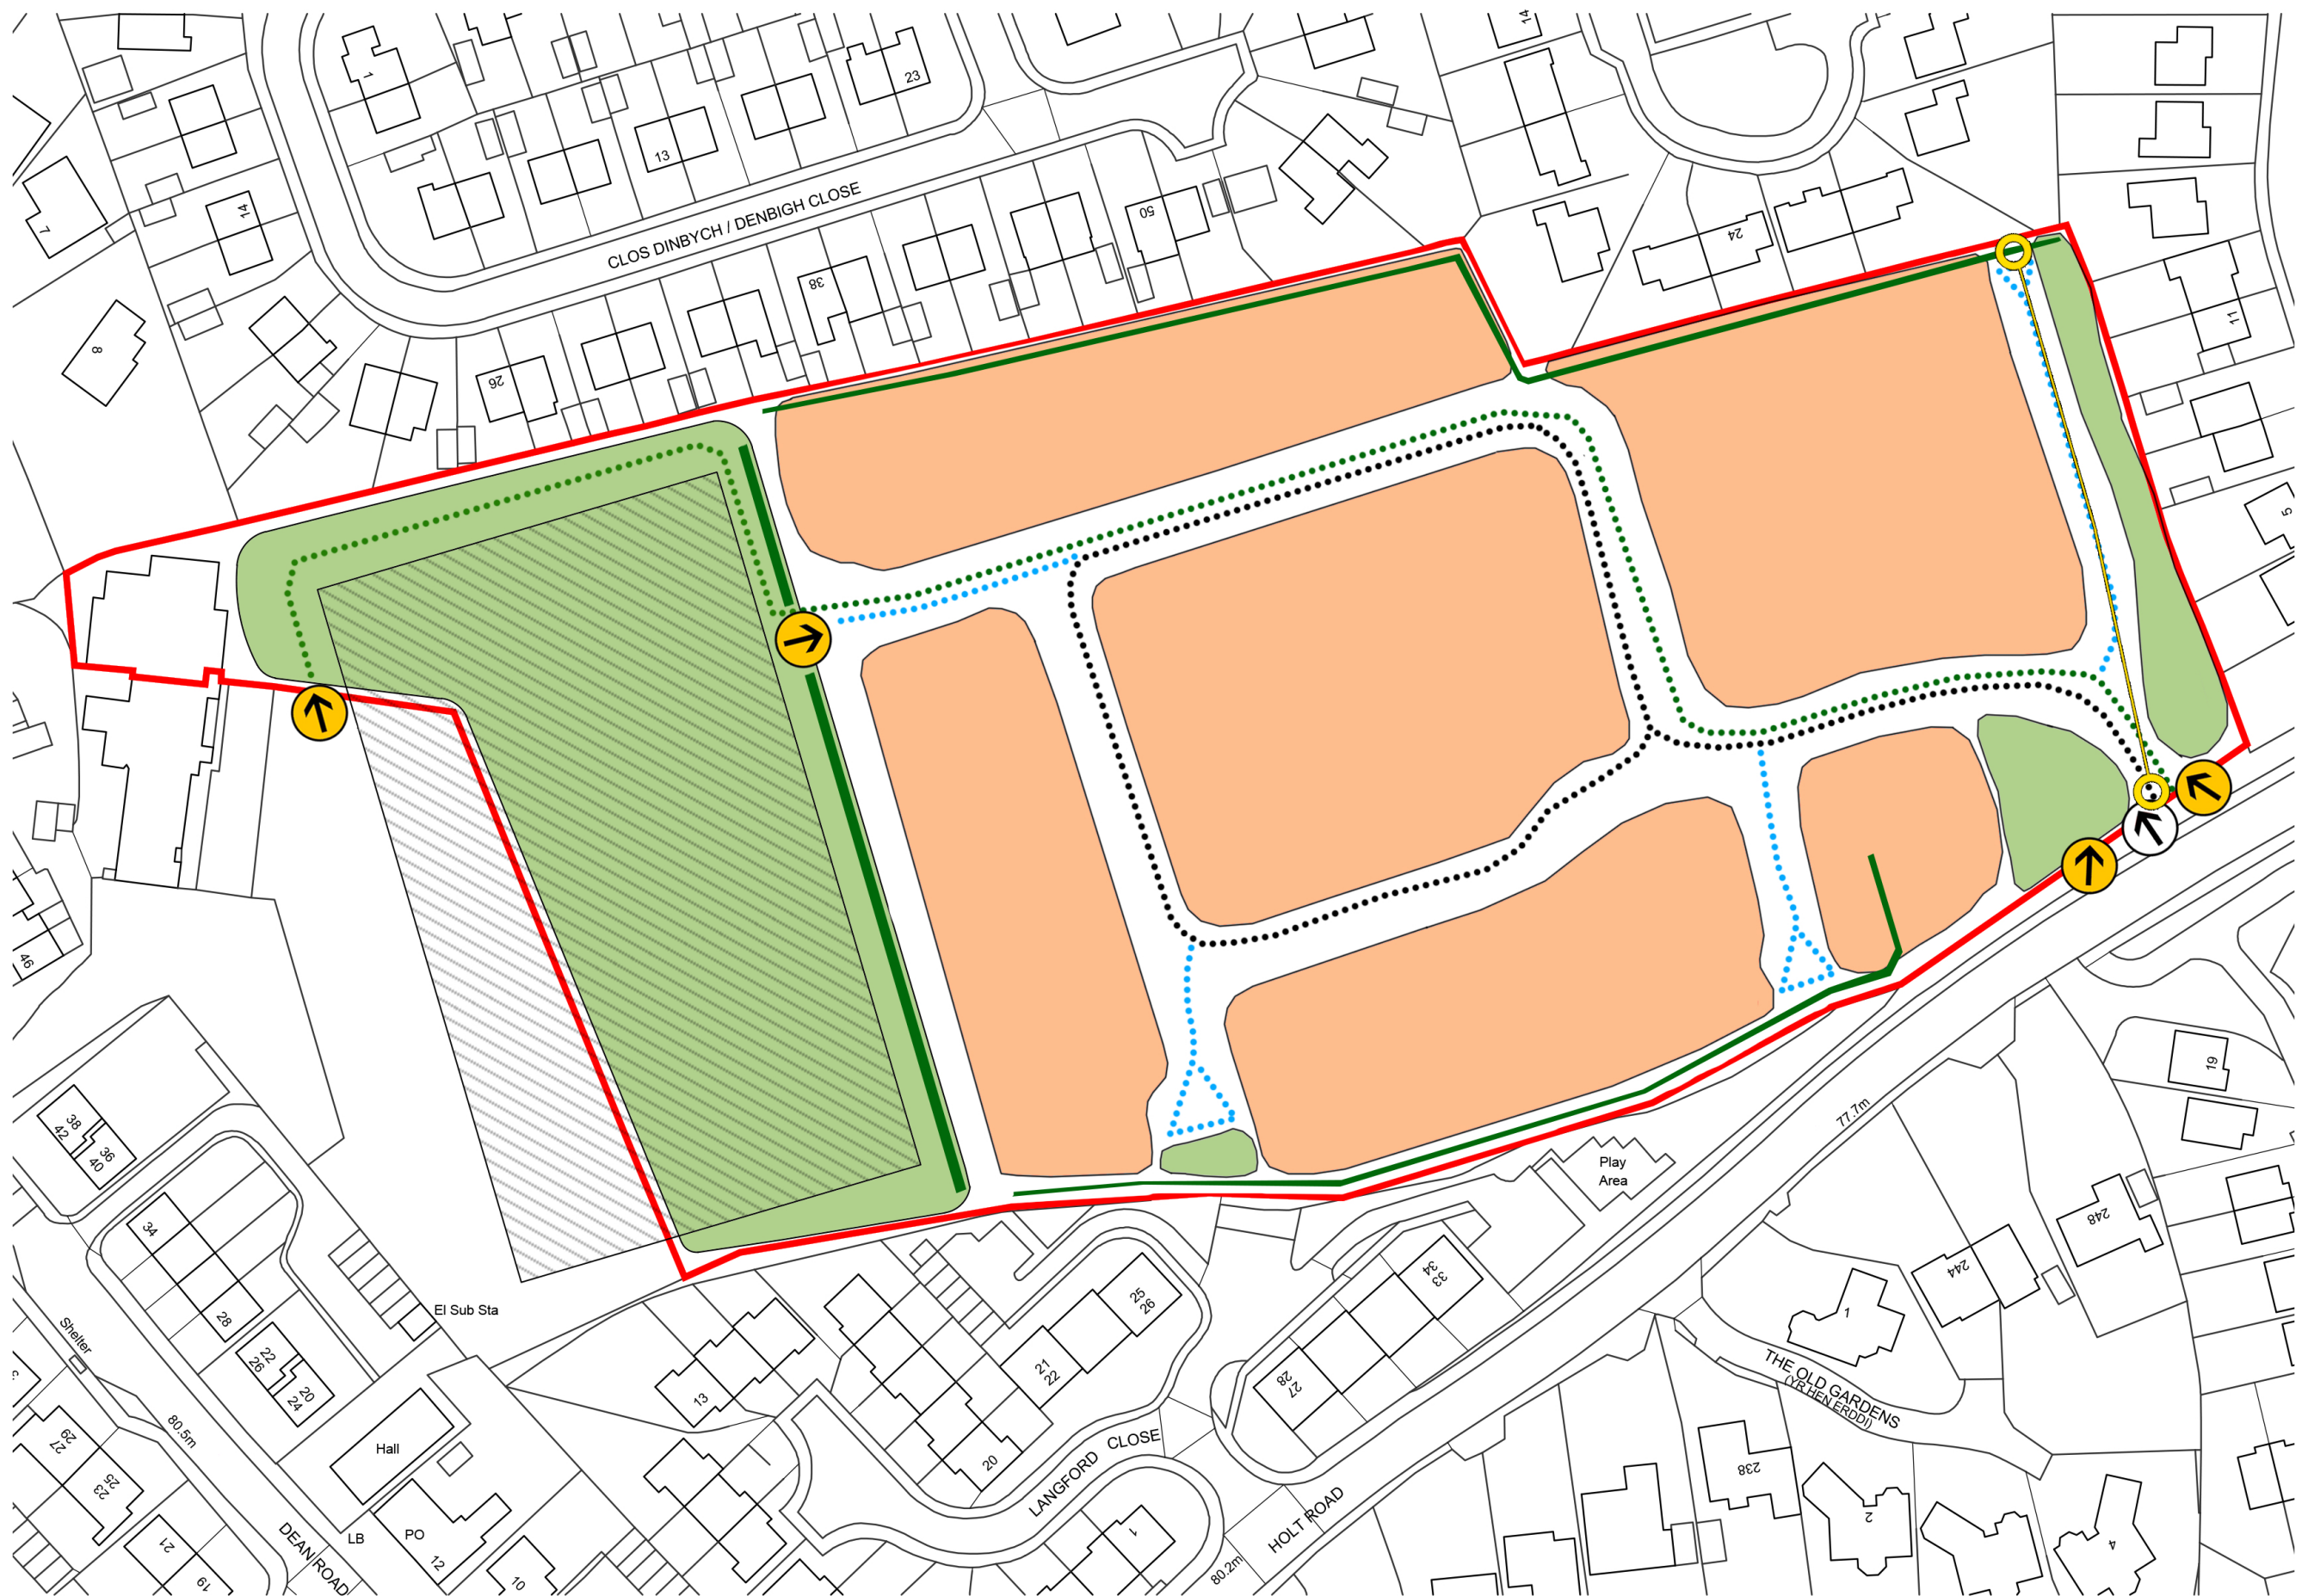

GENERAL NOTES:

DAY Architectural Ltd accepts no responsibility for any costs, losses or claims whatsoever arising from these drawings, specifications and related documents unless there is full compliance with the Client or any unauthorised user of the following:

1. All boundaries, dimensions and levels are to be checked on site before construction and any discrepancies reported to the Architect / Designer.
2. Partial Service: Any discrepancies with site or other information is to be advised to the Architect / Designer and direction and / or approval is to be sought before the implementation of the detail.
3. Block and site plans are reproduced under license from the Ordnance Survey.
4. Do not scale this drawing.
5. For the purpose of coordination, all relevant parties must check this information prior to implementation and report any discrepancies to the Architect / Designer.

A	Amendment of layout	09.05.2019
STATUS	REVISION	DATE
Information contained on this drawing is the sole copyright of DAY Architectural Ltd. and is not to be reproduced without their permission.		

DRAWING NOTES:

SCALE 1:1000	PAPER SIZE A3	DRAWING Holt Road - Parameters Plan
DATE June 2018	DRAWN BY LB	
DWG No. 531-17-4-AL-00-002	REVISION A	CLIENT Wrexham Glyndwr University
DRAWING STATUS PLANNING		PROJECT Campus 2025

