





Front Elevation 1:100

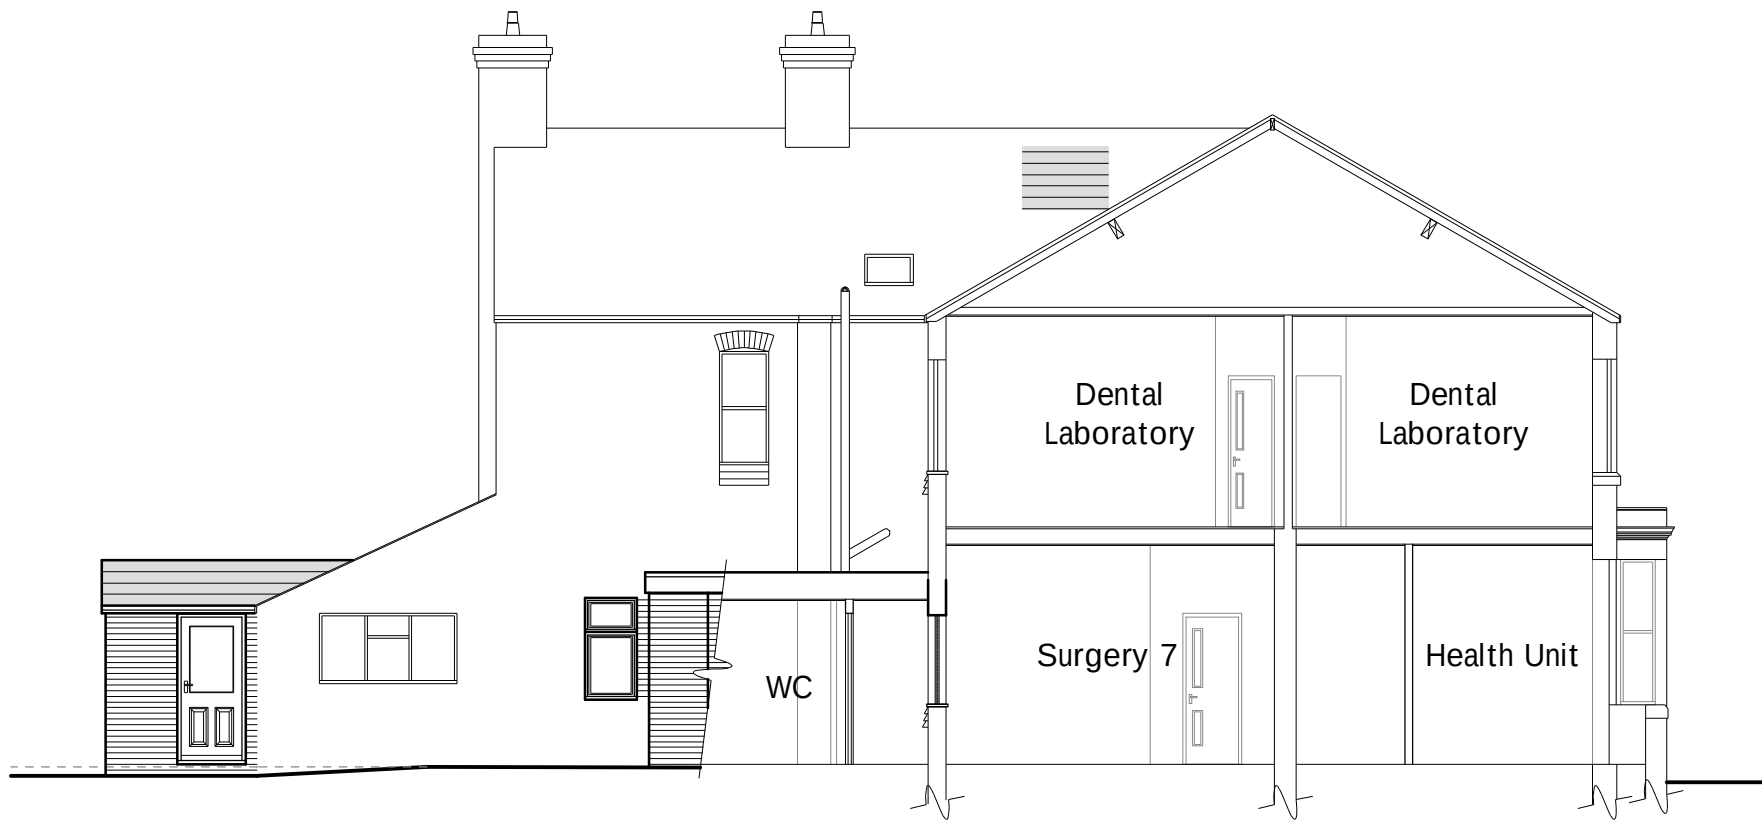

Part Side Elevation 1:100



Rear Elevation 1:100

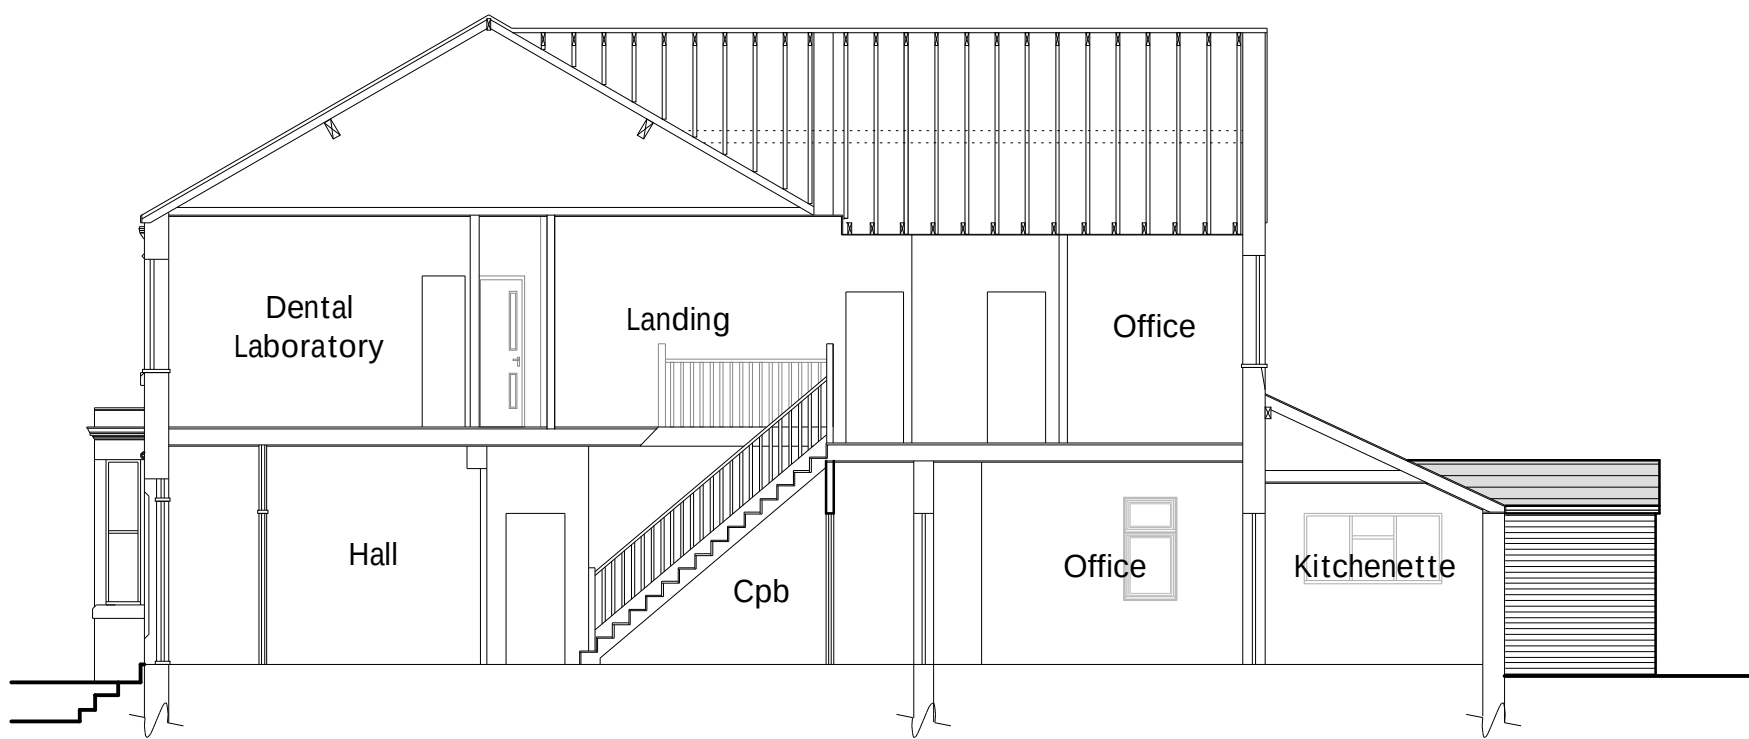

Part Side Elevation 1:100

B	05/19	Design Amends	D.J.E.
A	04/19	Elevation Added	D.J.F.
Rev	Date	Detail	Initial

Project:	
Proposed alterations at 94 & 96 Ruabon Road, Wrexham, LL13 7PH.	
Title: Planning: Elevations	Scale: (A1) 1:100
Drawn By: J Felgate	Date: Mar 2019
Drawing No: RC092/003	Sheet: 2 of 2

Office 3K4,
Redwither Business Tower,
Wrexham. LL13 9XT
Tel: 01978 356500
www.blueprintarchitectural.com
© copyright all rights reserved