



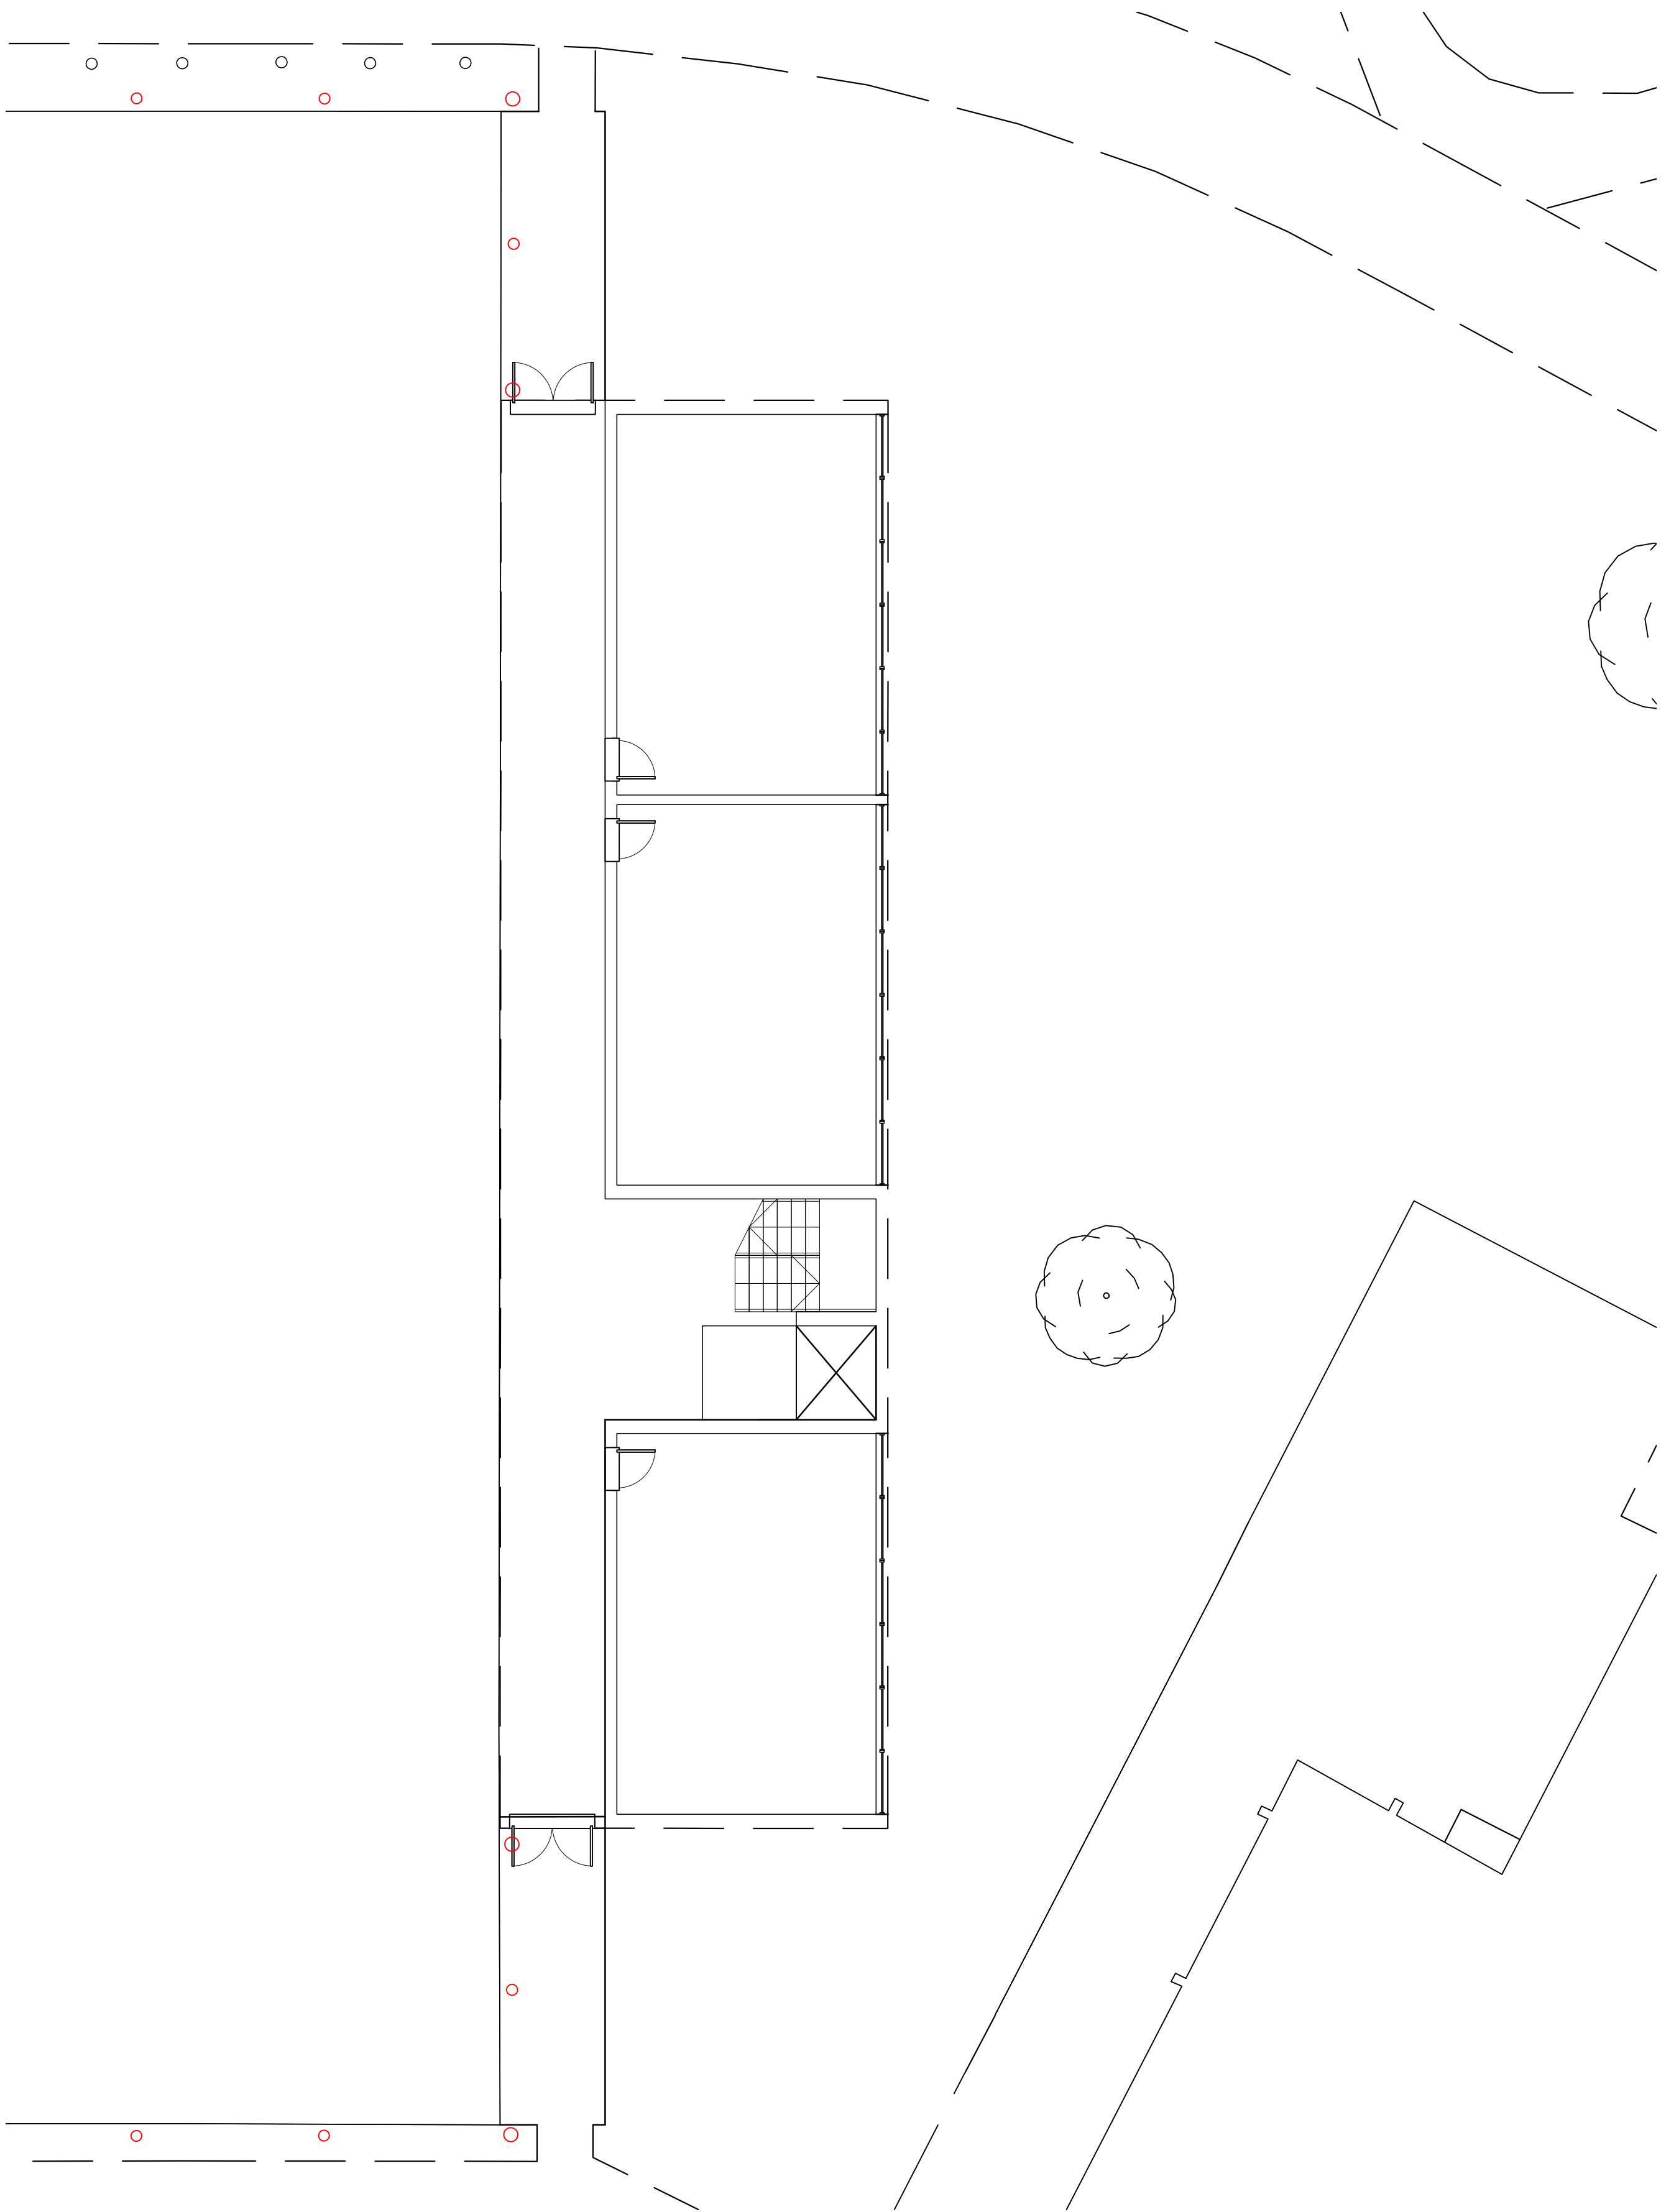

Ground Floor Plan

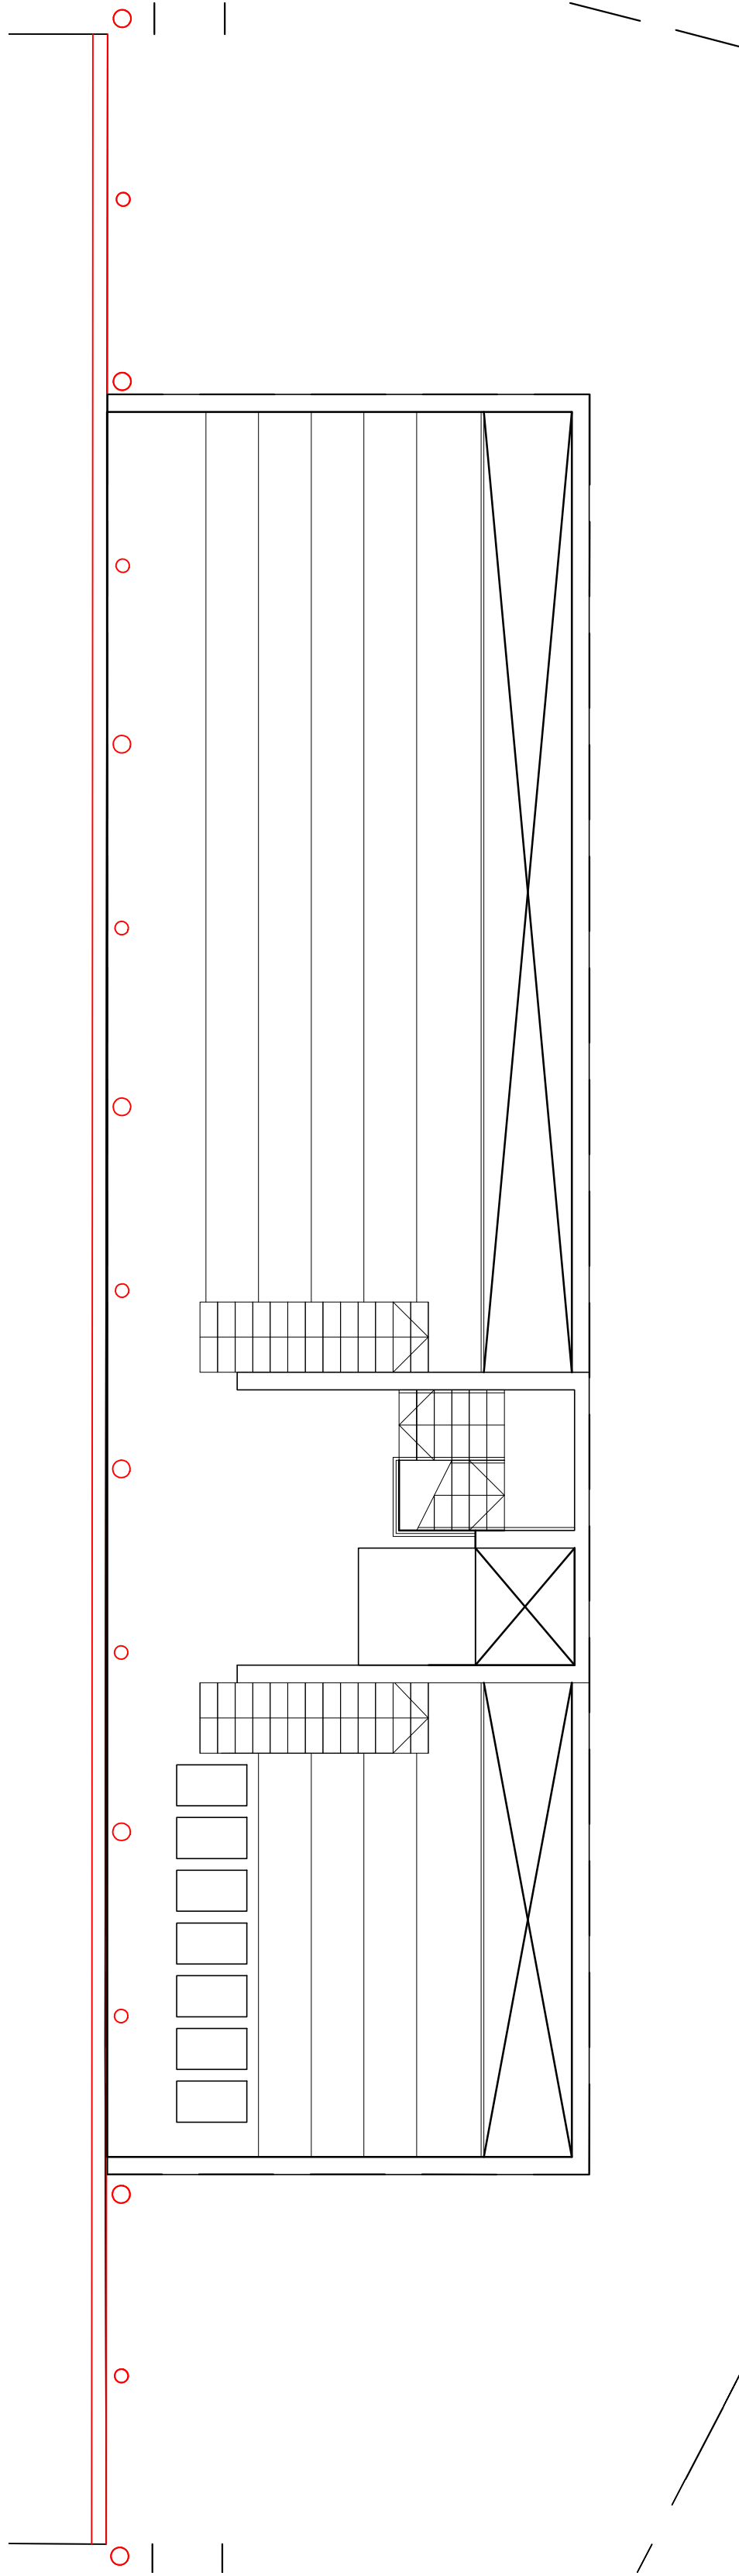

First Floor Plan



Roof Plan

GENERAL NOTES:

DAY Architectural Ltd accepts no responsibility for any costs, losses or claims whatsoever arising from these drawings, specifications and related documents unless there is full compliance with the Client or any unauthorised user of the following:

- All boundaries, dimensions and levels are to be checked on site before construction and any discrepancies reported to the Architect / Designer.
- Partial Service: Any discrepancies with site or other information is to be advised to the Architect / Designer and direction and / or approval is to be sought before the implementation of the detail.
- Block and site plans are reproduced under license from the Ordnance Survey.
- Do not scale this drawing.
- For the purpose of coordination, all relevant parties must check this information prior to implementation and report any discrepancies to the Architect / Designer.

DRAWING NOTES:

STATUS	REVISION	DATE

CLIENT	Wrexham Glyndwr University	
PROJECT	Campus 2025 Sports Hall Extension- Human Performance Centre	

DRAWING Sports Hall Proposed Floor and Roof Plans		
SCALE 1:100	PAPER SIZE A1	
DATE 15/06/2018	DRAWN BY --	
DRAWING No. AL-101-001	REVISION P1	PROJECT No. 531-17-7
DRAWING STATUS PLANNING		
Information contained on this drawing is the sole copyright of DAY Architectural Ltd. and is not to be reproduced without their permission.		

DAY
ARCHITECTURAL LTD

DAY ARCHITECTURAL LTD.
61 BURLINGTON STREET
ELDONIAN VILLAGE
LIVERPOOL
L3 6LG

LIVERPOOL
MANCHESTER

0153 203 9703, info@day-architectural.com, www.day-architectural.com