


Final kitchen design by Symphony
Final heating design by Vaillant
Final sprinkler design by Homesafe

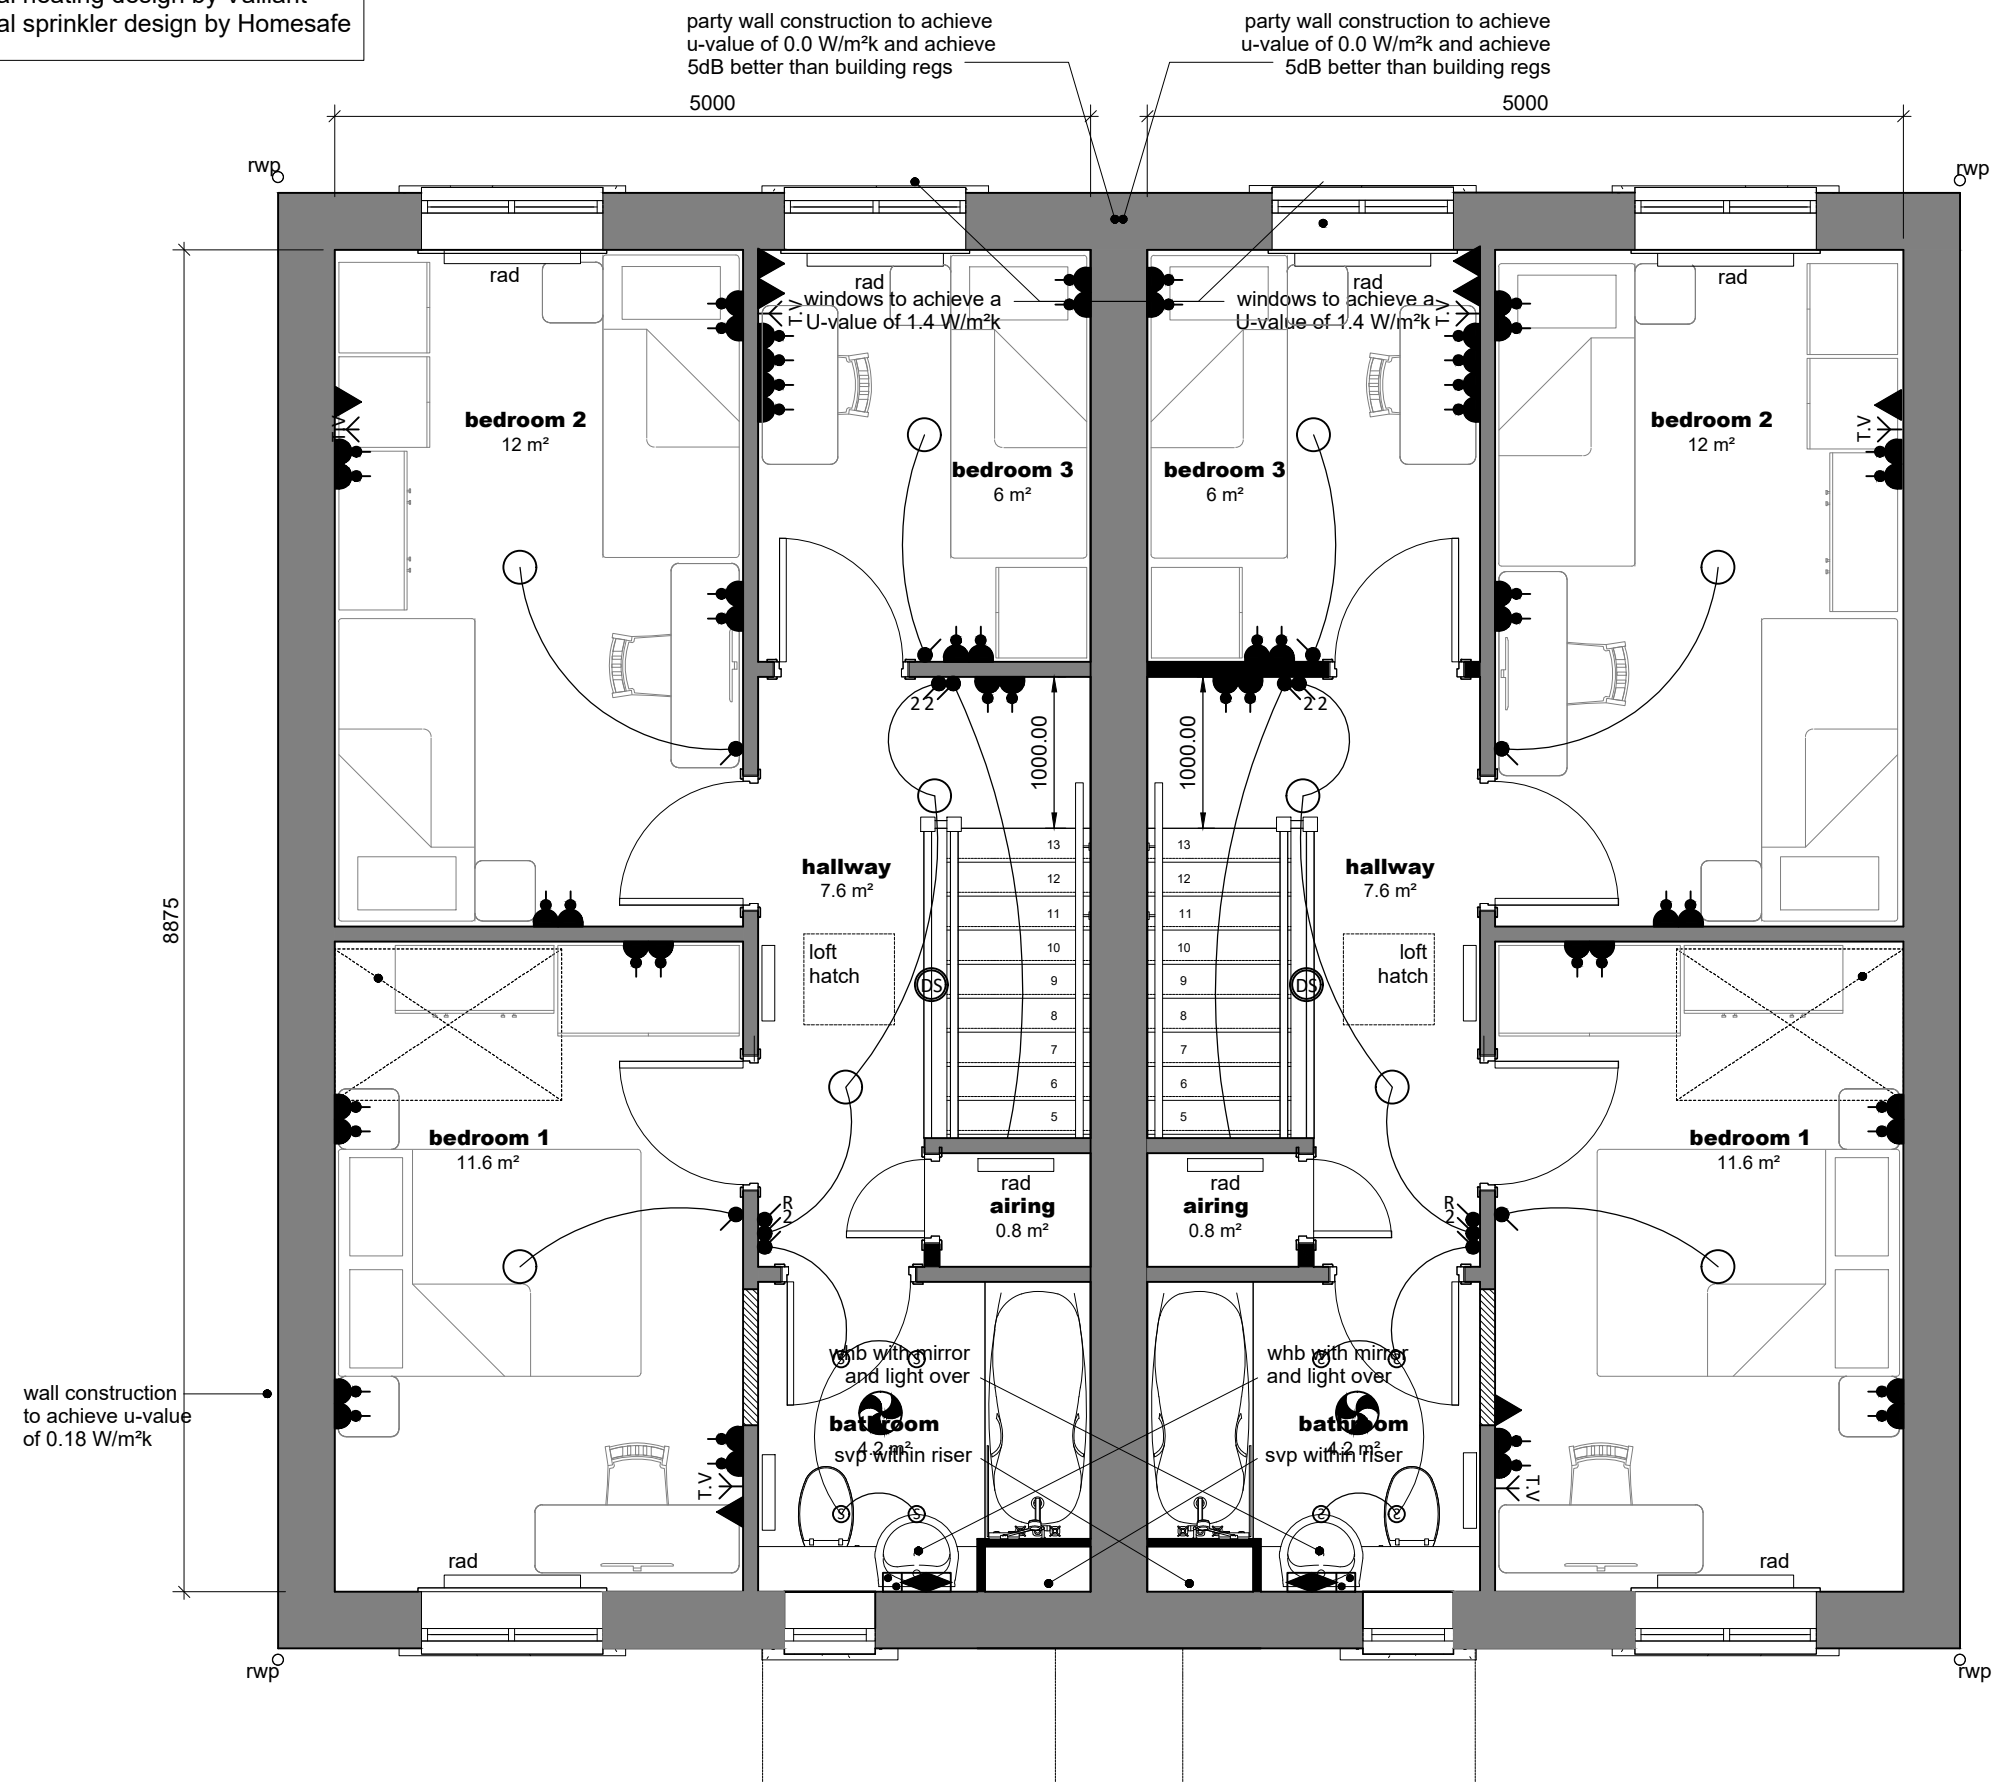

First Floor Plan

HDS ARCHITECTURAL SERVICES
Ferndale Villa, 25 Manley Road,
Wrexham, LL13 8HD
Tel (01978) 353445
www.hdsarchitectural.co.uk

Project; Residential Development to Land Adjoining 'Premier Inn', Jacques Way, Wrexham	
Title; Plots 8-11 First Floor Plan	Scale (A3); 1:50
Dwg No; JWA/PD/12	Date; February 2019
Revision;	