




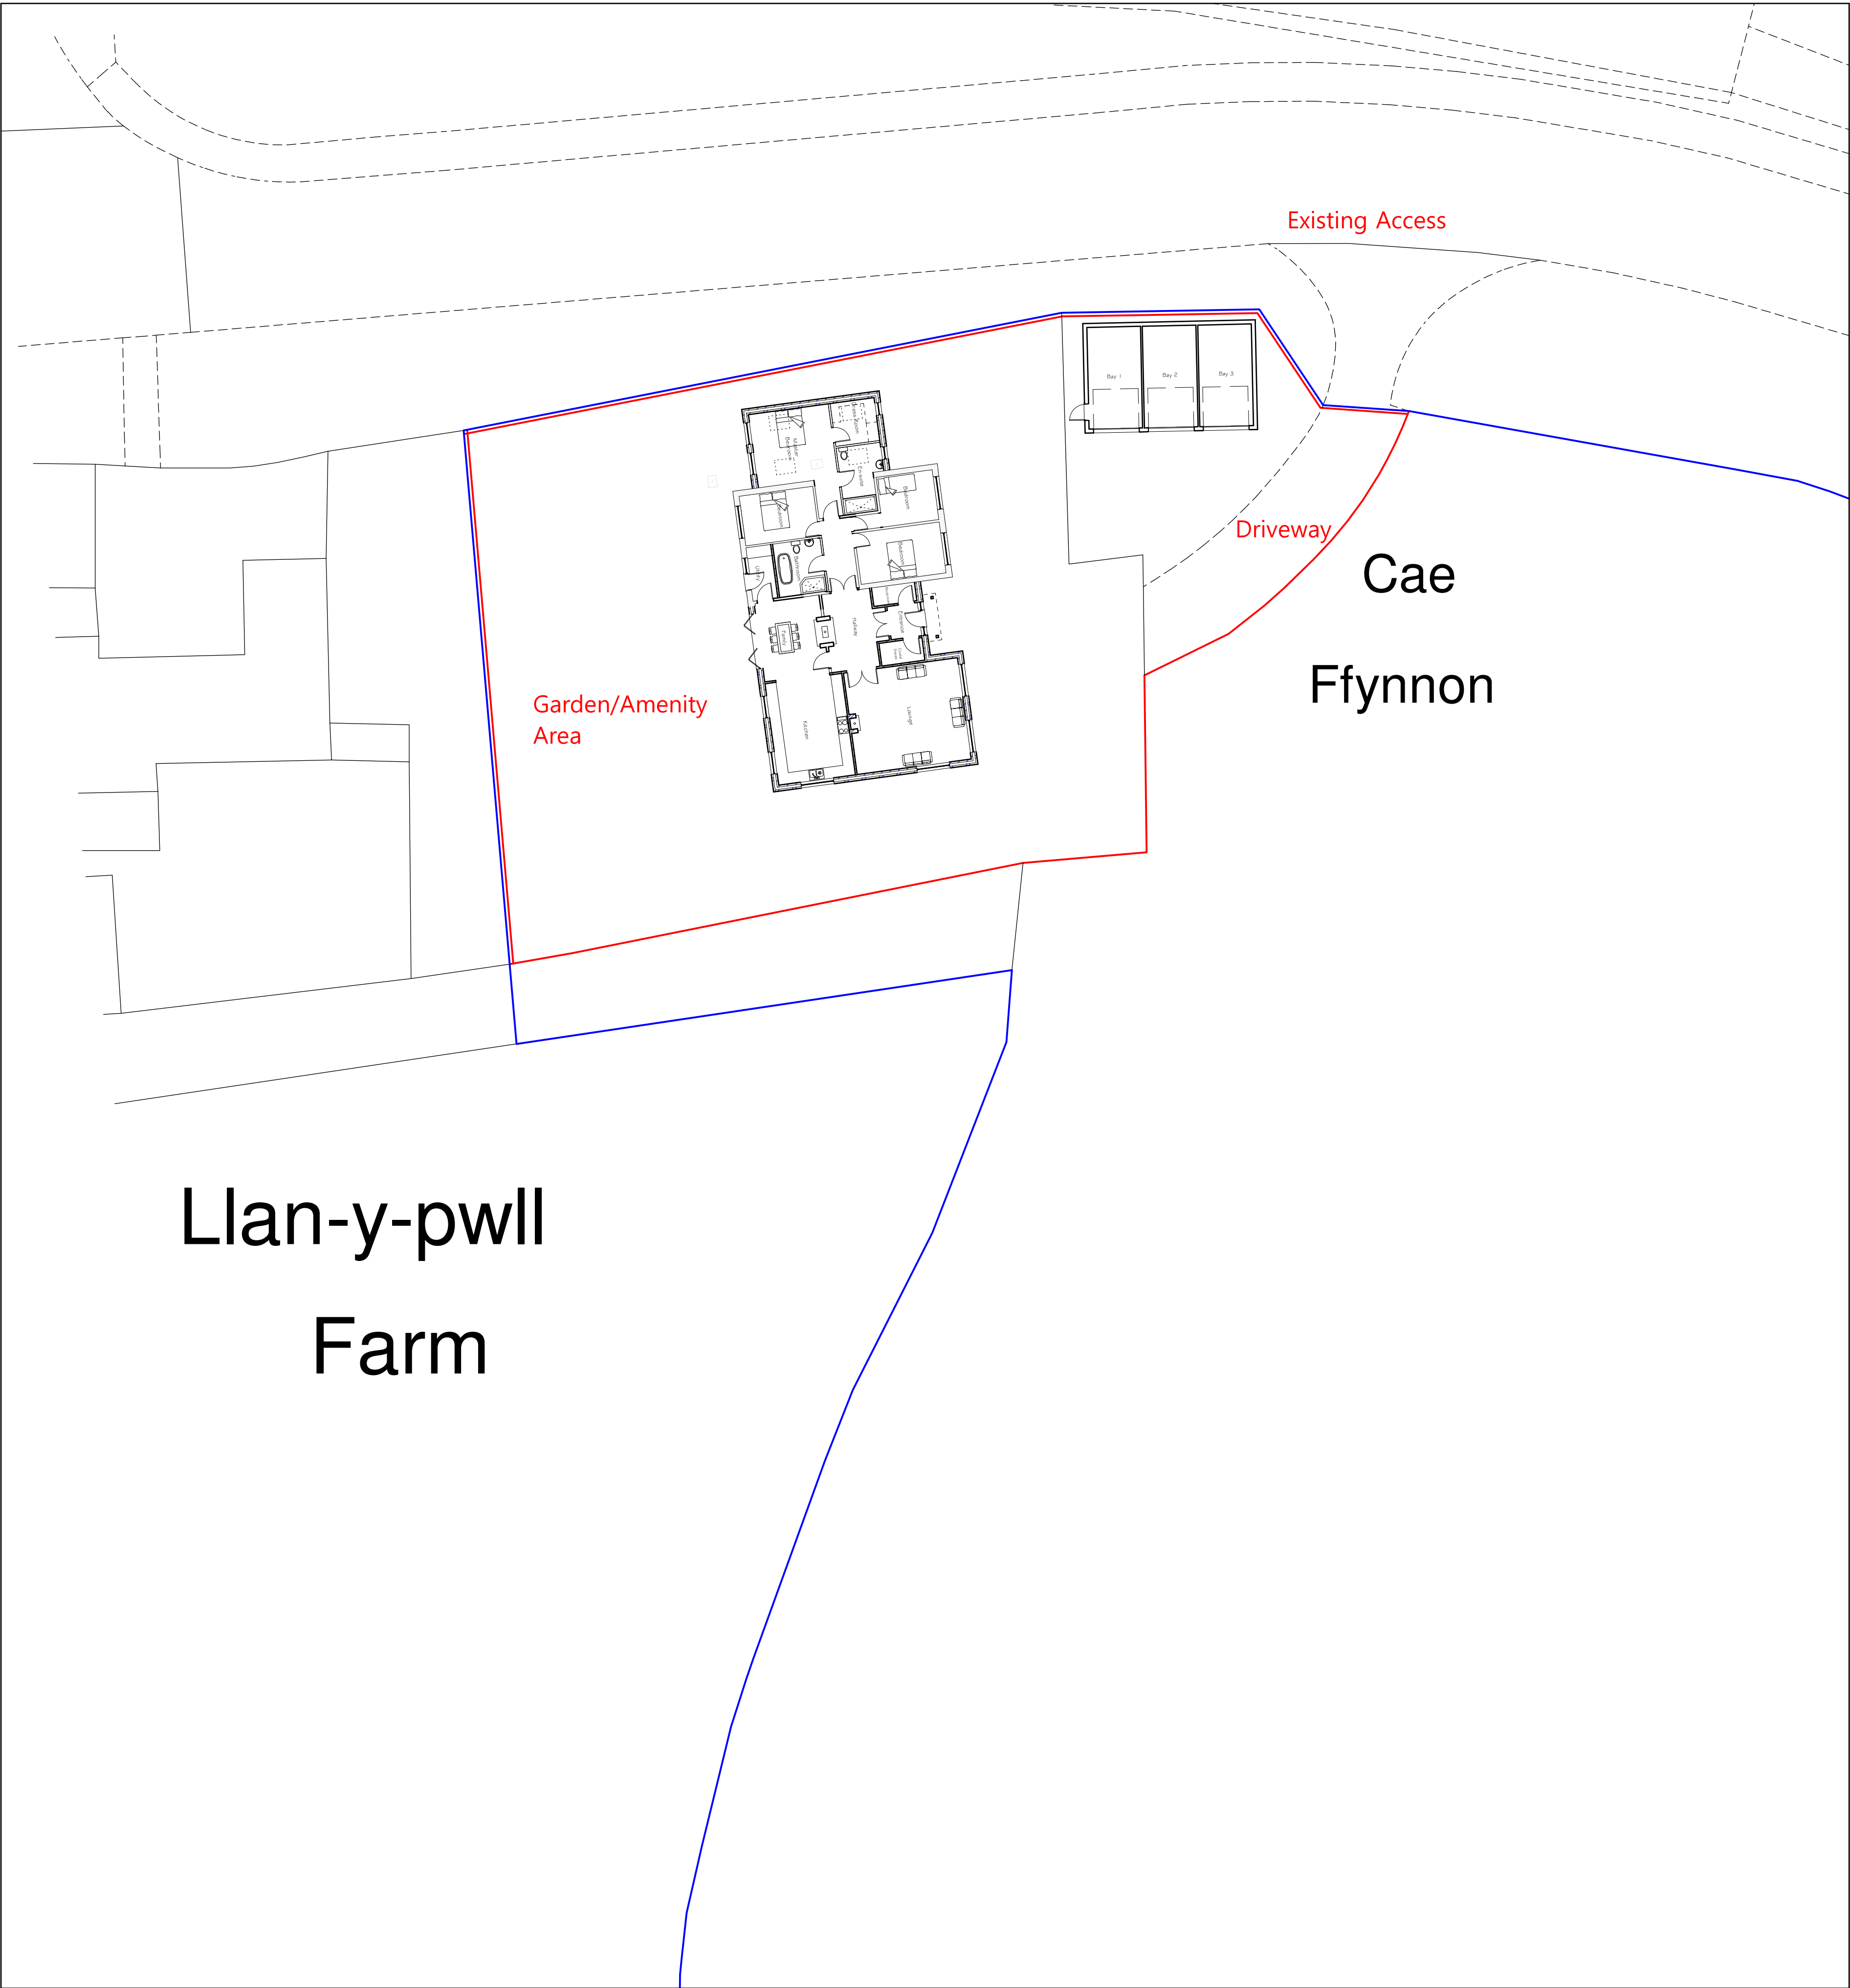

Site Plan 1:200

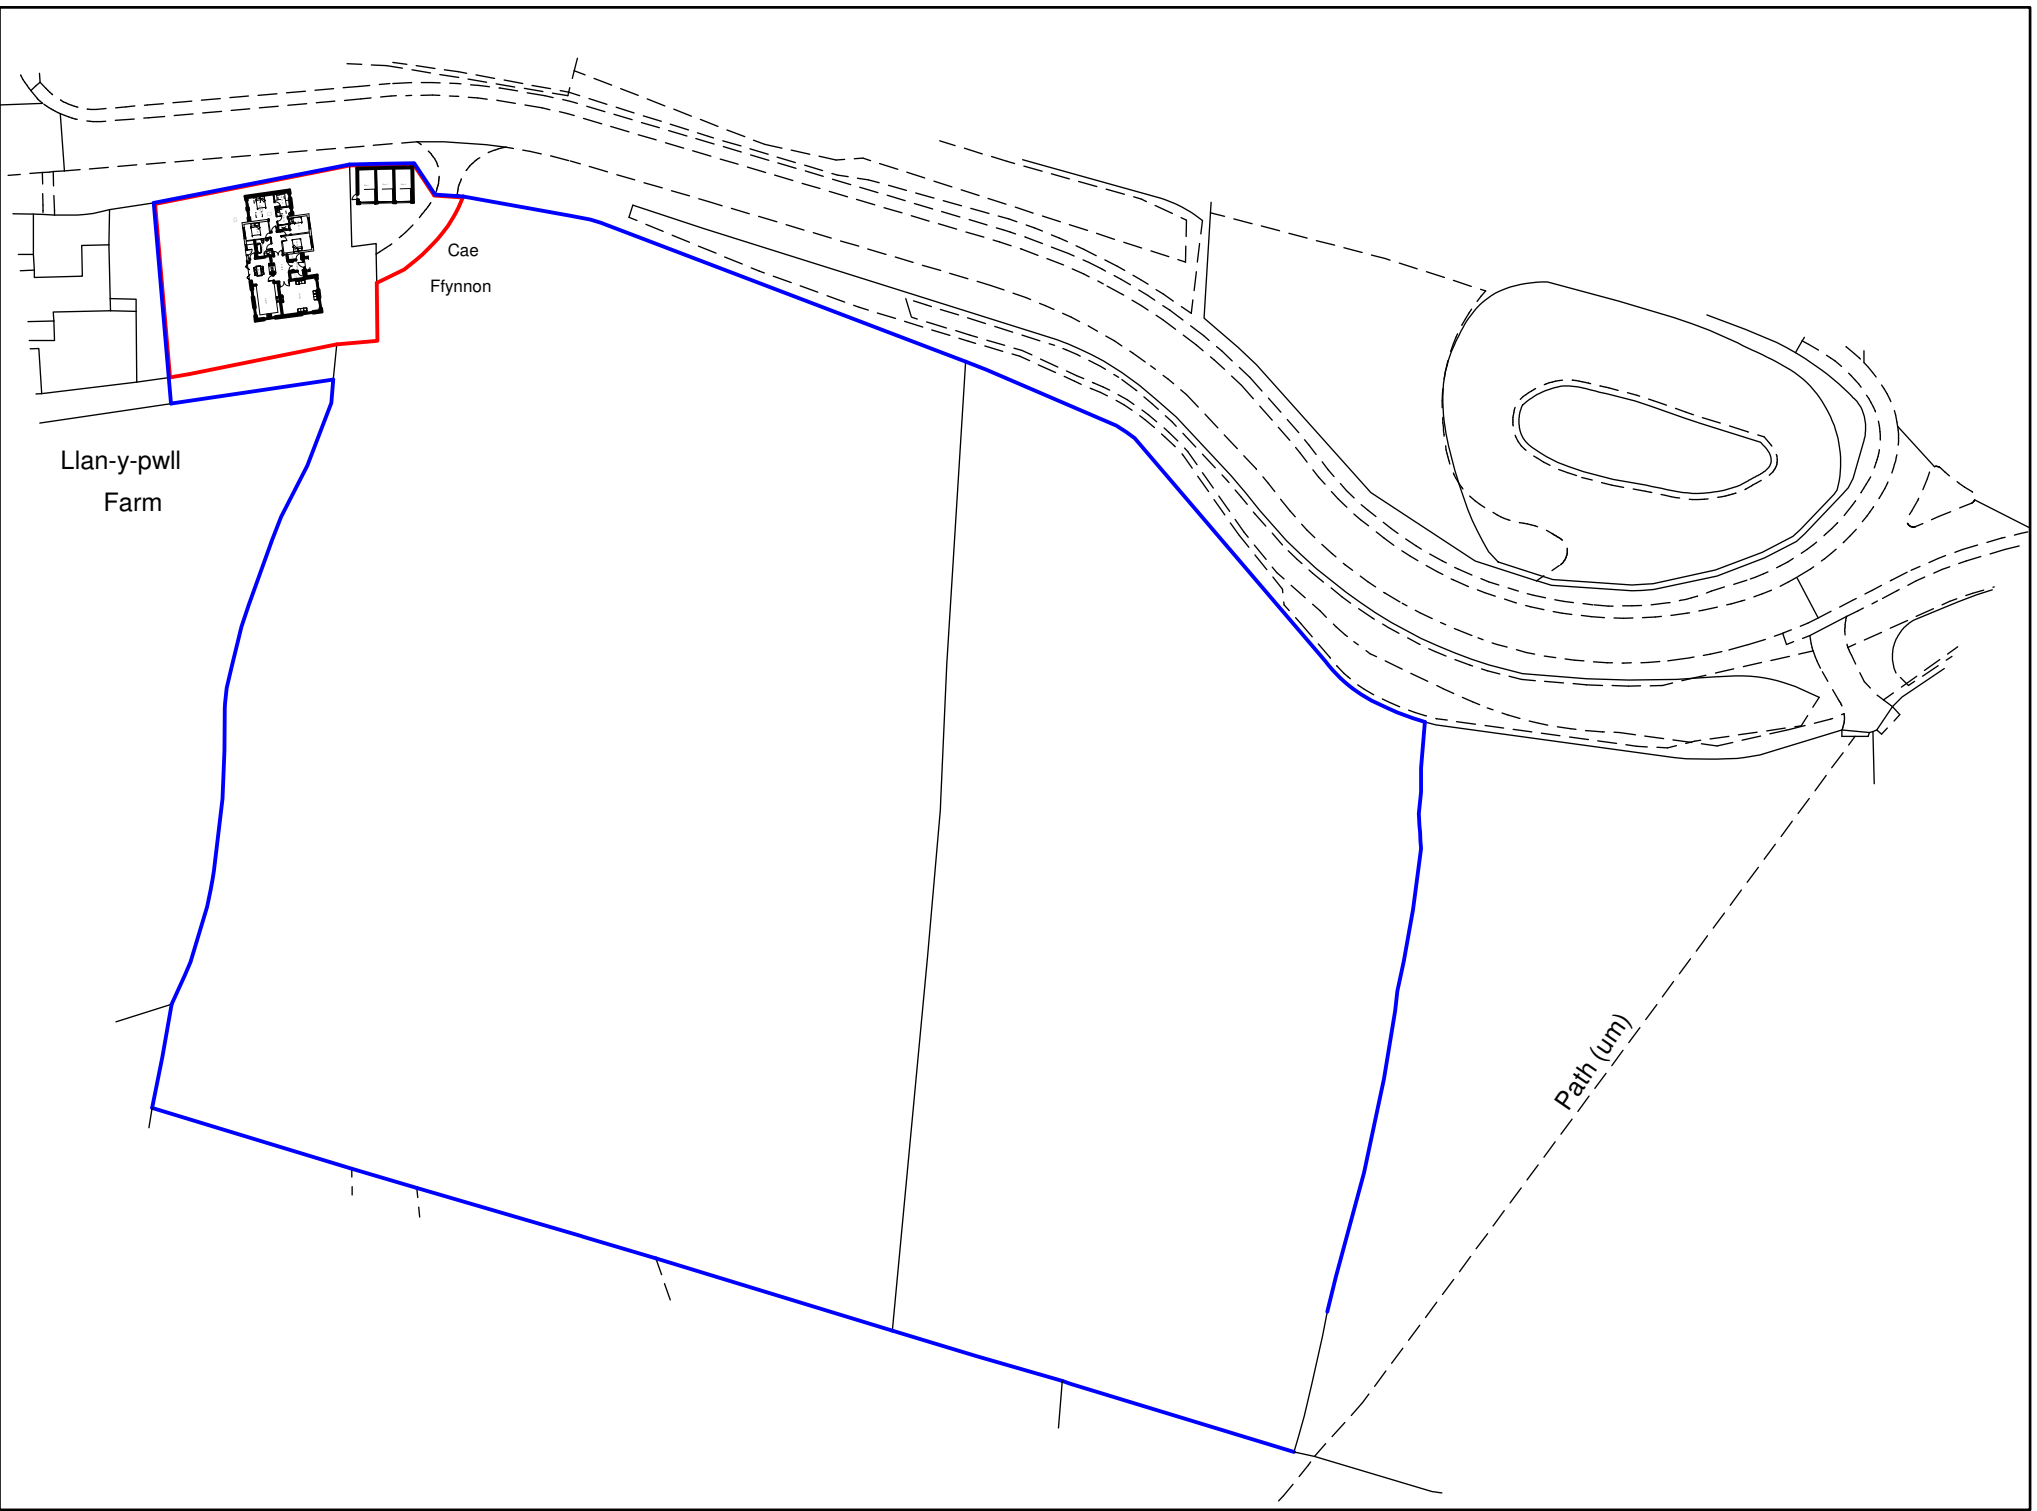

Location Plan 1:1250

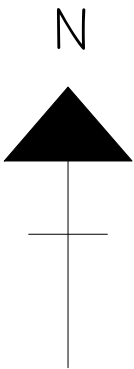

Key	
	Surrounding Buildings
	Proposed Site

Rev	Date	Detail	Initial
C	09/17	Design Amends	D.J.E
B	08/17	Design Amends	D.J.F
A	07/17	Design Amends	D.J.F

Project: Proposed alterations at Cae Ffynnon, Llan-y-Pwll, Holt, Wrexham. LL13 9SD			
Title:	Site Plan & Location Plan	Scale: (A1)	1:200 & 1:1250
Drawn By:	J Felgate	Date:	April 2017
Drawing No:	C084/005	Sheet:	1 of 1

Office 3K4,
Redwither Business Tower,
Wrexham. LL13 9XT
Tel: 01978 356500
www.blueprintarchitectural.com
© copyright all rights reserved

LABC