




Ground Floor Plan

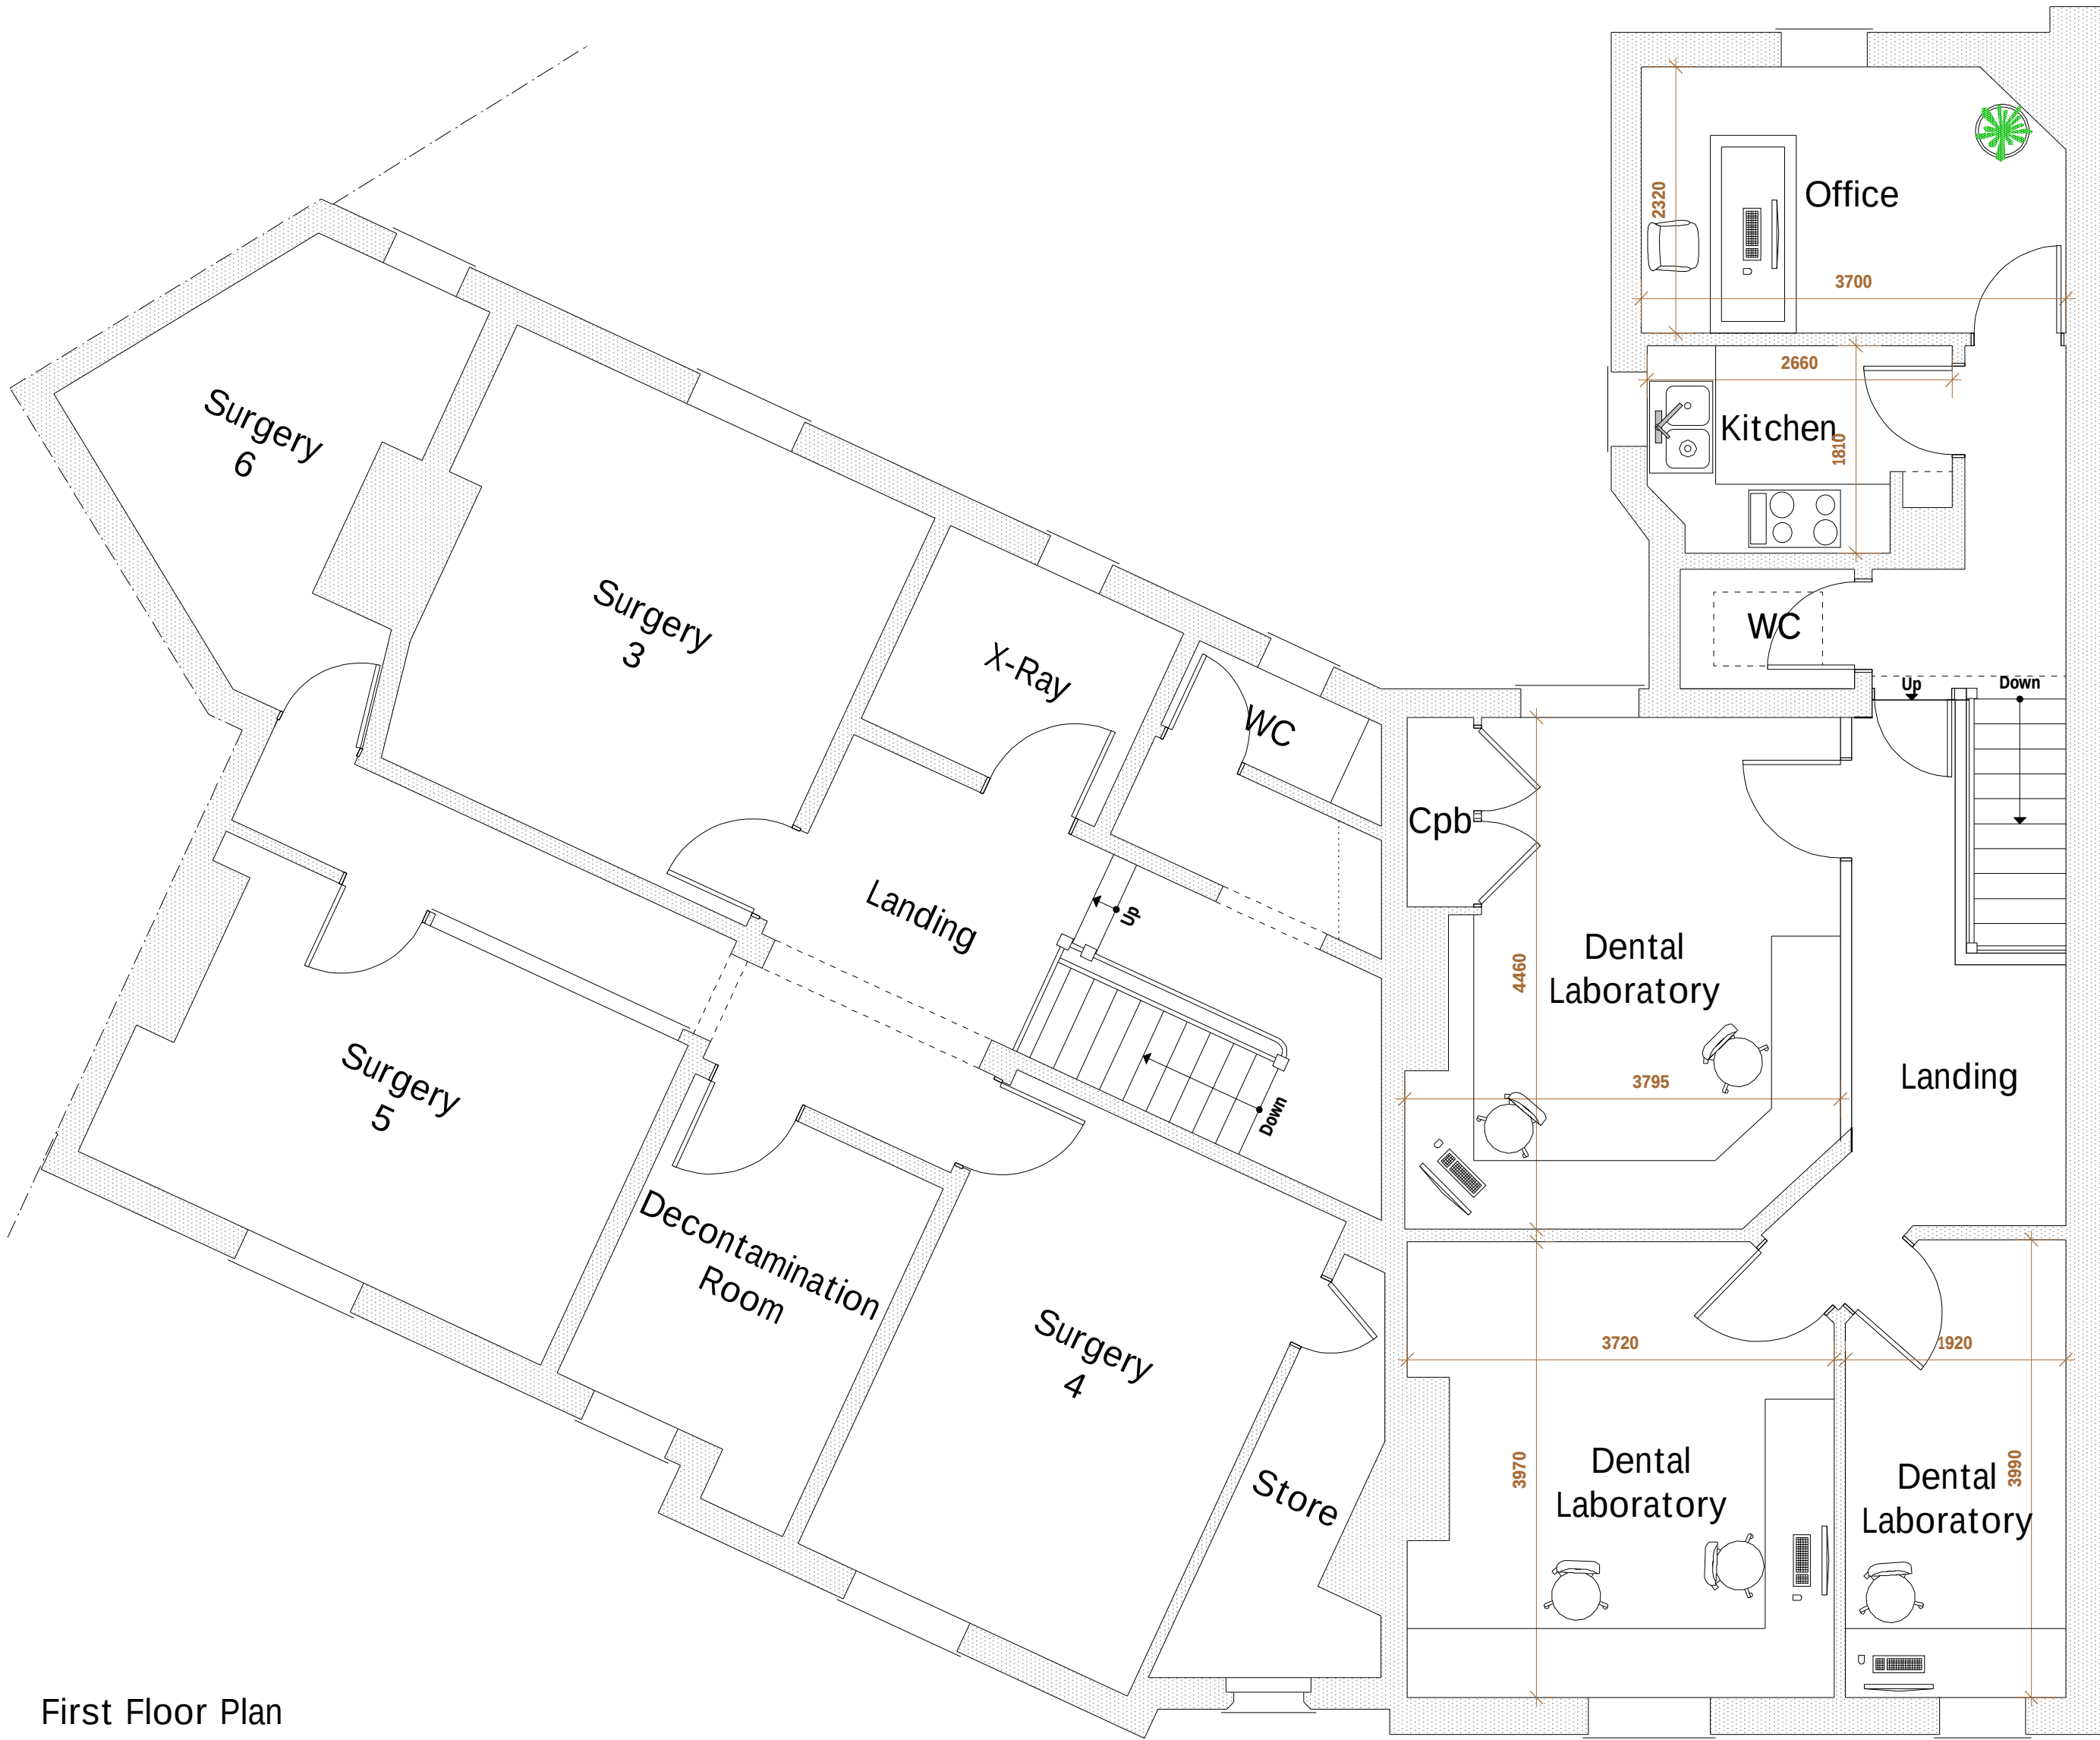

First Floor Plan

B	05/19	Design Amends	D.J.E.
A	04/19	Elevation Added	D.J.F.
Rev	Date	Detail	Initial

Project:
Proposed alterations at
94 & 96 Ruabon Road,
Wrexham, LL13 7PH.

Title:	Scale: (A1)
Planning: Floor Plans	1:50 & 1:100

Drawn By:	Date:
J Felgate	Mar 2019

Drawing No:	Sheet:
RC092/003	1 of 2

blueprint
architectural services

LABC partner
Office 3K4,
Redwither Business Tower,
Wrexham. LL13 9XT
Tel: 01978 356500
www.blueprintarchitectural.com
© copyright all rights reserved