



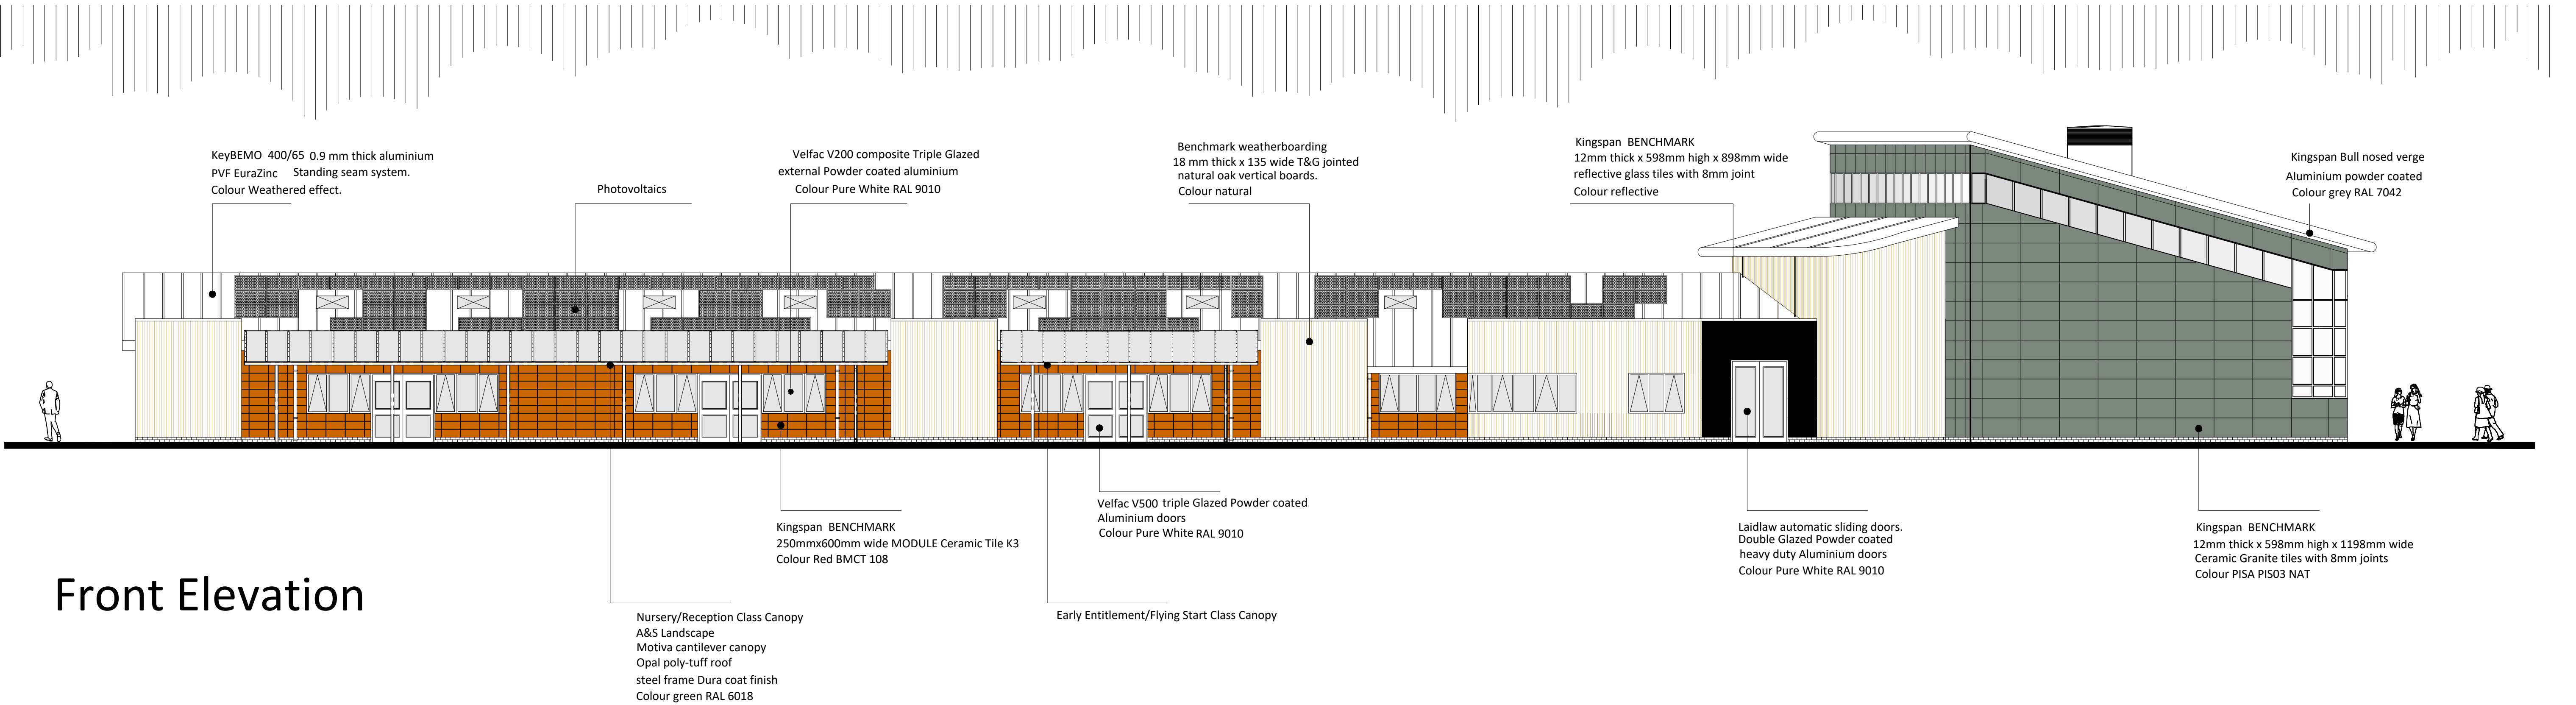


Front Elevation

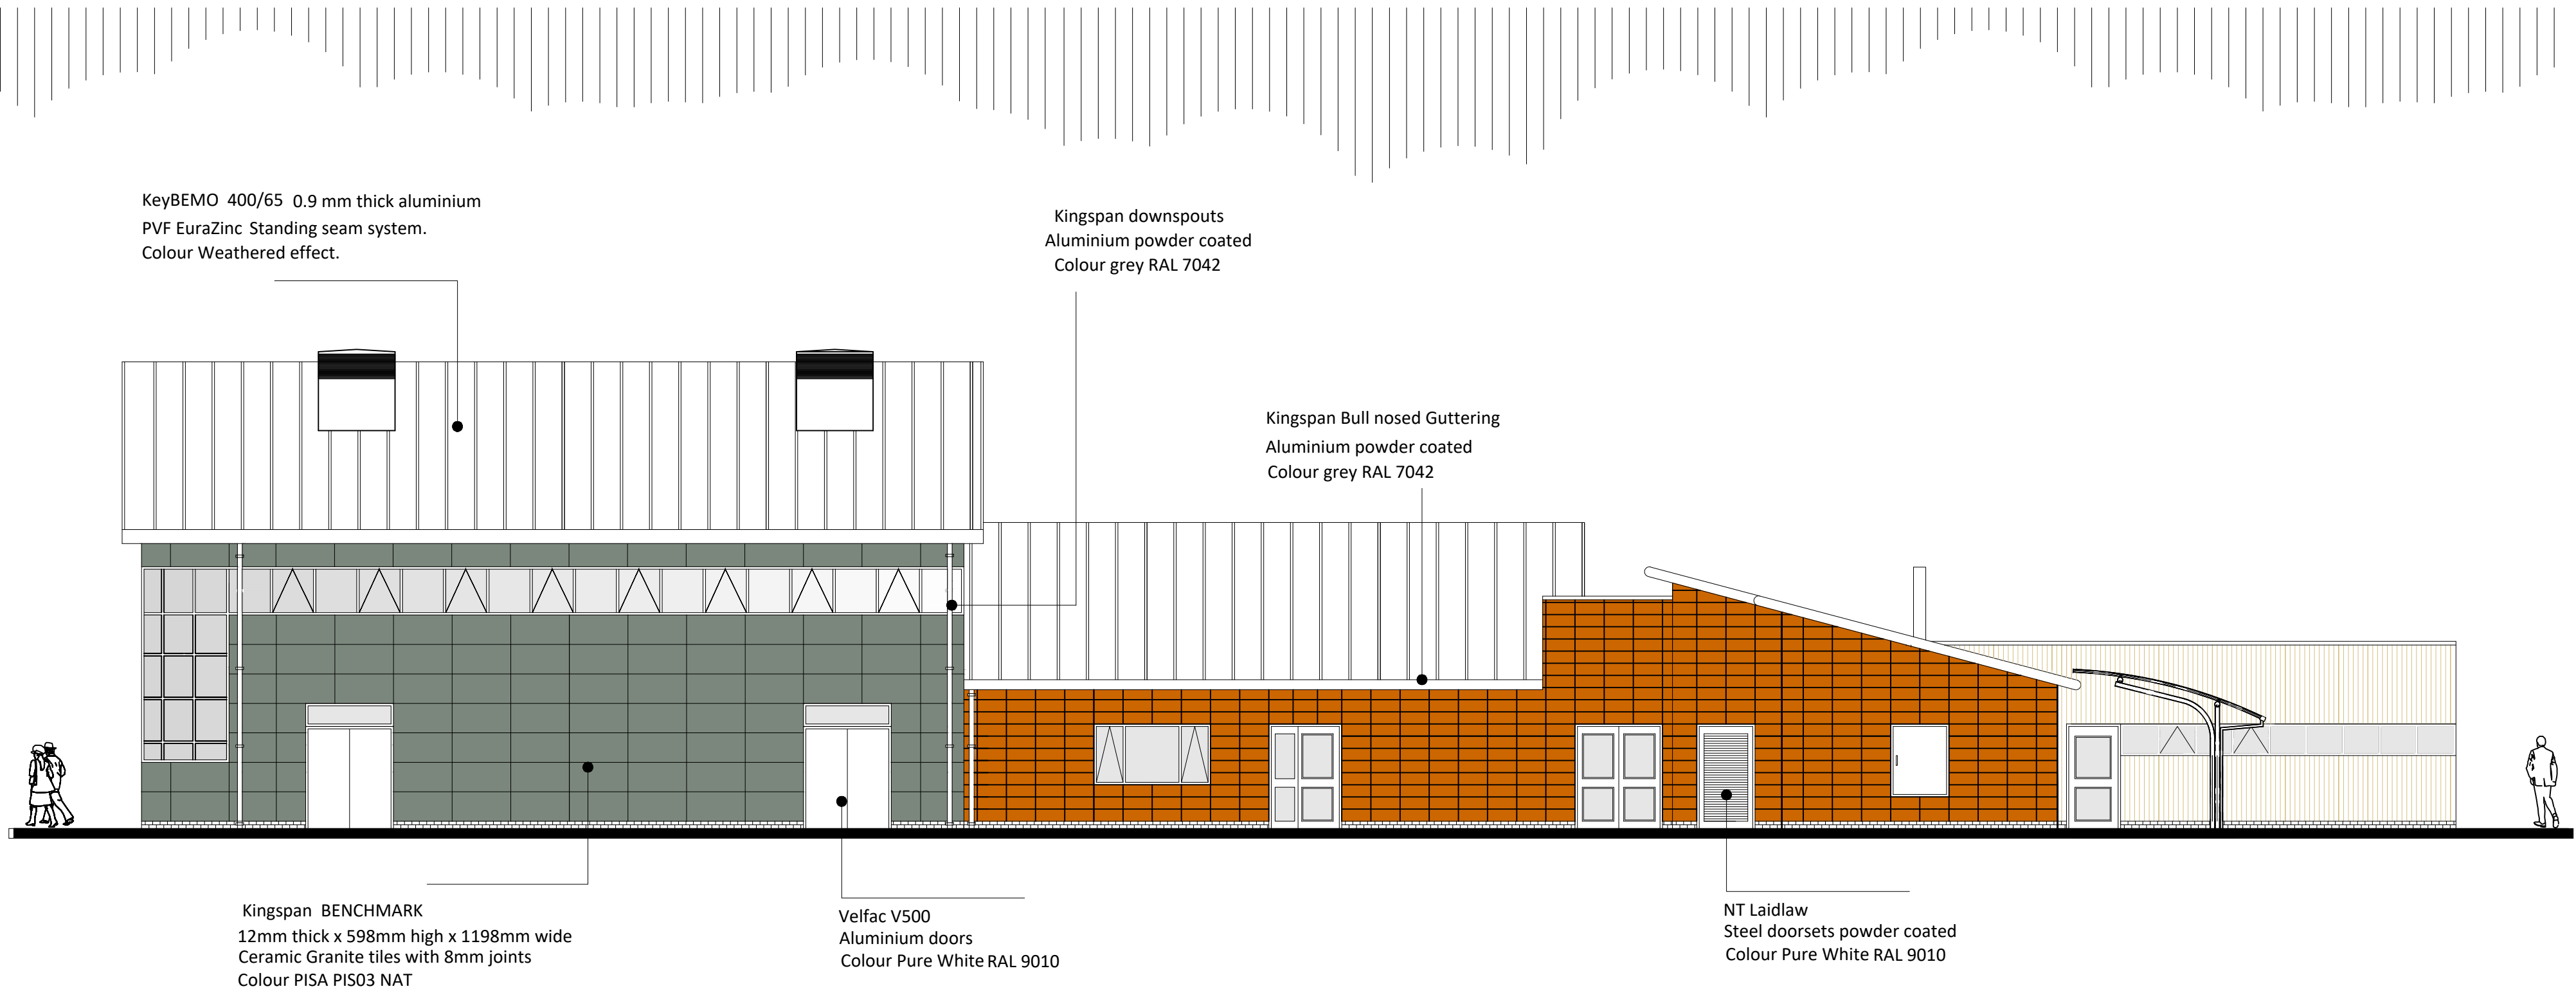

Side B Elevation

P01	INITIAL ISSUE	25.10.19
REV.	DESCRIPTION / BY / CHK / APP	DATE
RIBA PLAN OF WORK 2013 WORKSTAGE	LEVEL OF MODEL DEFINITION (LOD)	
PURPOSE OF ISSUE - FIT FOR ...	APPROVAL	

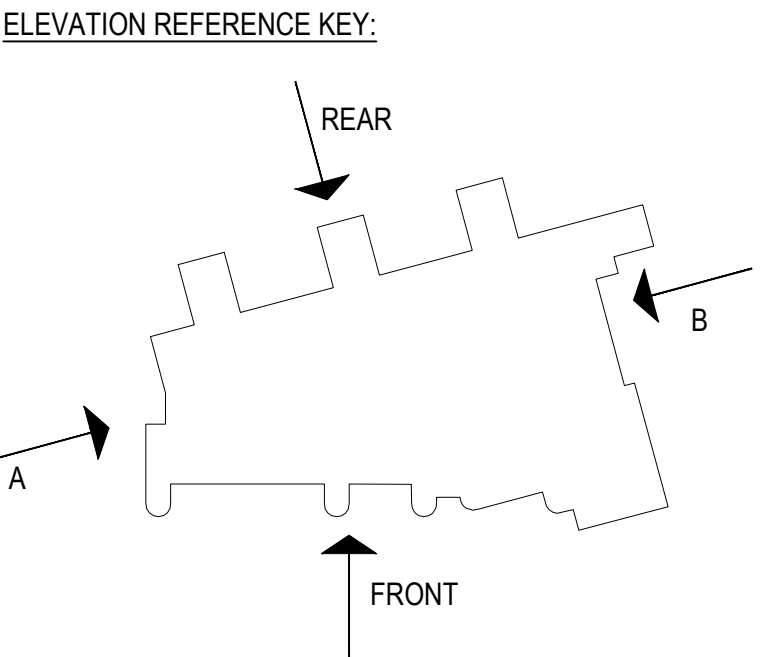

lawray architects
penseiri

CARDIFF
020 2076 2511
www.lawray.co.uk

LONDON
0207 138 3560

WREXHAM
01978 357 887

CLIENT
WREXHAM COUNTY BOROUGH COUNCIL

PROJECT TITLE
EXTENSION TO YSGOL BRO ALUN, DELAMERE
AVENUE, GWERSYLLT, WREXHAM, LL11 4NG

DRAWING TITLE
EXISTING ELEVATIONS - SHEET 1

DATE 09.19	SCALE @ A1 1:100	DRAWN CB	CHECKED -	APPROVED -
PROJECT No 19138	DRAWING No YBA-LAW-XX-XX-DEL-A-062001	PROJECT - ORIGINATOR - ZONE - LEVEL - TYPE - ROLE - CLASSNUMBER	REV P01	
DO NOT SCALE Any discrepancy or query concerning this drawing should be referred to the Architect.				
Copyright © LAWRAY LIMITED Registered Office: Greenmeadow Springs, CARDIFF CF15 7AB Reg. Co. No. 2724178, VAT Reg. No. 134 2146 06				

