


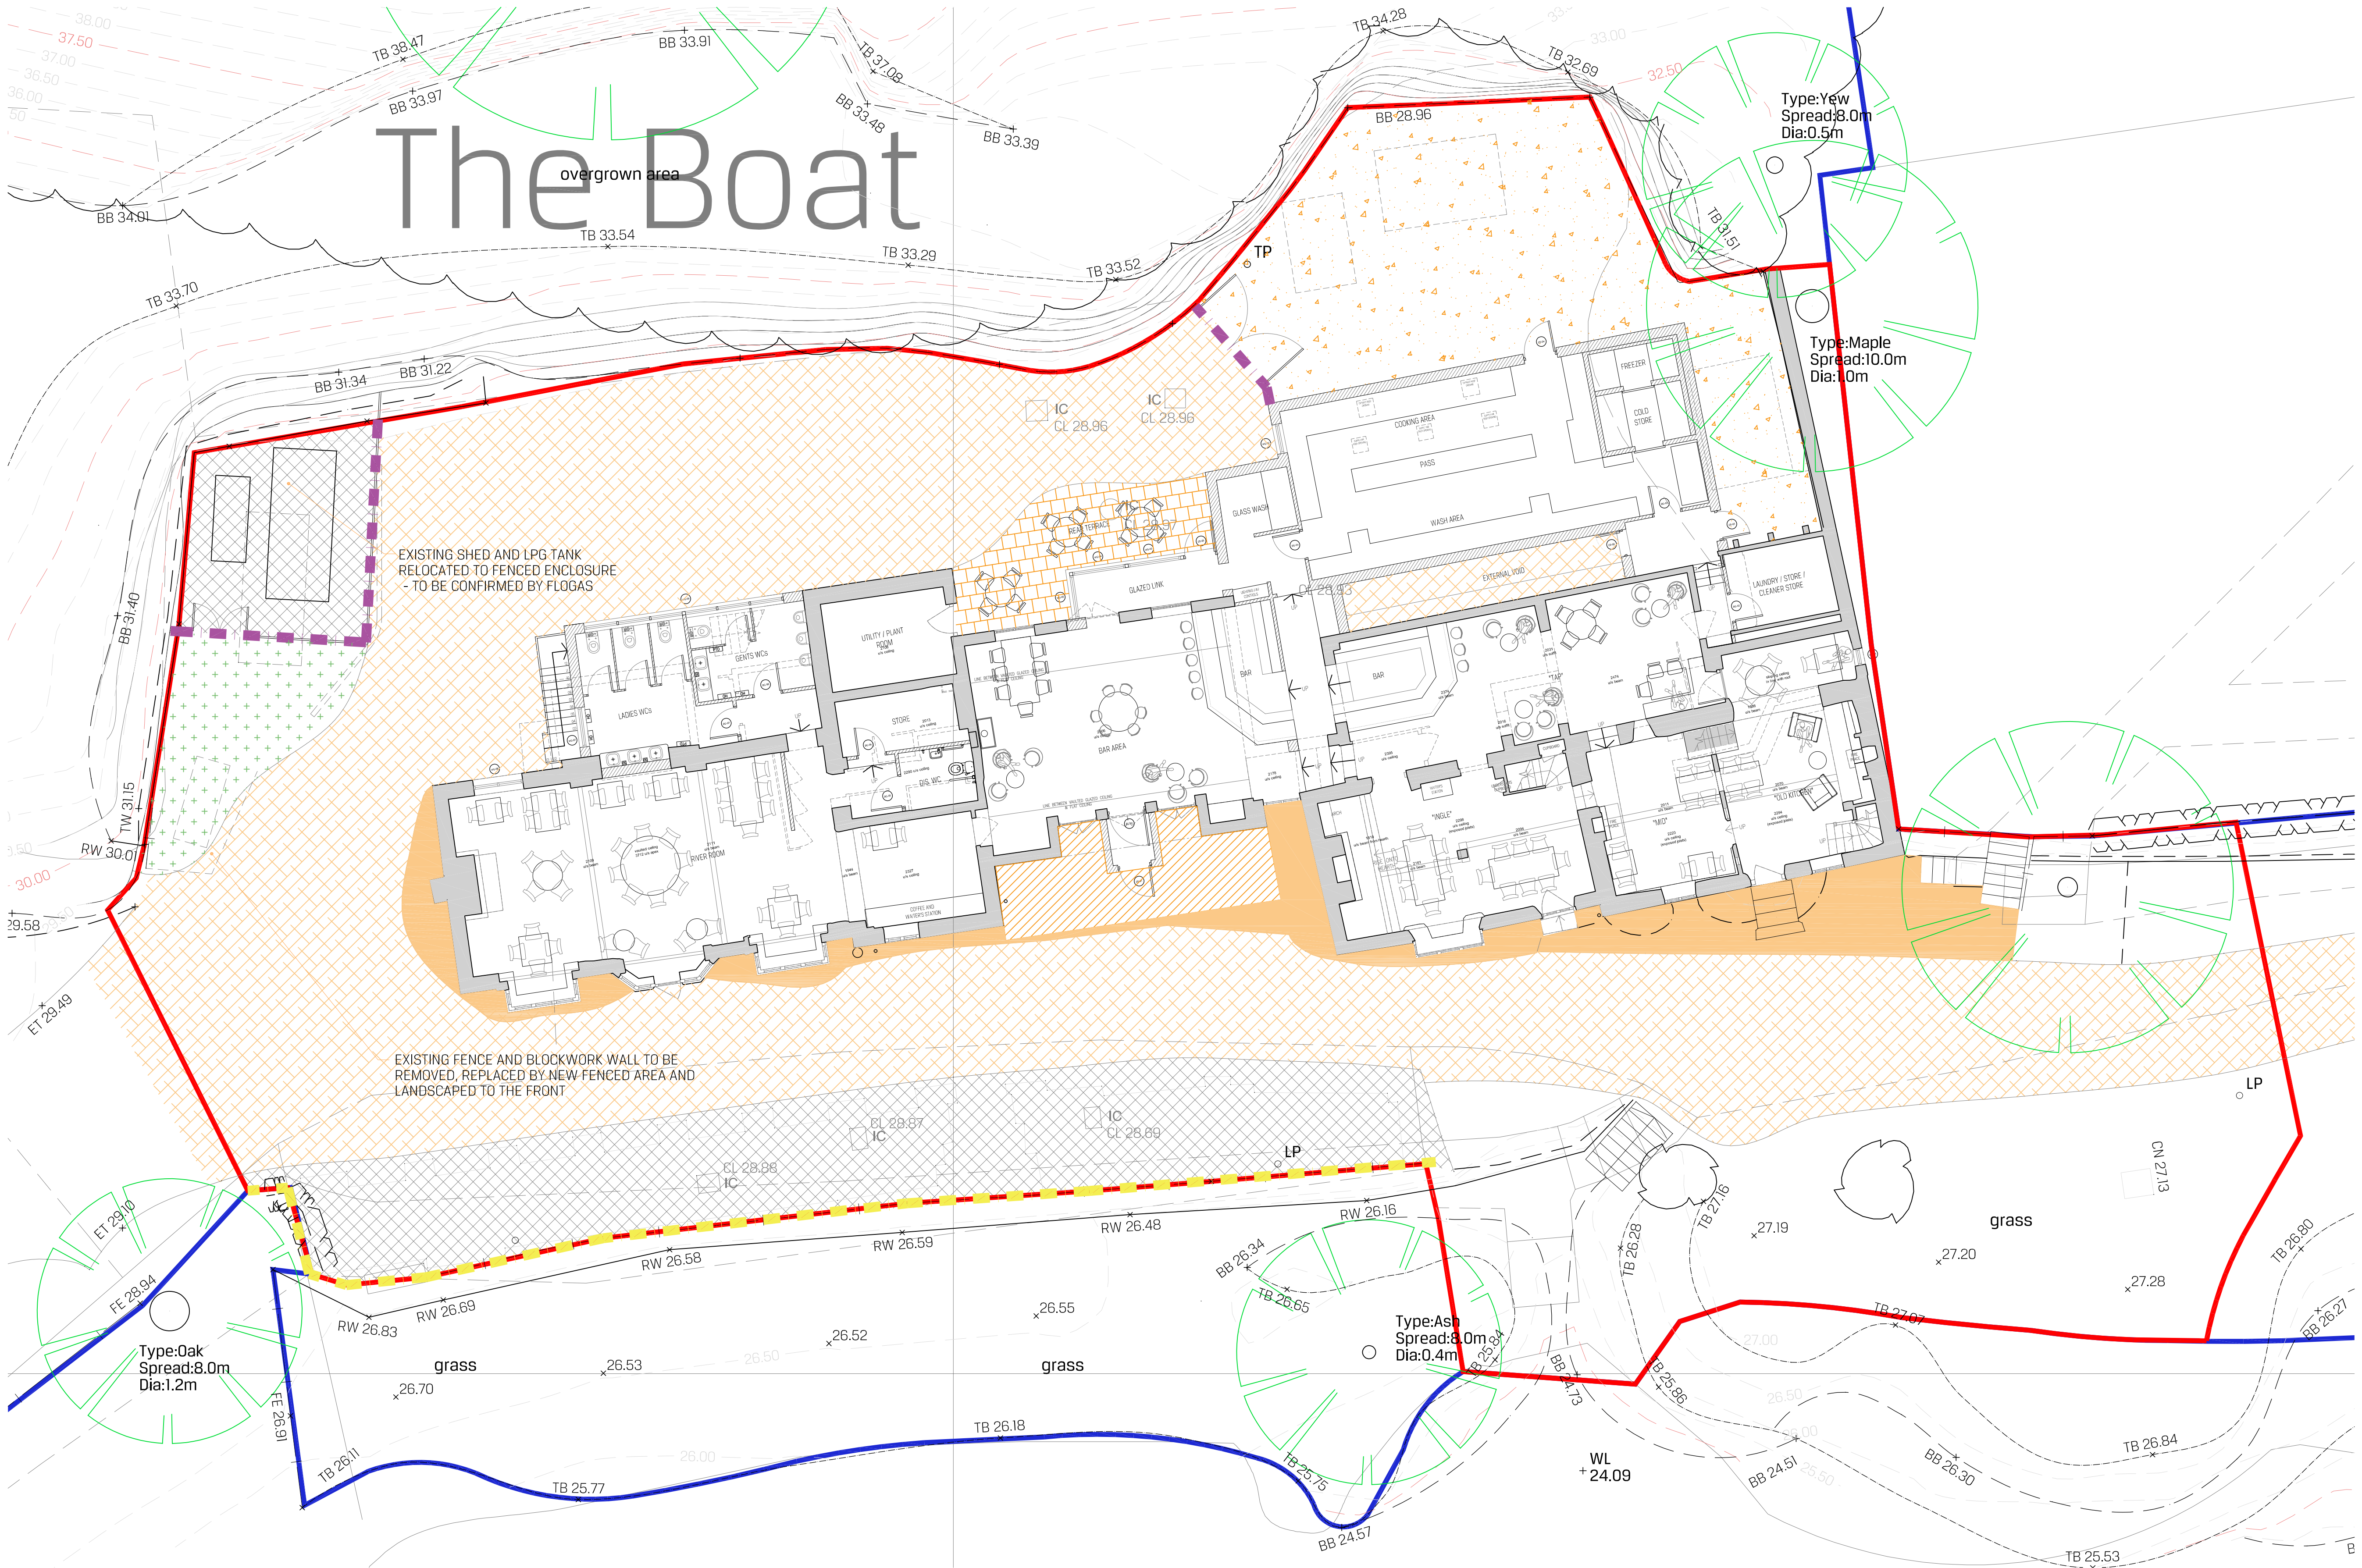

PROPOSED LANDSCAPING SITE PLAN | SCALE 1:100

STATUS

PLANNING

A - TERRACE FENCING ADDED

REVISION	DRAWN	CHECKED	DATE

© Copyright SHACKARCHITECTURE

all rights reserved. Do not scale this drawing. ALL dimensions are in millimetres unless stated otherwise. ALL dimensions must be checked on site prior to construction and any discrepancies reported to the architect.


AMM

AOT

07/05/19


- KEY:
- AS EXISTING
 - PATCH REPAIRS TO EXISTING COBBLES, FLAGSTONES AND PLANTER EDGING
 - EXISTING FLAGSTONES TAKEN UP AND RE-LAID ONCE NEW PORCH IS COMPLETED TO CREATE LEVEL ACCESS
 - CONCRETE TO REAR FENCED YARD
 - PATCH REPAIRS TO EXISTING SURFACE
 - NEW FLAGSTONES IN SIMILAR STYLE TO EXISTING
 - SOFT LANDSCAPING

2000mm High Close Boarded Fence
New 2.0m high close boarded fence, concrete posts @ approx. 2.5m c/c's (size of post to be confirmed), 2.0 x 2.4m vertically lapped timber fencing panels.

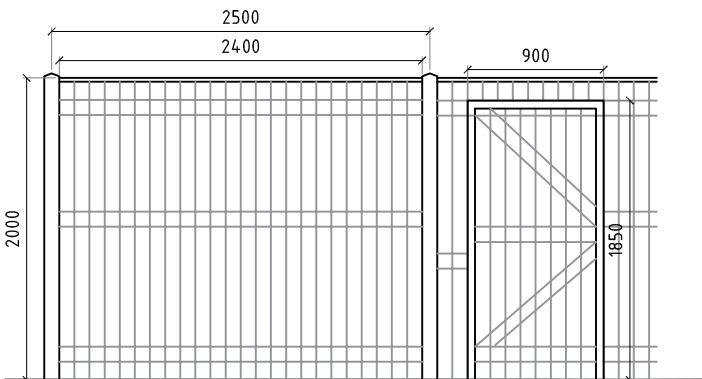

FENCE ELEVATION | SCALE 1:50

1.1m timber post & wire fence
New 1.1m timber post and wire fence.

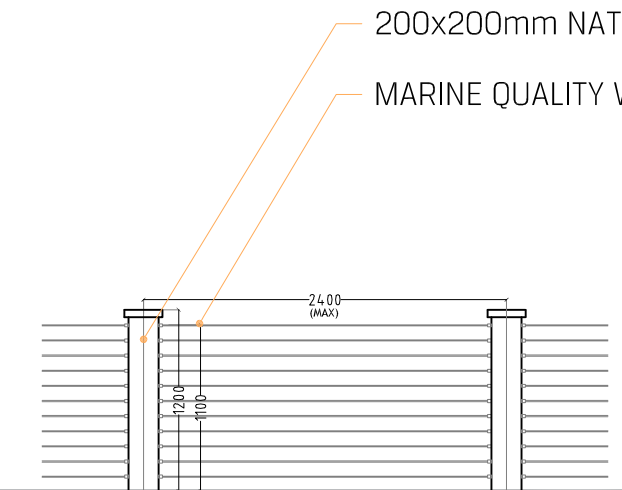

POST AND WIRE TERRACE FENCE ELEVATION | SCALE 1:50

200x200mm NATURAL SOLID TIMBER POSTS
MARINE QUALITY WIRES FIXED AS PER PHOTO A



EXAMPLE PHOTO A

SHACKARCHITECTURE

101

A Unit 5, The Curve, 139 Telegraph Road, Heswall, Wirral, CH60 7SE
T +44(0)161 342 6516 E info@shackarchitecture.com W www.shackarchitecture.com

Client

PRICE AND CHANTLER LTD

Project

THE BOAT, ERBISTOCK

Title

PROPOSED SITE PLAN
LANDSCAPING AND BOUNDARY TREATMENTS

Scale

VARIABLES@A1 Project No. SHACK389 Dwg. No. 8207 Rev A