



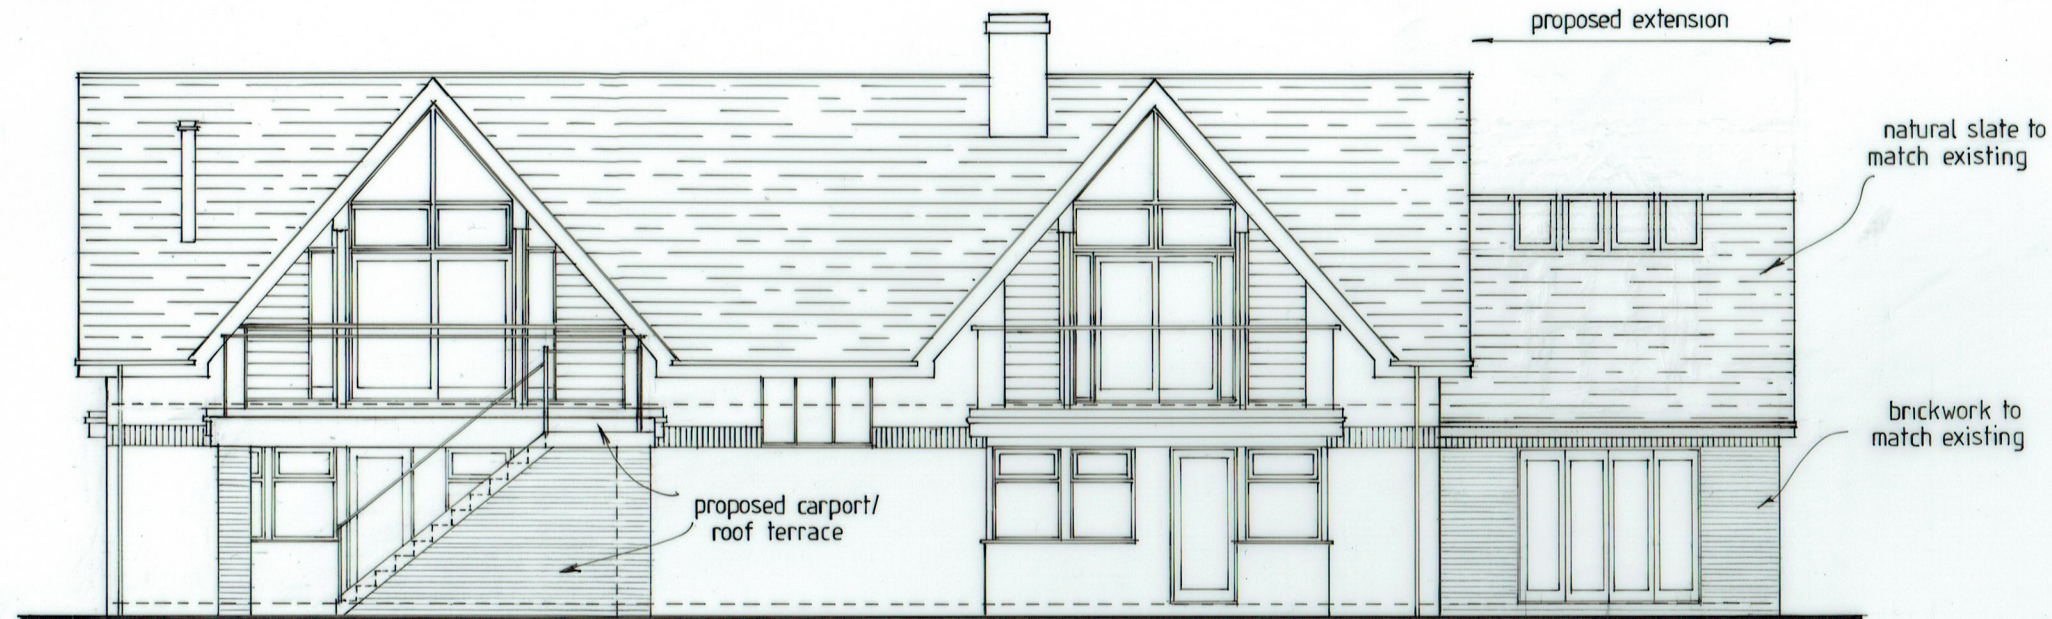

Front Elevation

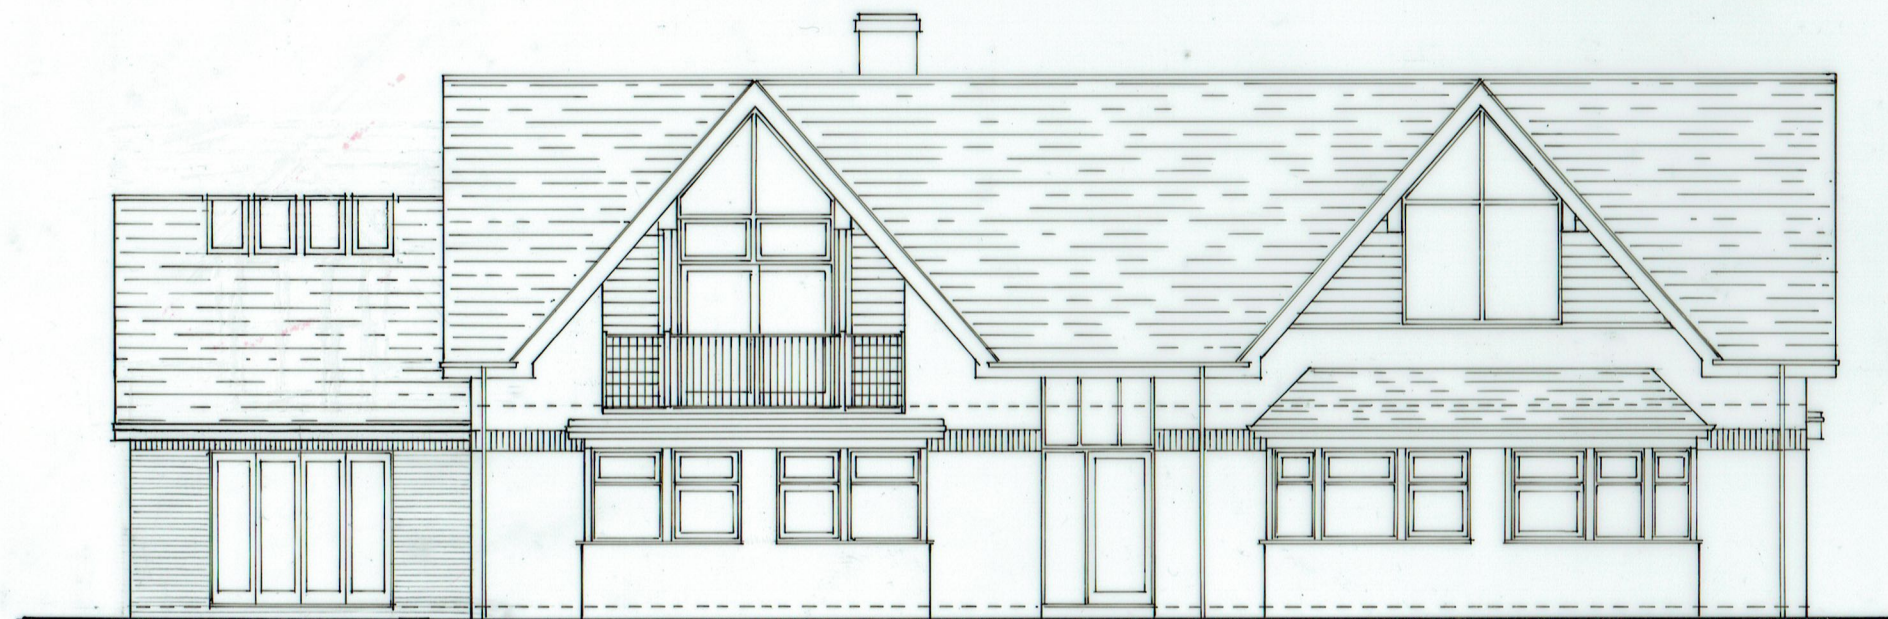

Rear Elevation

Drawing Nr: FIX 8	Revision: A
Scale: 1:100	Date: January 2019
Title: HAYTOR 4 PARK LANE COURT, ROSSETT <u>Proposed Elevations</u>	



SAKdesign
Architectural Services
www.sakdesign.co.uk

