

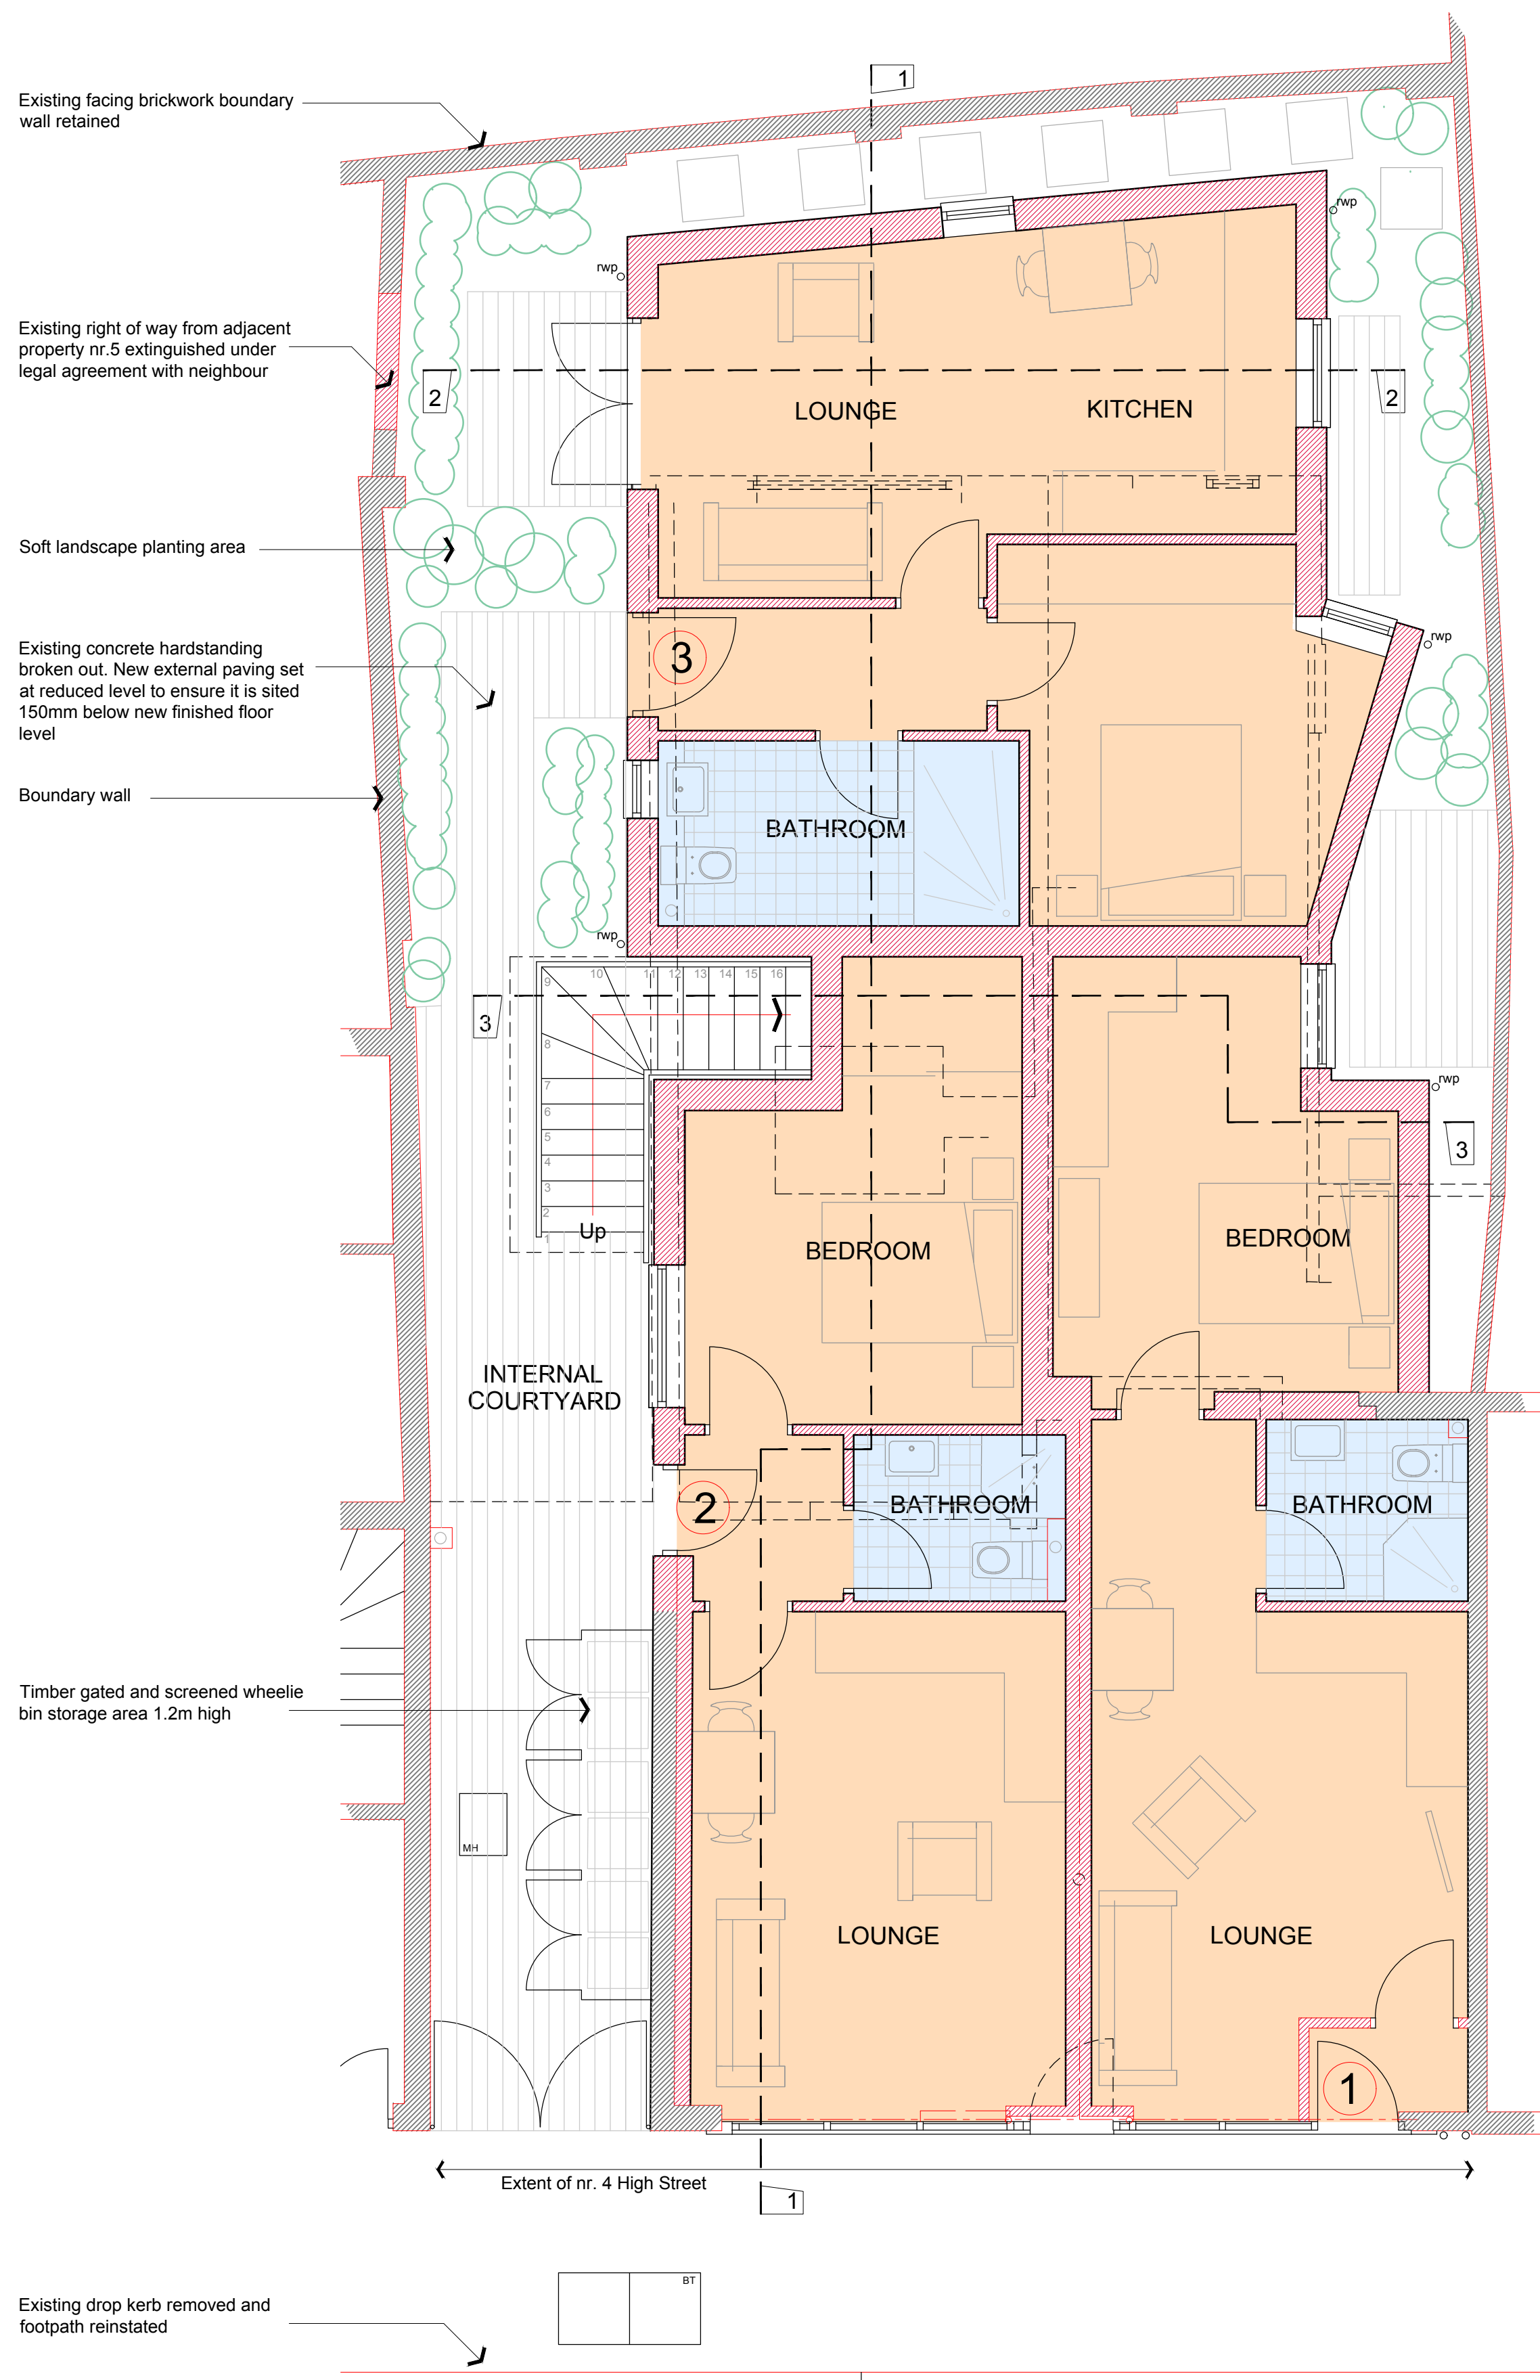


 

GROUND FLOOR PLAN 1:50

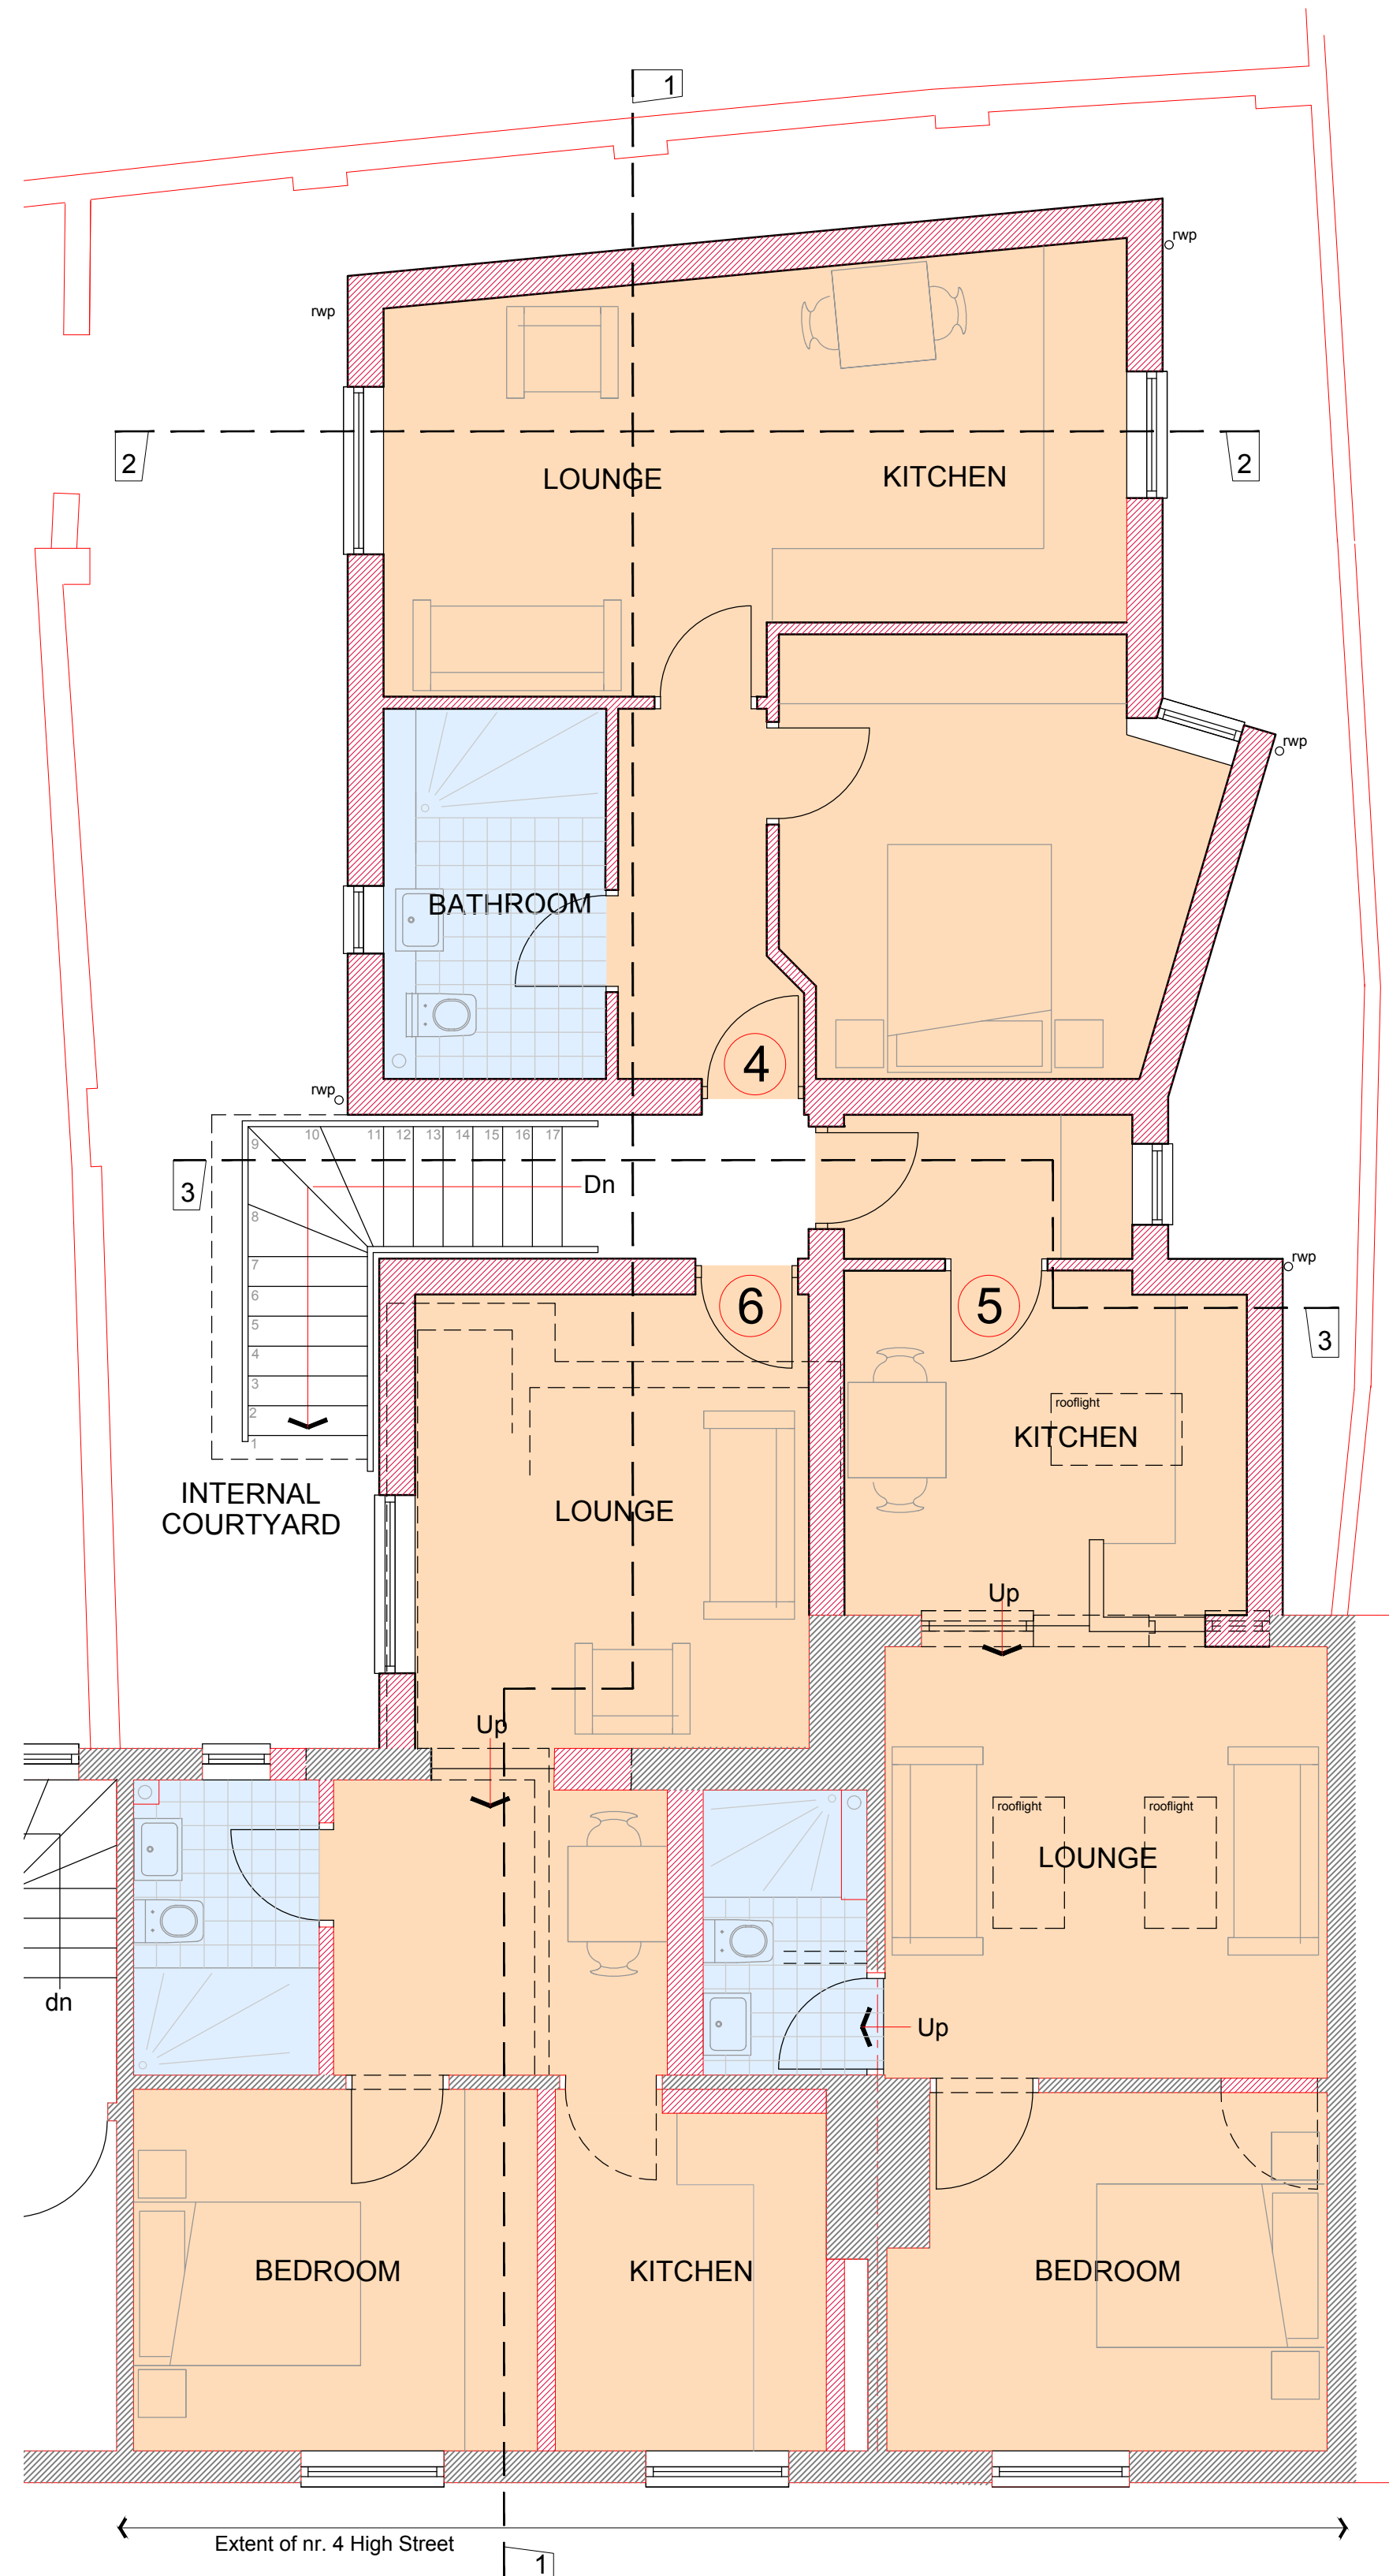

FIRST FLOOR PLAN 1:50


FLOOR AREAS

Apartment 1	37.5 sqm
Apartment 2	38.17 sqm
Apartment 3	43.52 sqm
Apartment 4	43.52 sqm
Apartment 5	41.22 sqm
Apartment 6	41.55 sqm


All Dimensions & Levels to be checked and verified by the contractor prior to works commencing. Do not scale this drawing

Any errors to be reported to the Contract Administrator immediately

The copyright of this drawing and design is vested in the Architectural Design Services company and must not be copied or reproduced without written consent

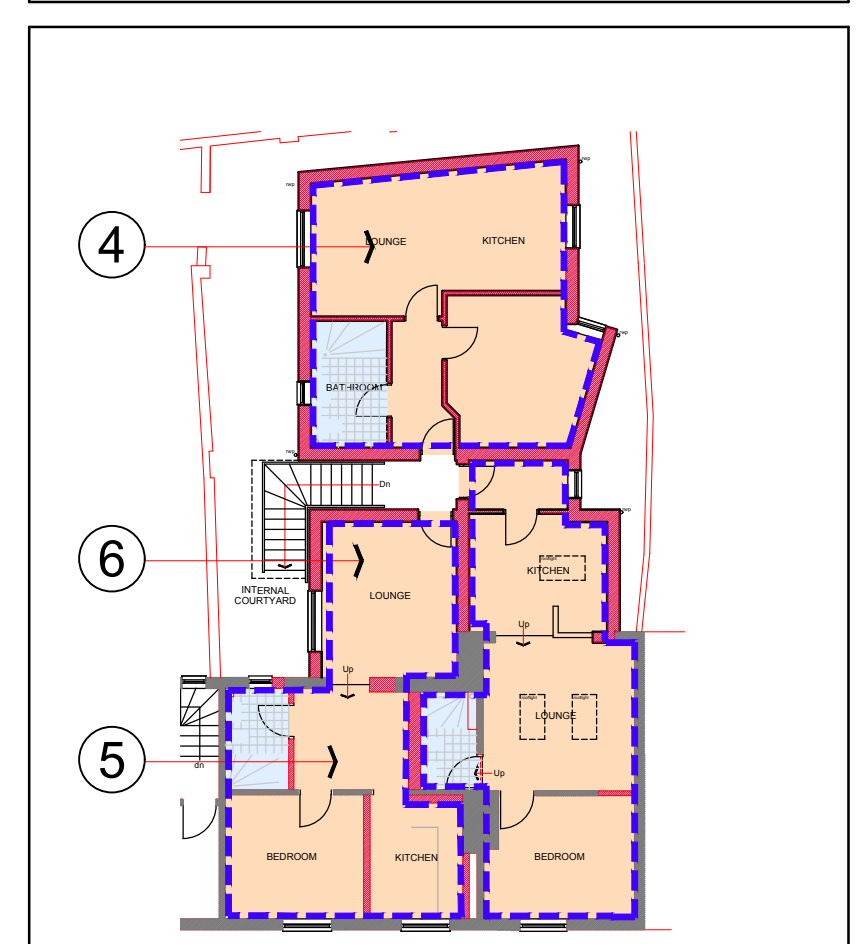

FIRST FLOOR LEVEL

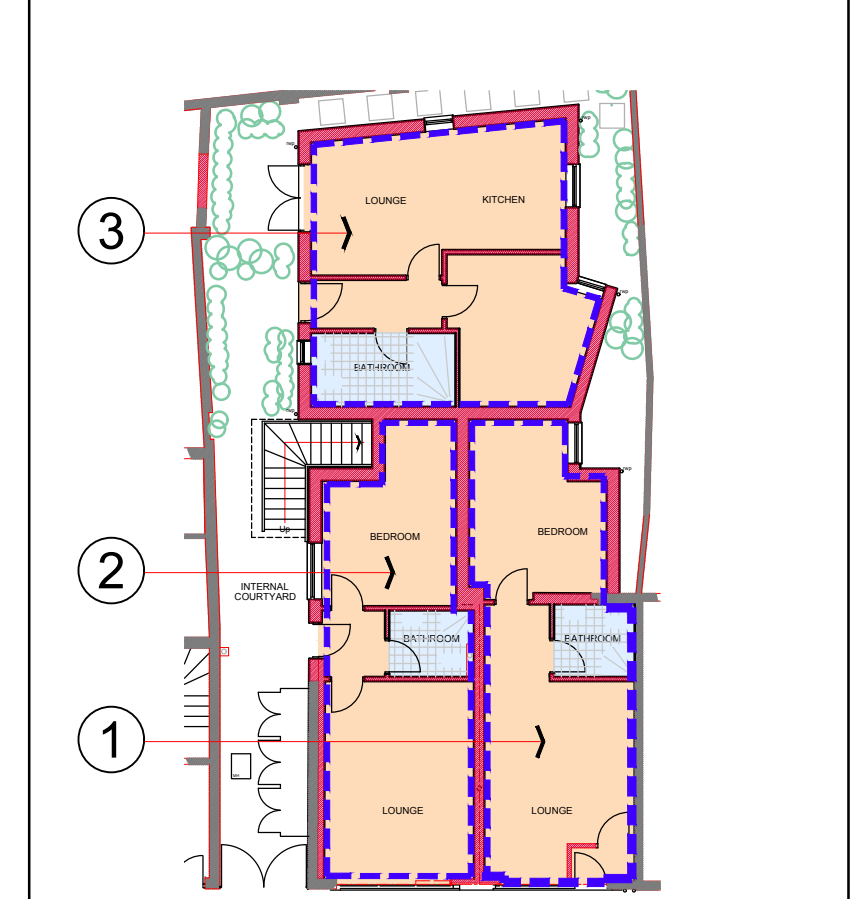

GROUND FLOOR LEVEL

revision	description	date
A	Layout revised	26.03.19
B	Bathroom layouts amended	03.04.19

client
SALINGER REED Ltd.

project
PROPOSED EXTENSION AND INTERNAL ALTERATIONS

location
**4, HIGH STREET
OVERTON**

title
FLOOR PLANS AS PROPOSED

drawn by SAL	date MARCH 2019	checked
scale 1 : 50 @ A1	drawing 1383: 04	revision B
issue Planning		