


P2019/0527

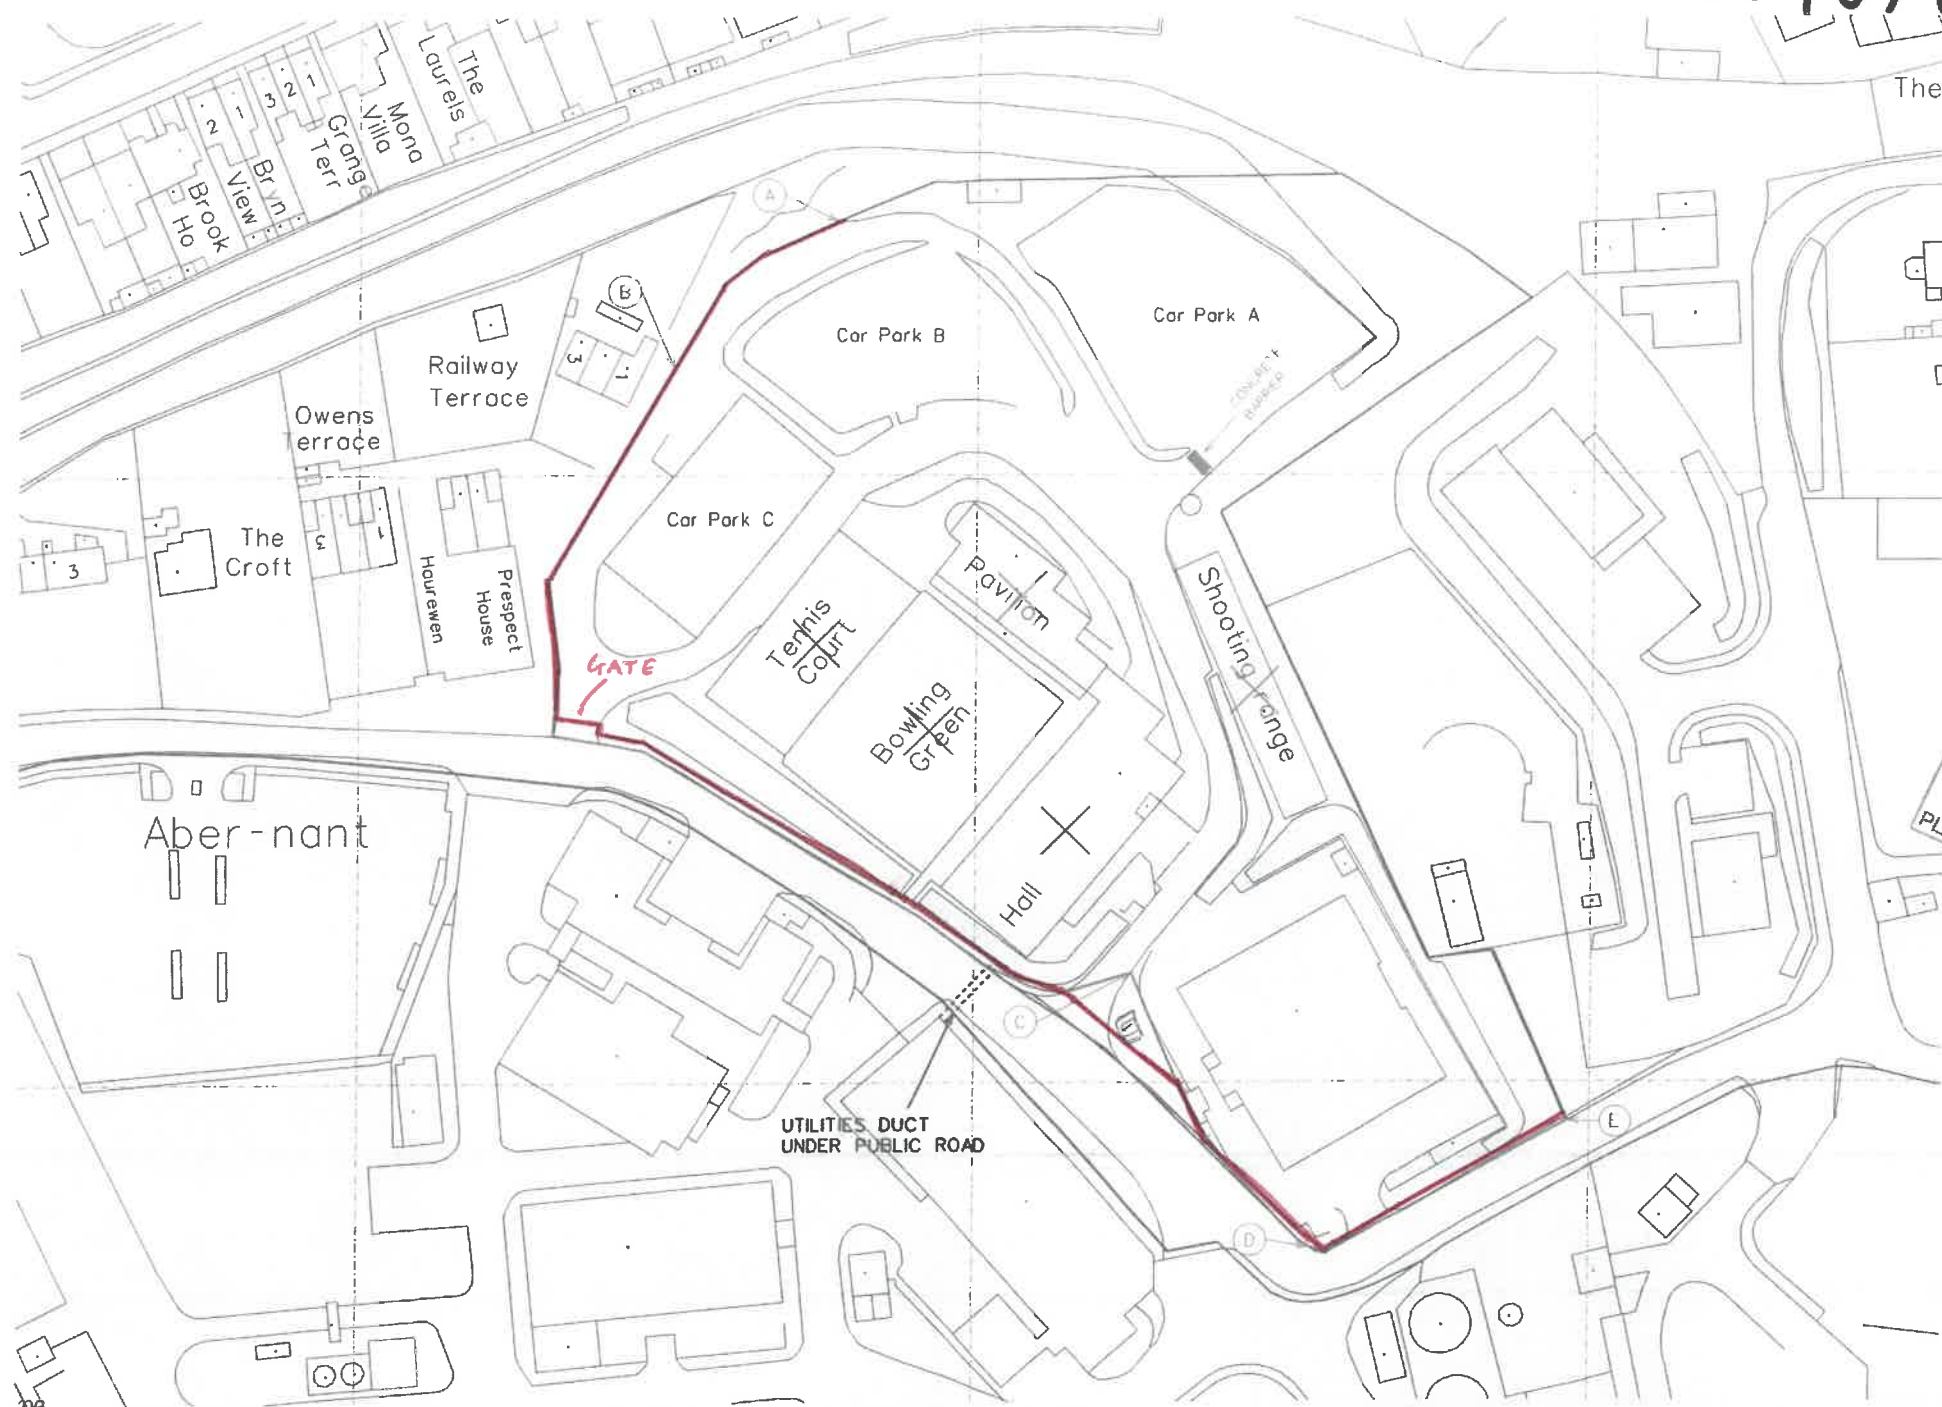

WREXHAM COUNTY
BOROUGH COUNCIL
15 JUL 2019
PLANNING DEPARTMENT

AGREED LINE OF
BOUNDARY FENCE

1. EXISTING SOLUTIA BOUNDARY SHOWN IN BLUE.
2. EXTENT OF NEW FENCE SHOWN IN RED.
3. TO BE DEMOLISHED.



REF POINTS	DISTANCE
A - B	48 M
B - C	148 M
C - D	47 M
D - E	46 M

DISTANCES AND LOCATIONS FOR
FENCING CONTRACTORS
DIMENSIONS APPROX. SITE MEASURE

REV	DESCRIPTION	DATE	DRAWN BY	APPROVED BY
A	ISSUED FOR APPROVAL	02/07/19	T. STERRY	S. THOMAS

SOLUTIA UK Ltd. ENGINEERING SERVICES-NEWPORT
THIS DRAWING IS THE PROPERTY OF SOLUTIA UK LTD AND MUST BE RETURNED ALONG WITH ALL REPRODUCTIONS AT ANY TIME UPON REQUEST WHILE IN POSSESSION OF THE RECIPIENT. IT MUST BE PROPERLY SAFEGUARDED AGAINST REVELATION OR DISCLOSURE TO ANYONE EXCEPT THOSE EMPLOYEES WHO REQUIRE IT FOR THEIR WORK OR JOB. THE RECIPIENT MUST KEEP CONFIDENTIAL AND REQUIRE HIS (ITS) EMPLOYEES TO KEEP CONFIDENTIAL THE INFORMATION CONTAINED HEREON

TITLE: SITE PLAN- PLANNING PERMISSION FOR
NEW FENCE AROUND REC CLUB AND FACILITIES

DEPARTMENT	
BUILDING	
DRG. TYPE	L
SCALE @ A1	1:500
DRAWING NO	REV
01C01090	A

DWG NO 01001090 REV B