



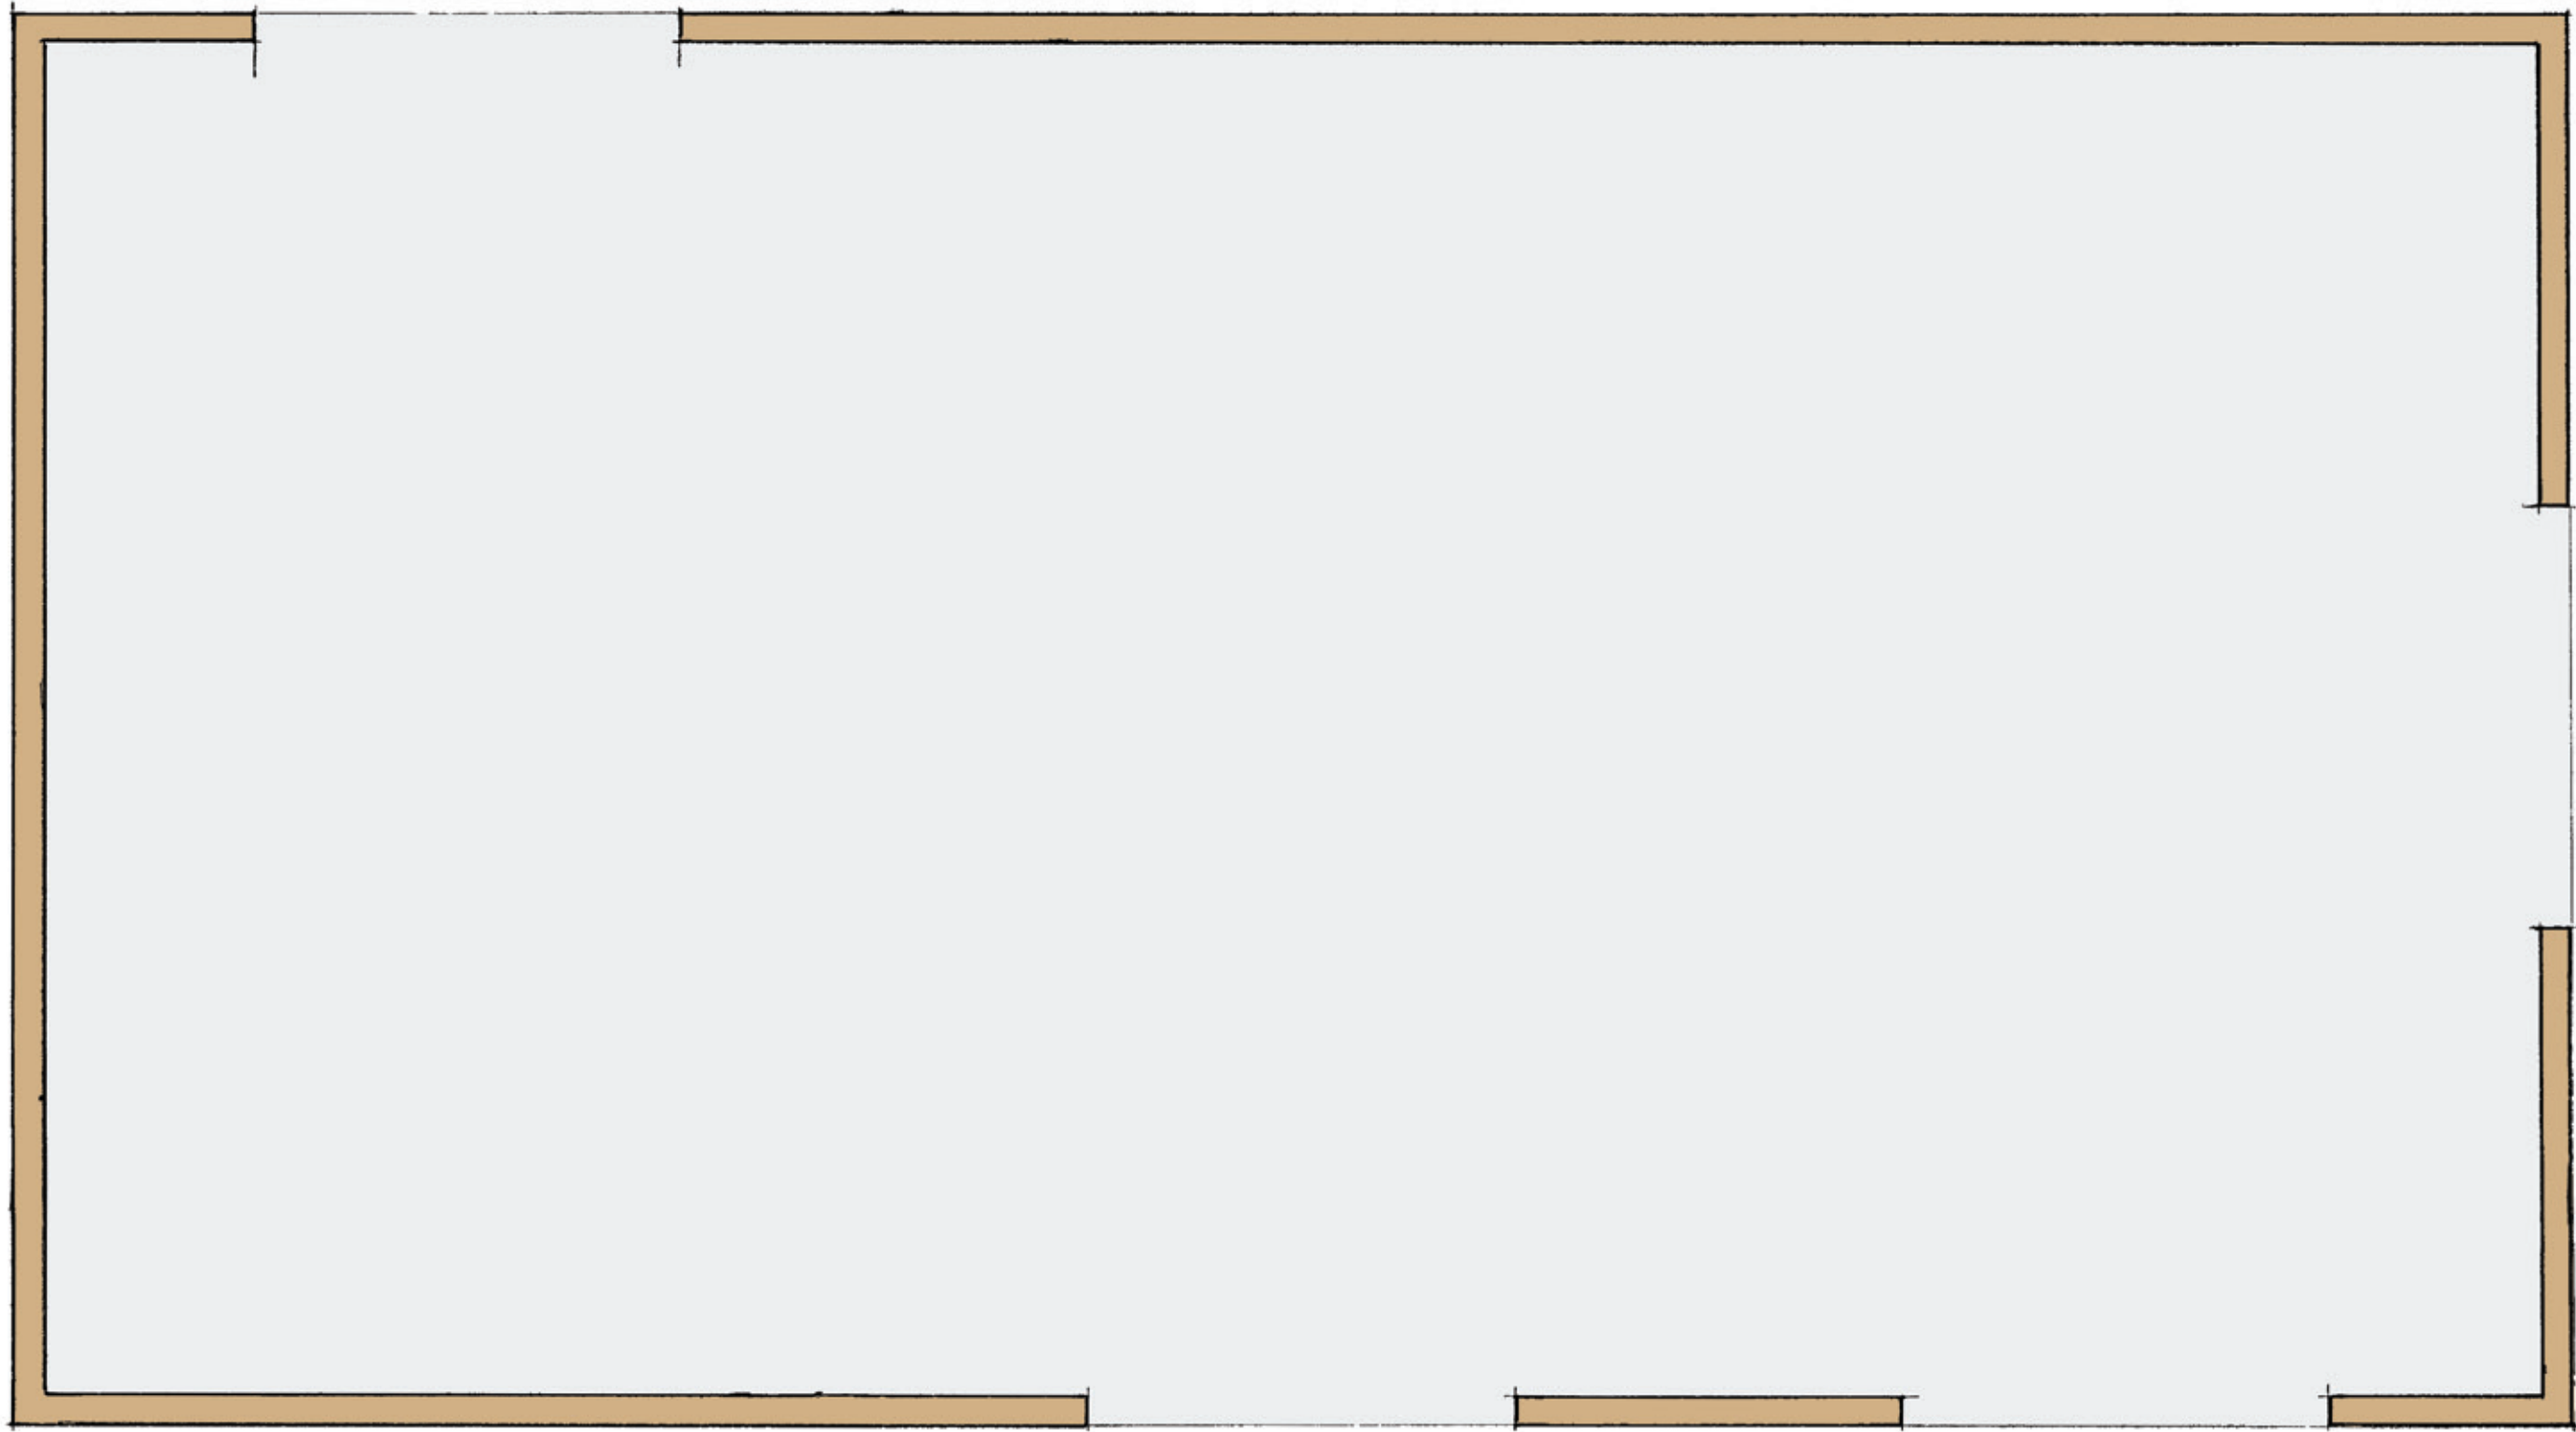

Ground Floor Plan

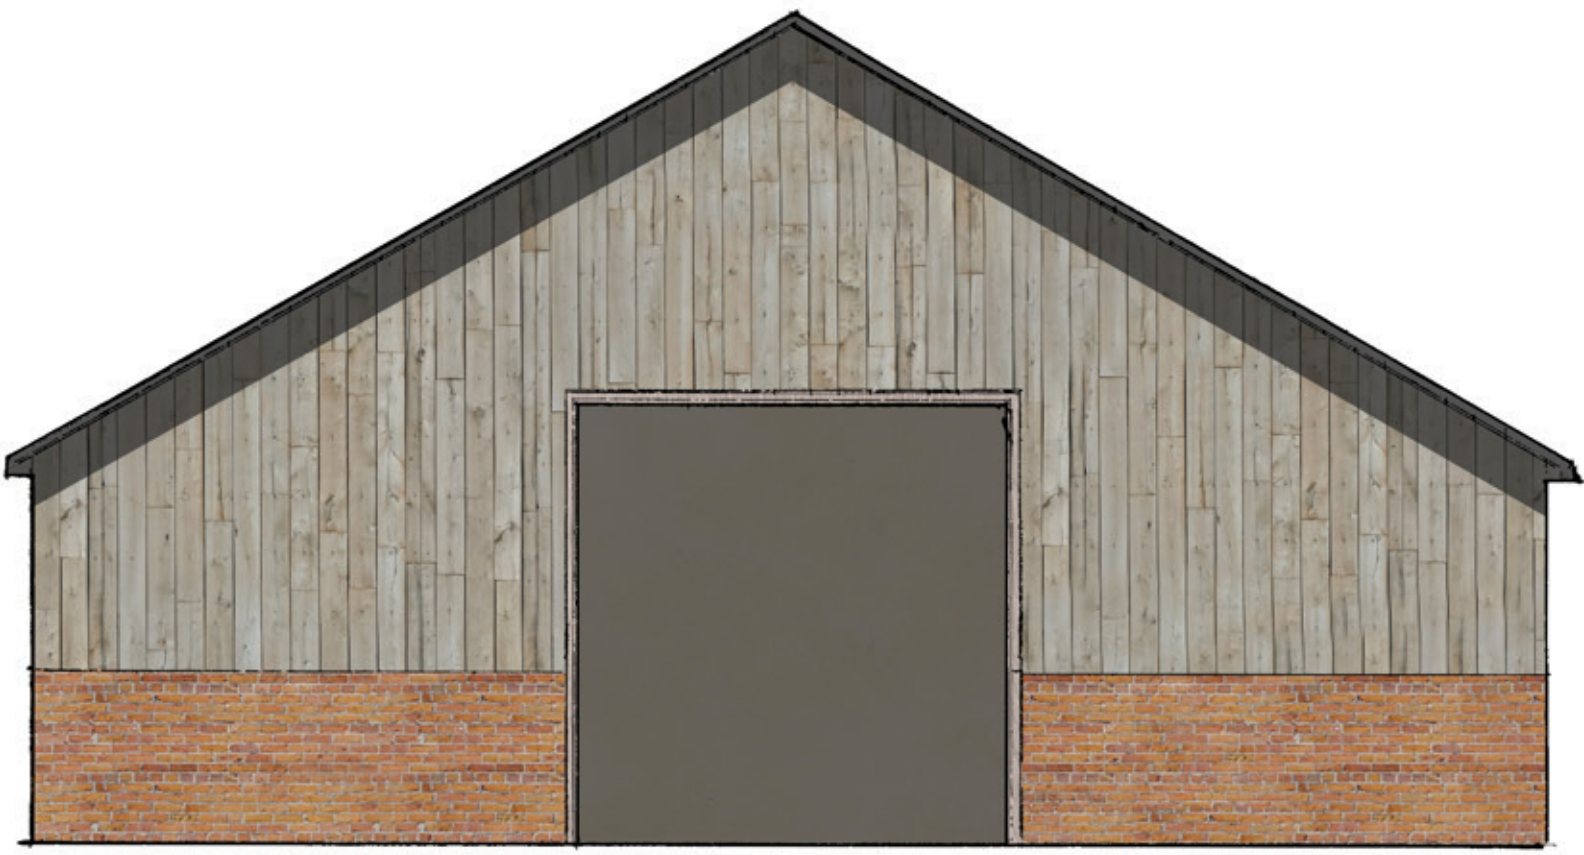

North Elevation



West Elevation



South Elevation



East Elevation

NOTES
Do not scale from this drawing
All measurements to be checked on site

Revision	Description	Date
----------	-------------	------

project
ALTHREY WOODHOUSE

project no.
1124

client
MR MINSHAW

drawing
PROPOSED SHED
PLAN AND ELEVATIONS

drawing no.	revision
38	-

status
PLANNING

scale	date
1:50@A1	04.09.19

drawn by
GM/AB



MOSS. CO.
LLP.

BROOKGATE HALL - PLEALEY - SHREWSBURY - SY5 0UY
Tel: 01743 588230
E-mail: info@mosscompany.co.uk