



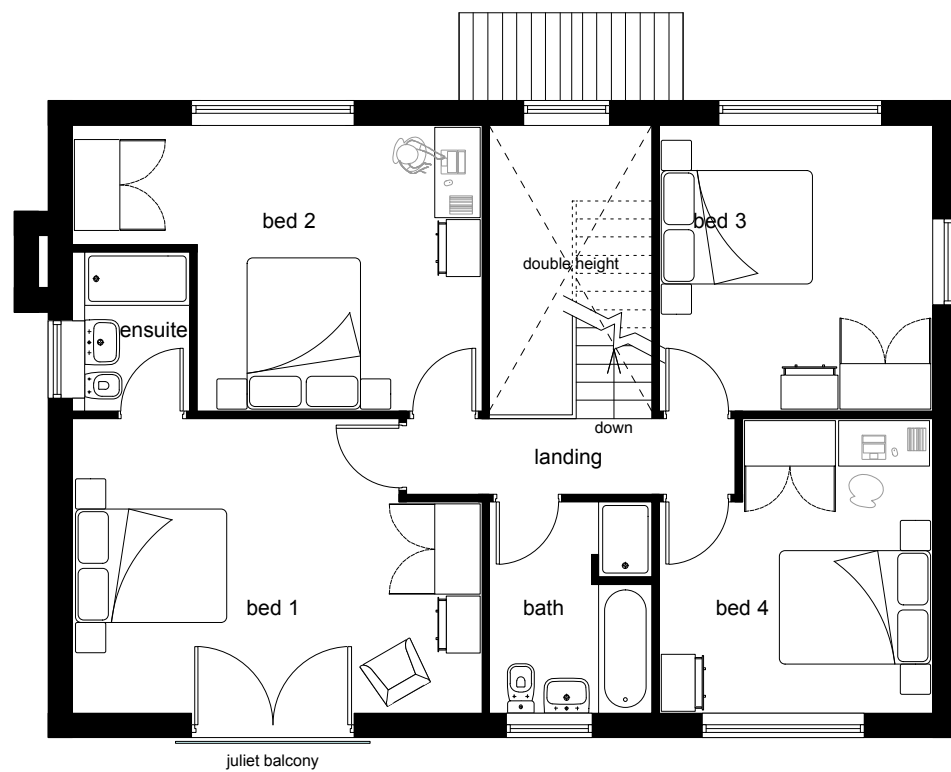


First Floor

1-1

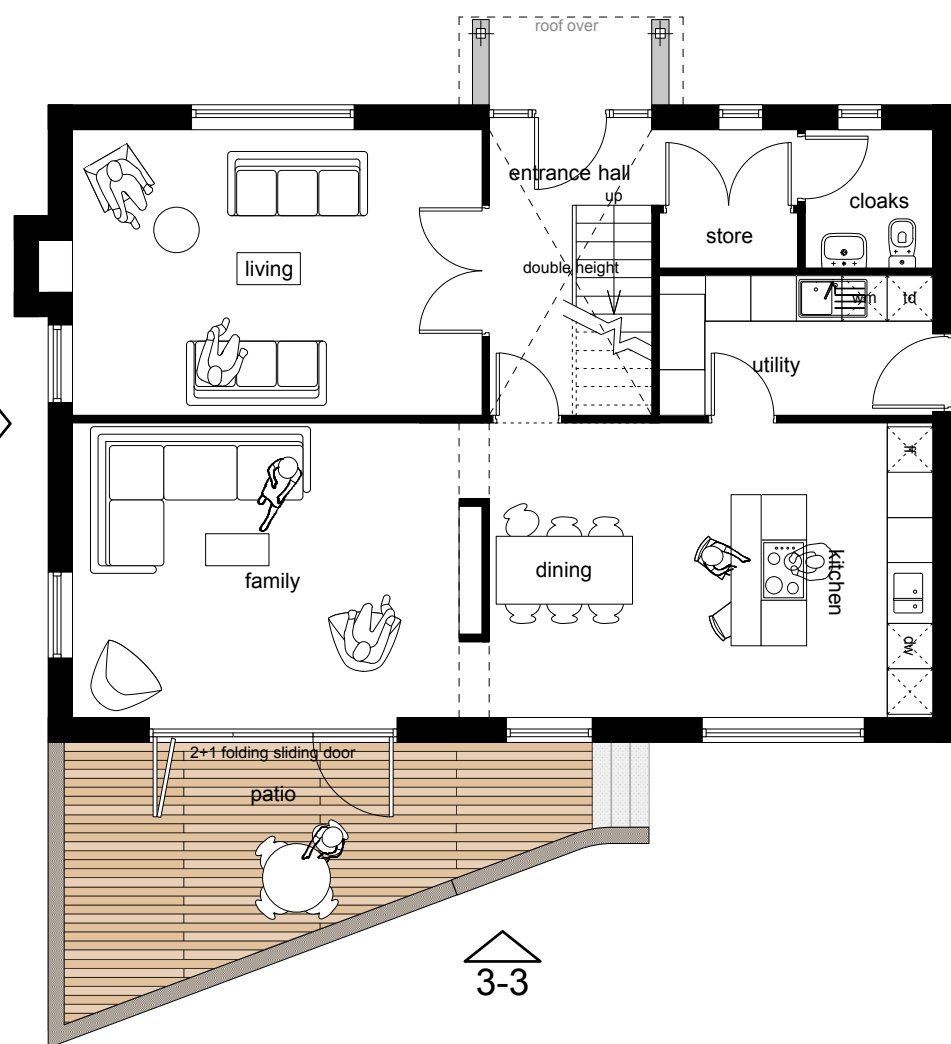

Ground Floor


3-3

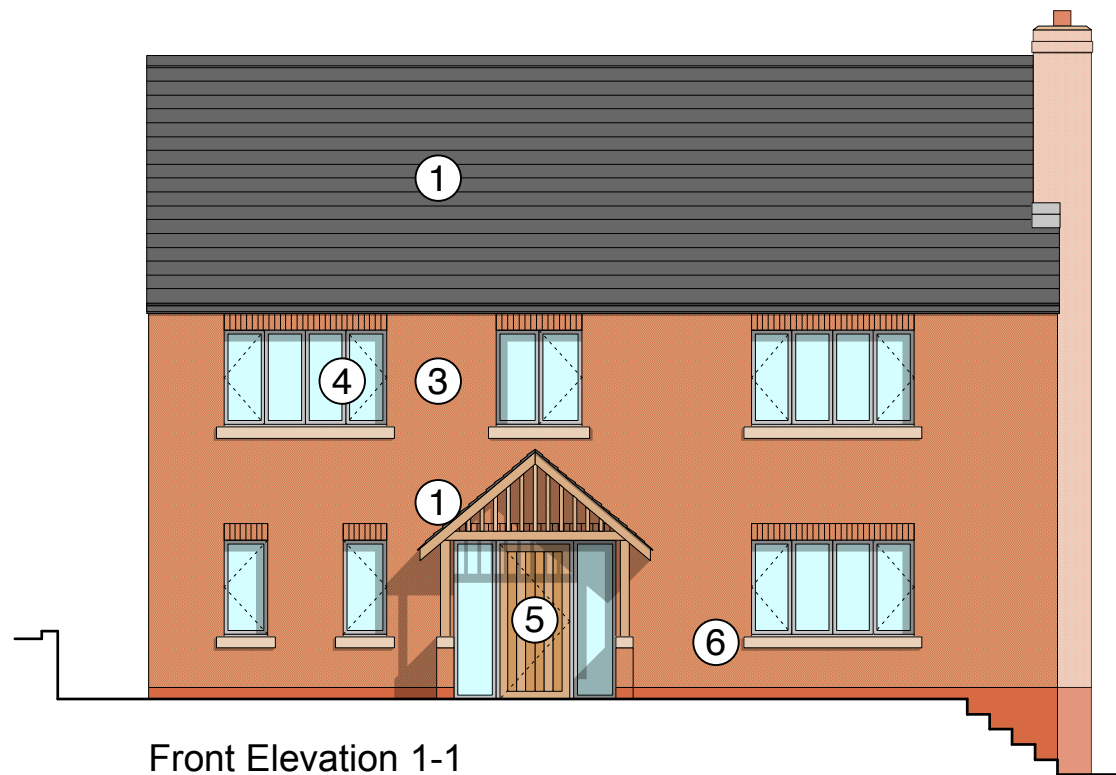

Front Elevation 1-1


Materials Key

- |                                |                                                       |
|--------------------------------|-------------------------------------------------------|
| ① Natural Roofing slates       | ⑤ Timber composite front entrance door & side screens |
| ②                              | ⑥ Sandstone cills                                     |
| ③ Facing brickwork - Red Multi | ⑦ Glass balustrade system                             |
| ④ Upvc framed windows          | ⑧ Natural stone wall to timber deck                   |

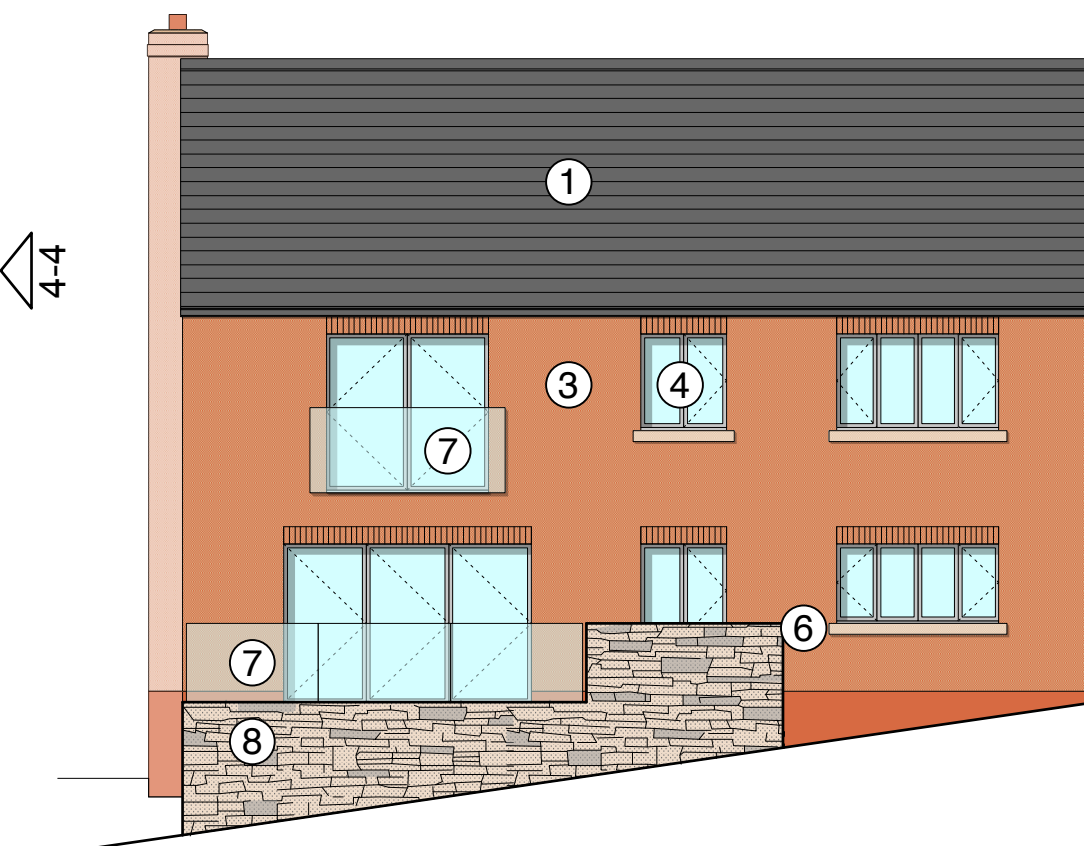


Rear Elevation 3-3

**Plot 1**

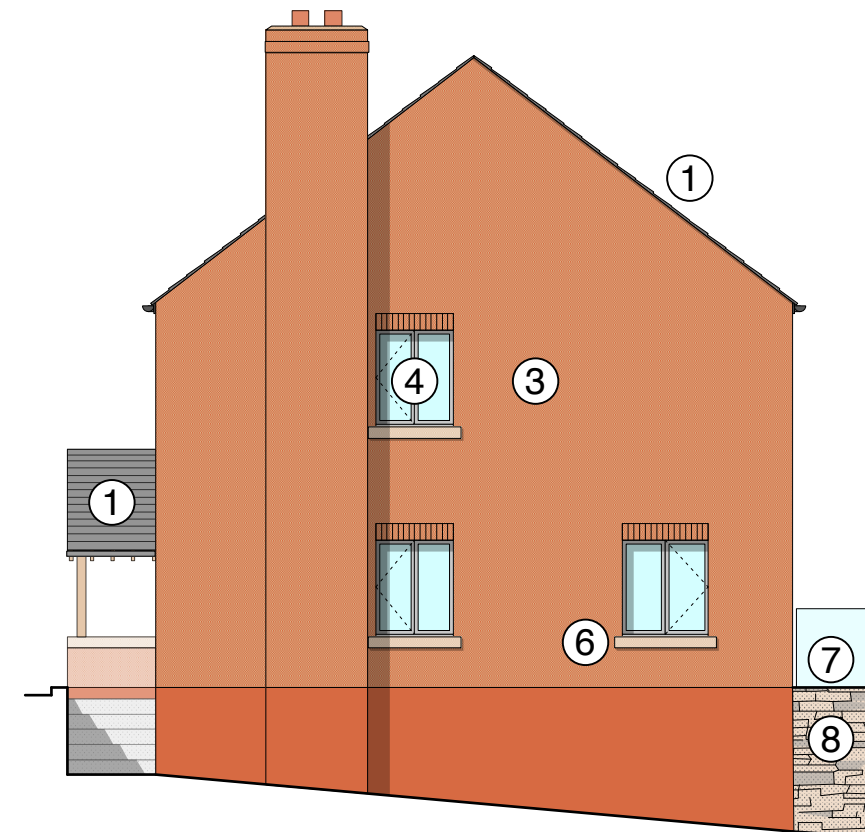

Side Elevation 2-2

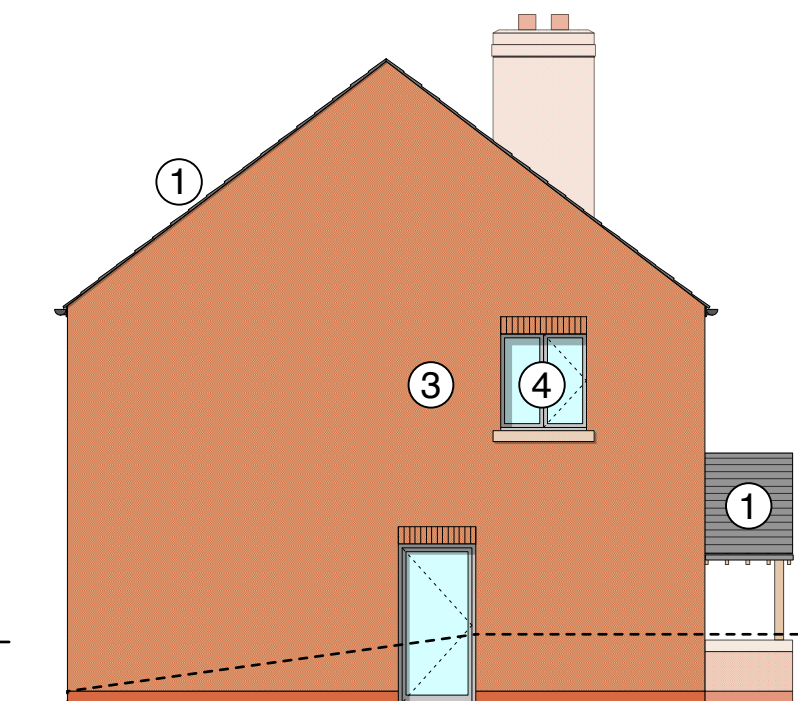

Side Elevation 4-4

**John Fielding**  
Architecture and Design

|                                    |                                                   |                   |                  |
|------------------------------------|---------------------------------------------------|-------------------|------------------|
| Job: Bryn Celyn, Garth Road, Garth | Drawing No: 122-110                               | Scale: 1:100 @ A3 | rev.<br><b>D</b> |
| Client: N S & J Titlow             | Drawing Title: Plot 1 GA Floor Plans & Elevations | Date: 20.03.19    |                  |

Rev.B - General amendments as requested by Client - 24.03.2019  
Rev.C - Ground levels indicated, Materials Key added- 03.04.2019  
Rev.D - Natural stone to timber deck. Slate to porch roof - 15.05.2019