



PLAS POWER HOME FARM BARNS

Architects Copyright

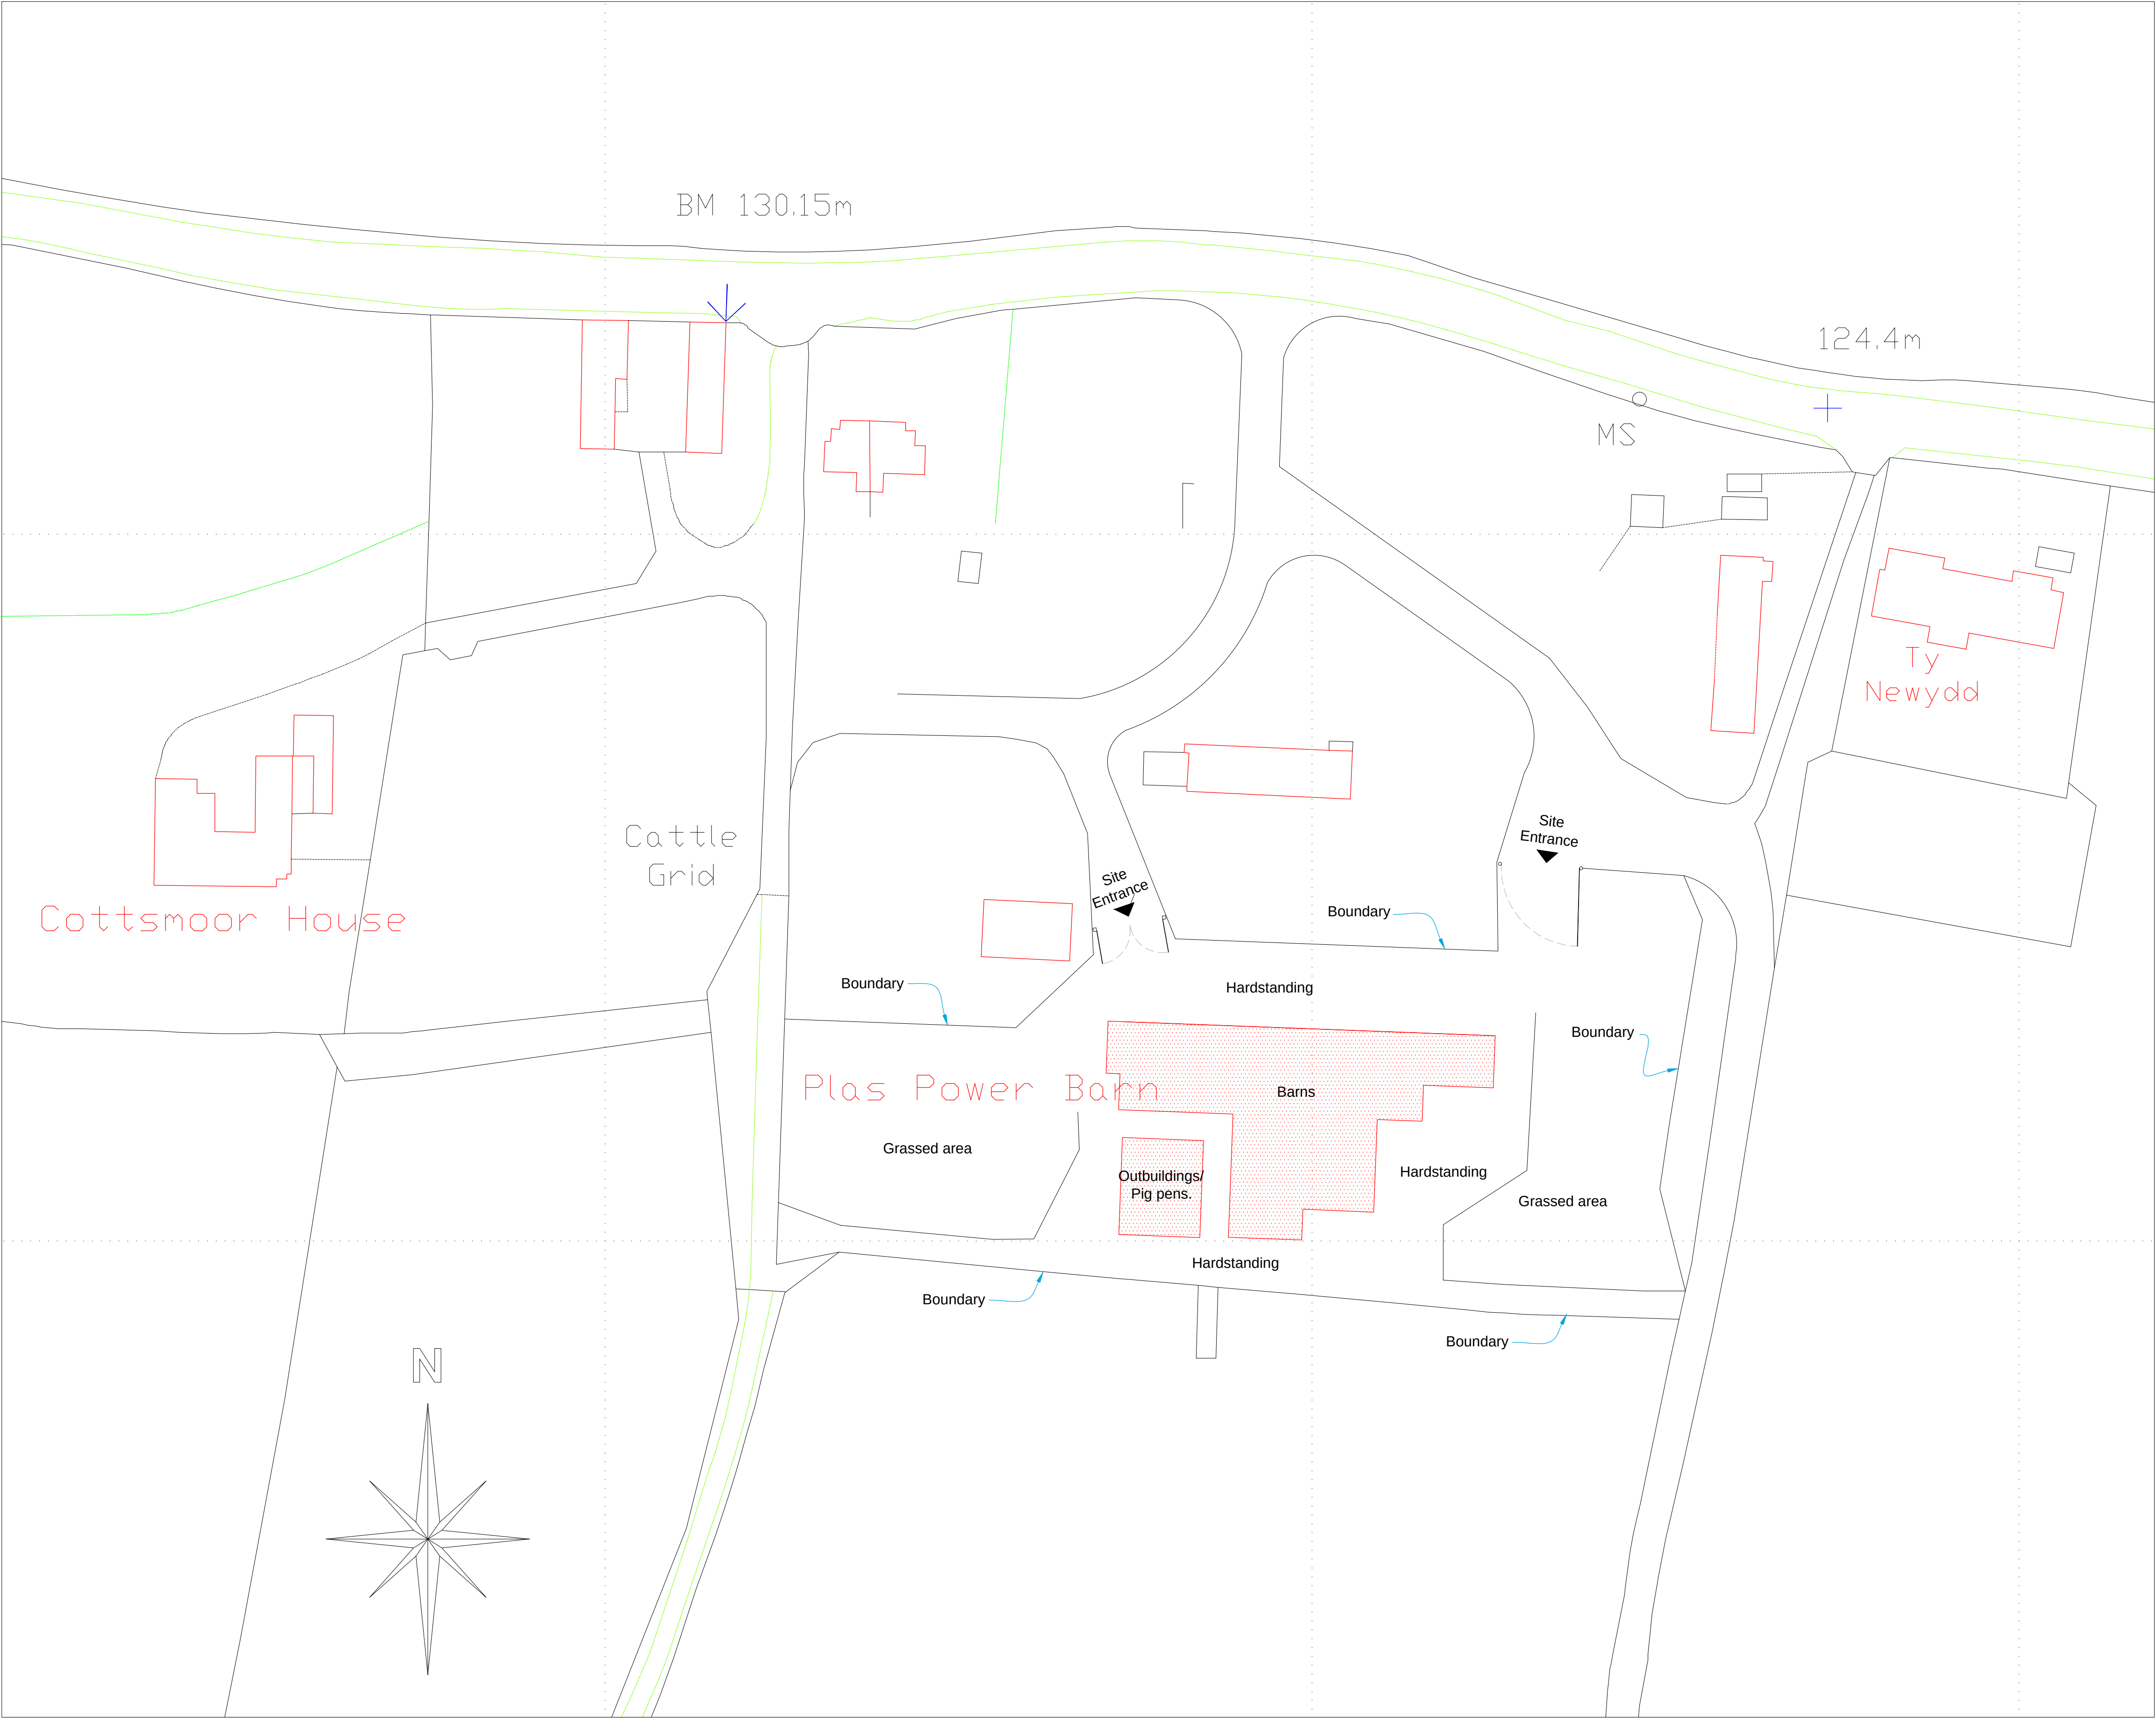

Existing Site Plan
Scale 1:500

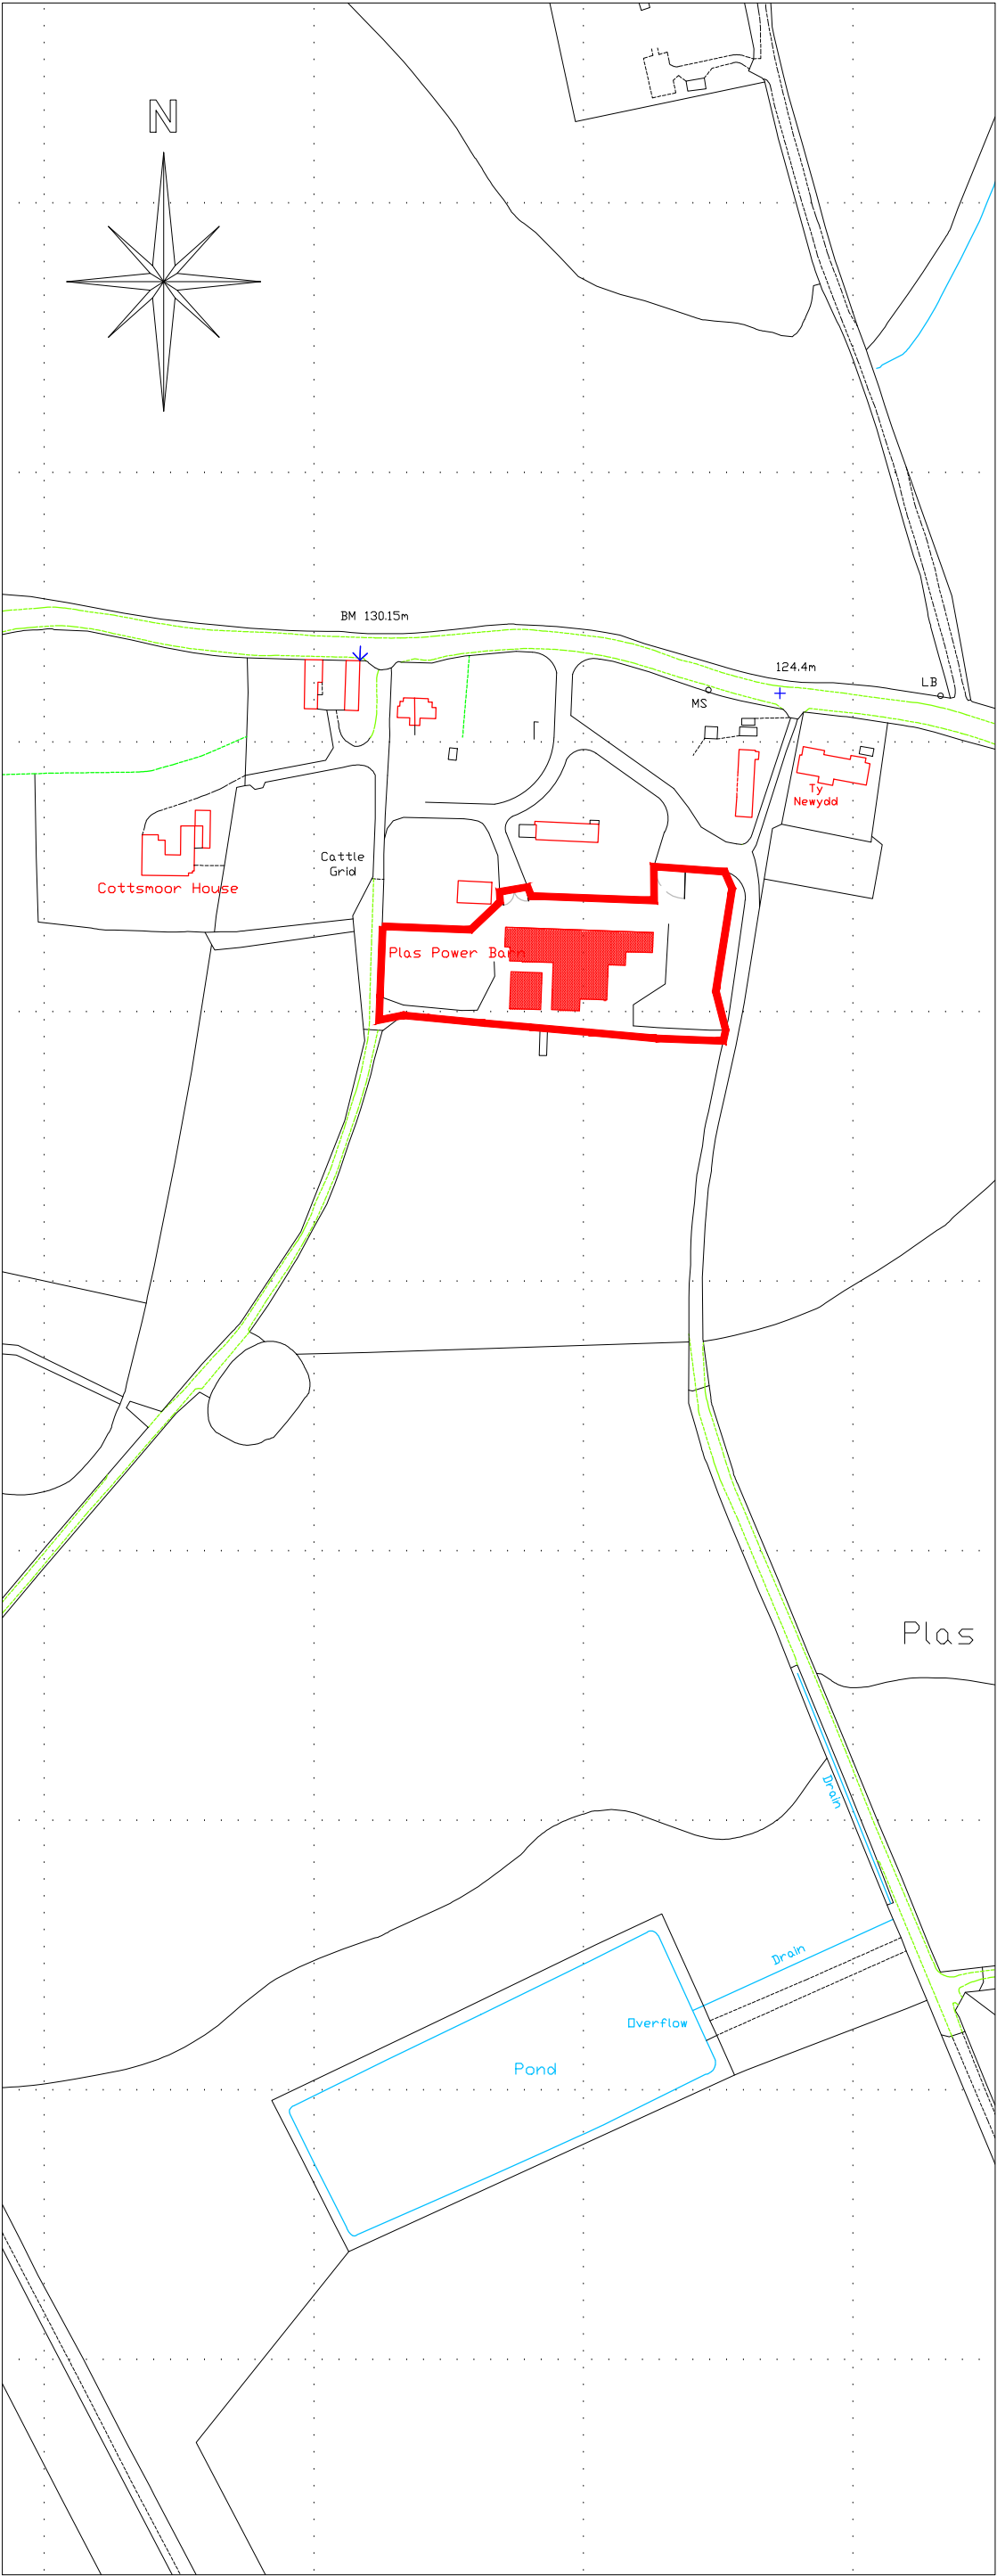

Location Plan
Scale 1:2500

 CELLIS-ARCHITECTURAL-DESIGN 25 Sunningdale Close Wrexham North Wales LL13 9QU T 01978 264376 M 07791 480768 E ajones540@btinternet.com	 LABC	Client: Mr. C. Sheffield.			
		Drawing Title: Existing Site & Location Plan.			
		Job Title: Proposed Barn Conversion to Plas Power Home Farm Building, Ruthin Rd.			
		Date: April 2019	Scale: 1:500 & 1:2500 at A1	Rev:	Proj No: PD165/01