




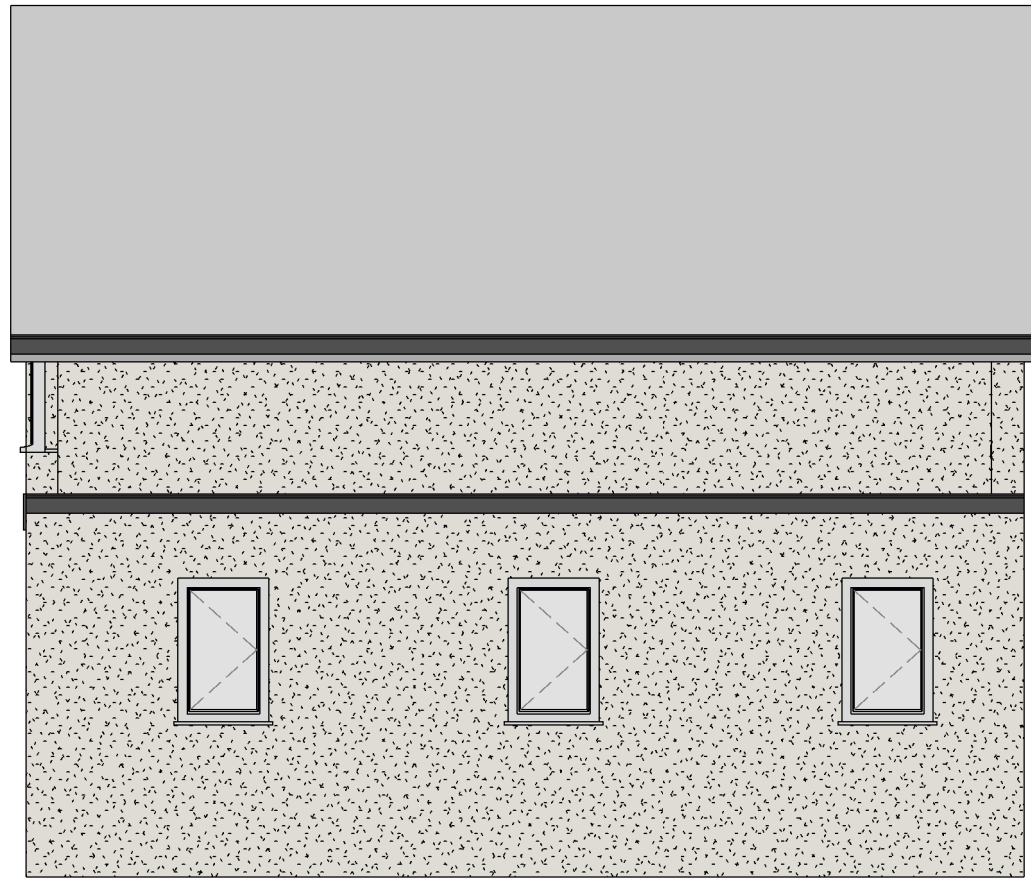

5 Existing Side Elevation
1 : 50

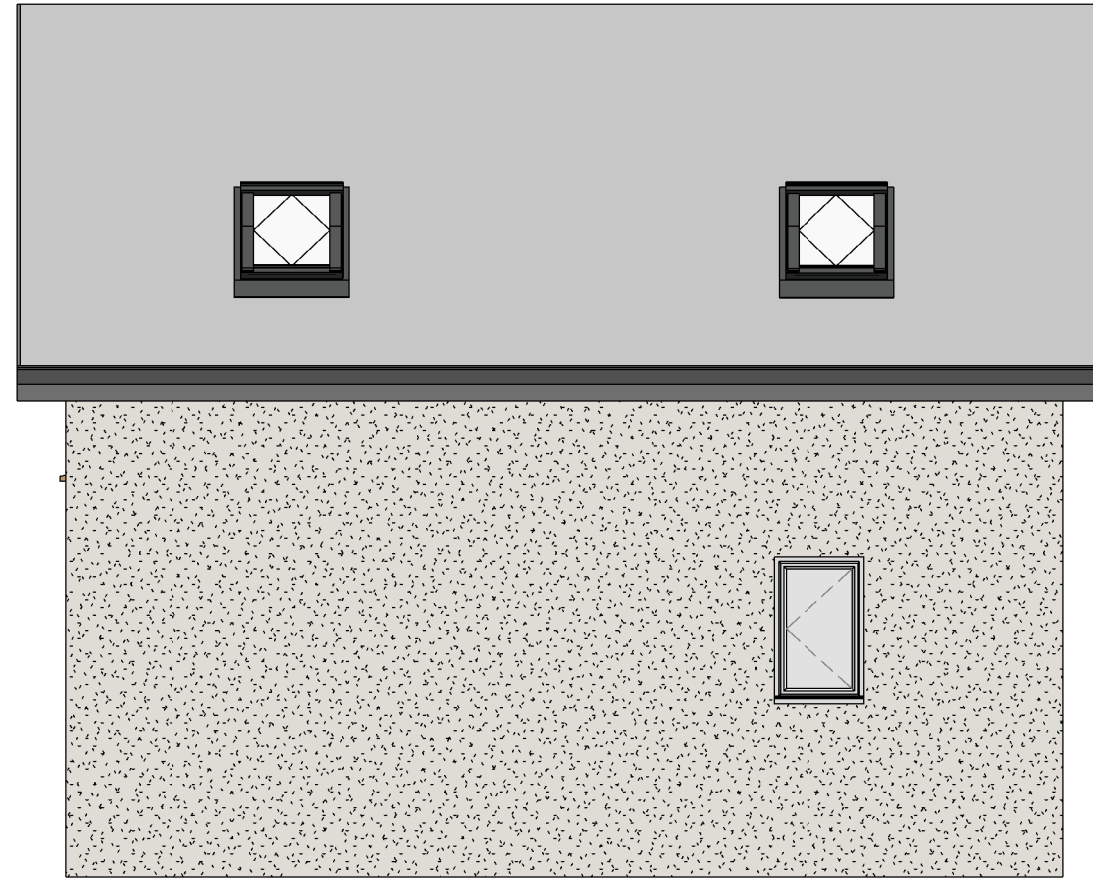


6 Proposed Side Elevation
1 : 50

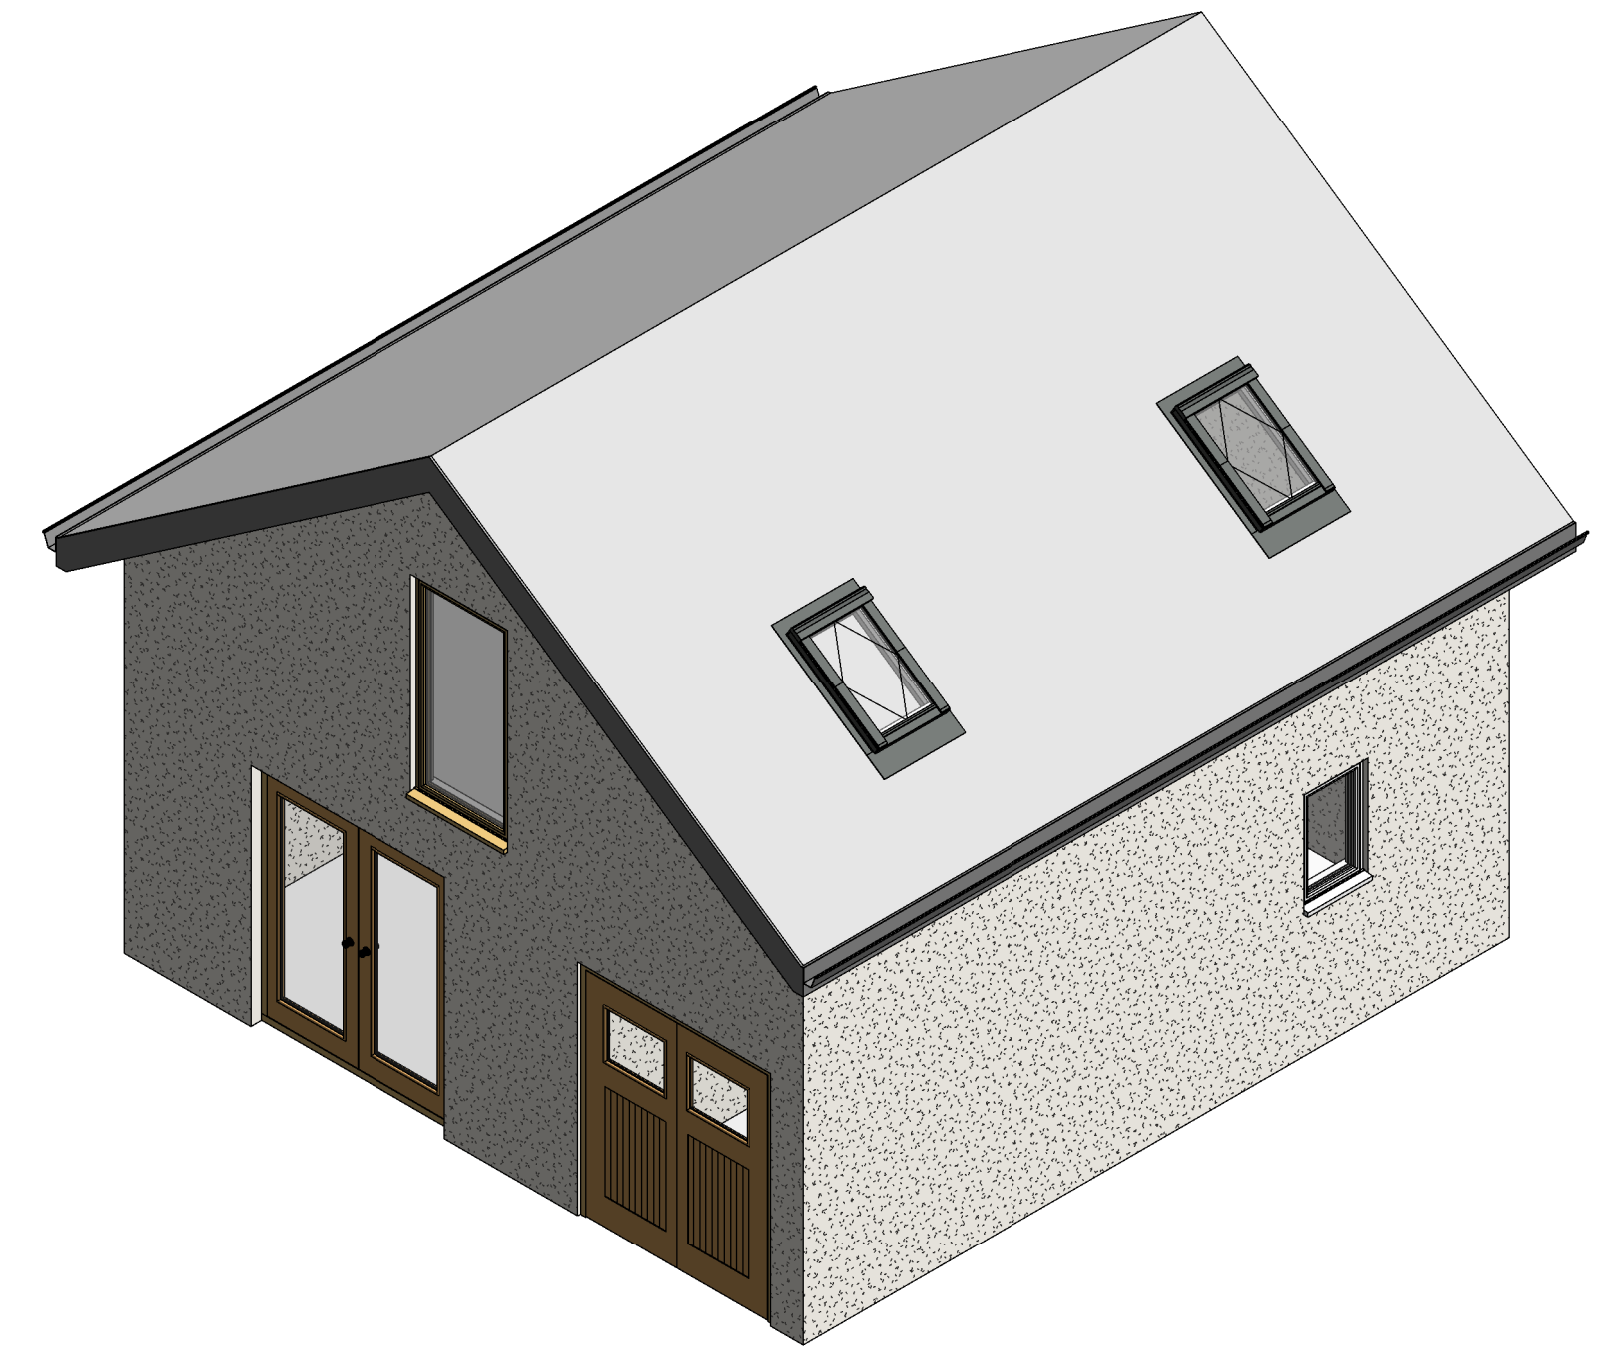

7 3D Proposed Outbuilding




3 Existing Front Elevation
1 : 50

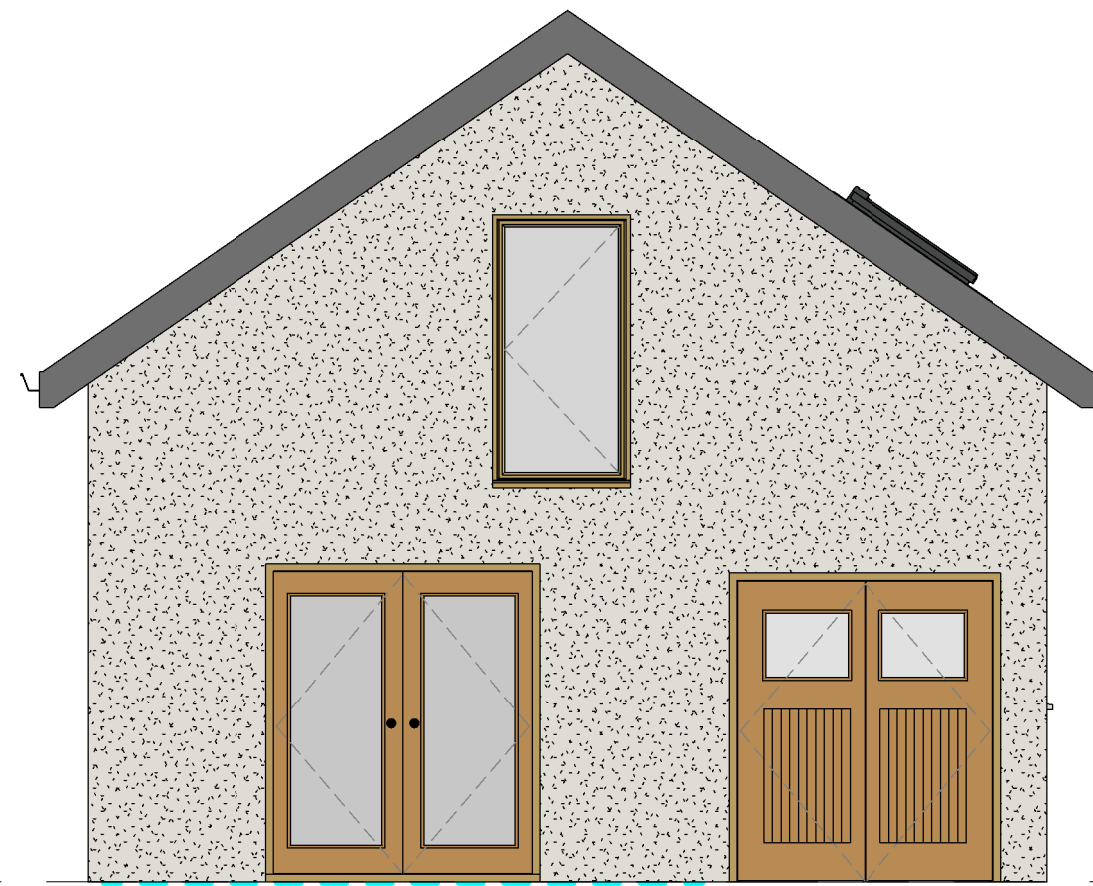


4 Proposed Front Elevation
1 : 50


Roof Slates from the current building will be re-used where possible and supplemented with additional reclaimed slate where required.
Roof Lights will be conservation type
The bricks from the current building will be cleaned off and re-used where possible and mixed in with farmhouse bricks to compliment surrounding neighbour's outbuildings
The joinery will be painted grey to match the main house.
The windows will be anthracite grey to match the rear of the house
Rainwater goods will be like for like UPVC as the current outbuilding, house and all surrounding outbuildings.

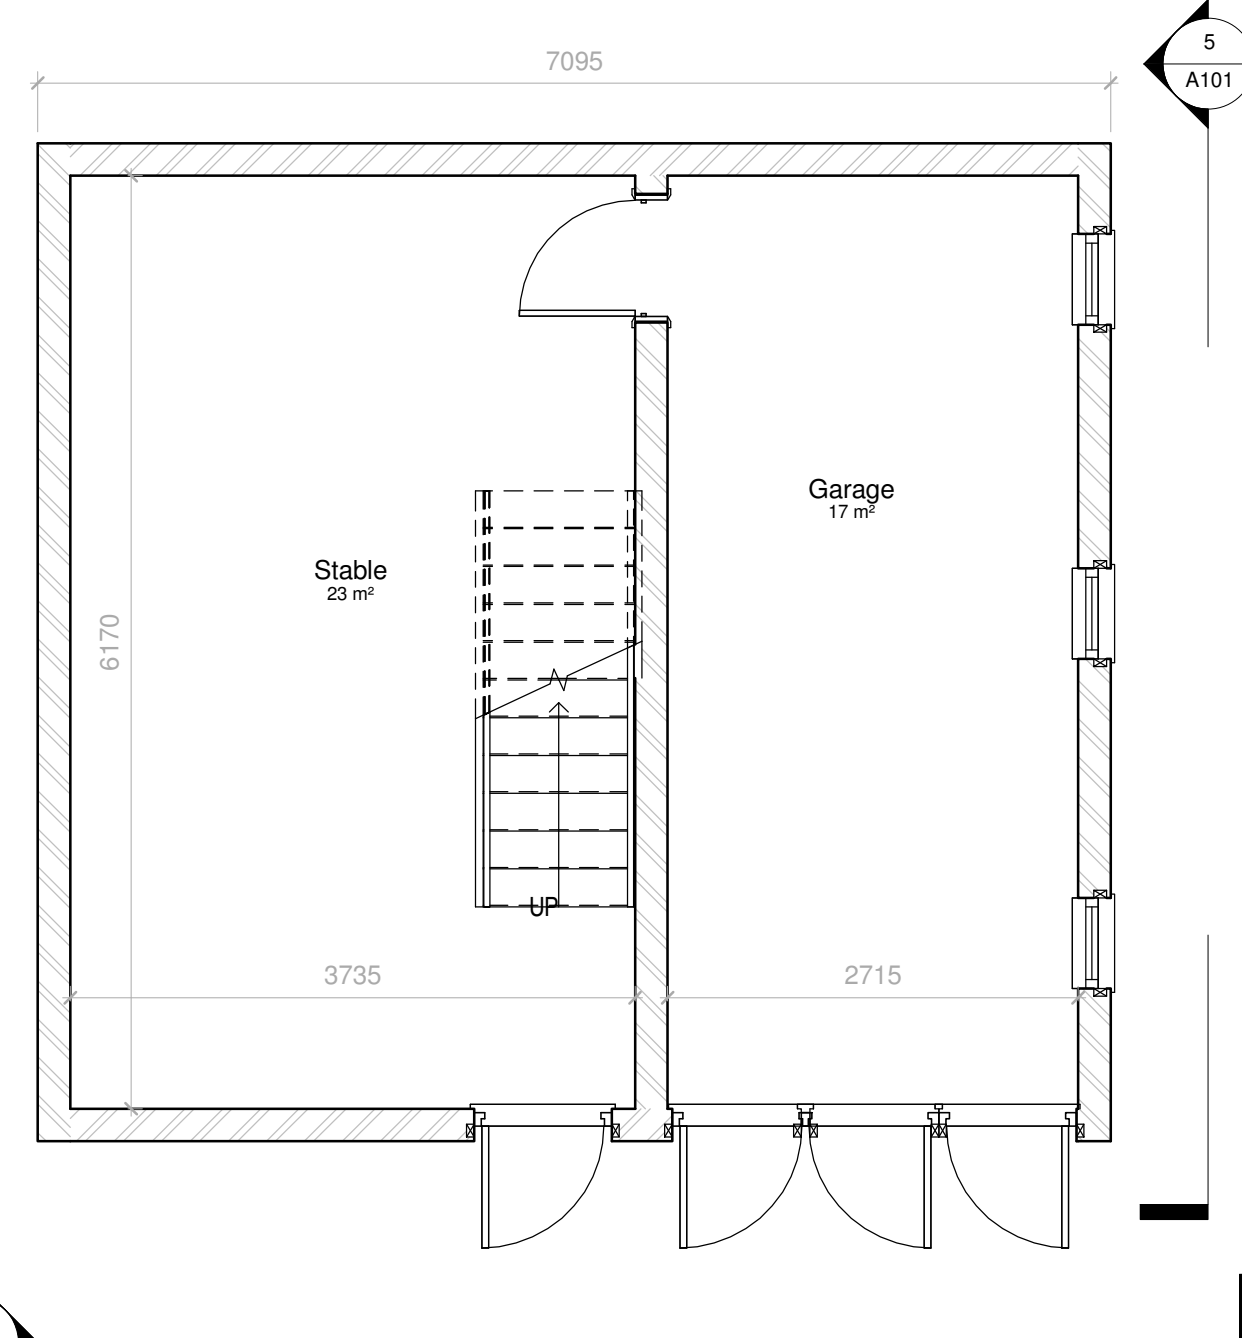

1 Existing Floor Plan
1 : 50

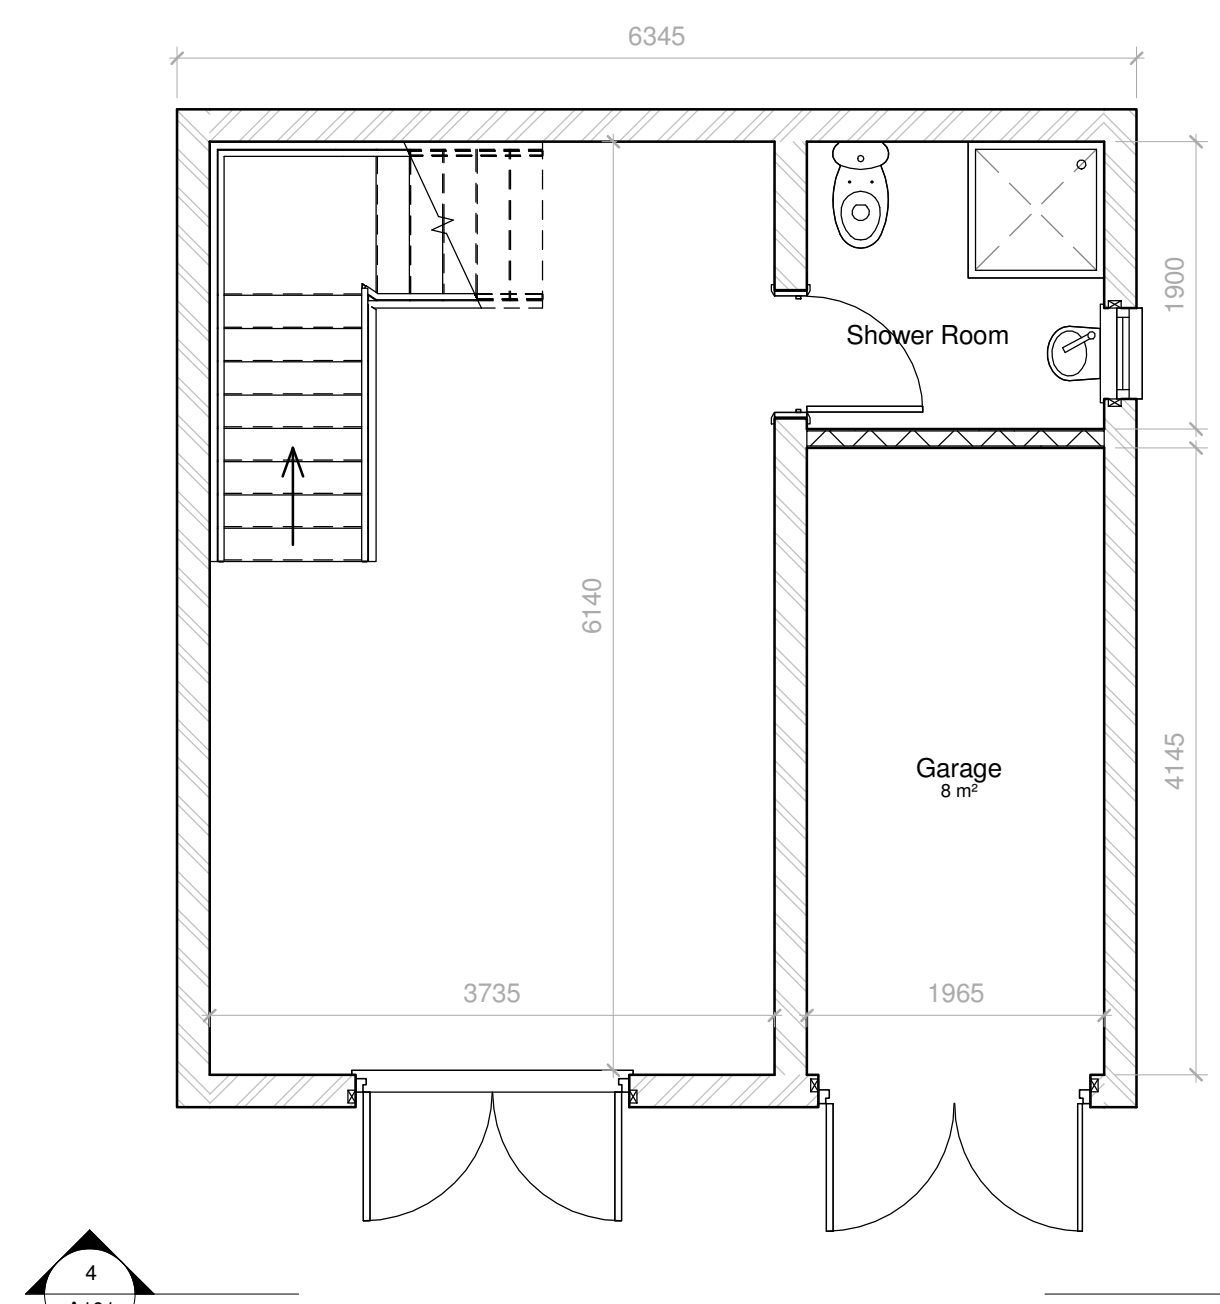

2 Proposed Floor Plan
1 : 50

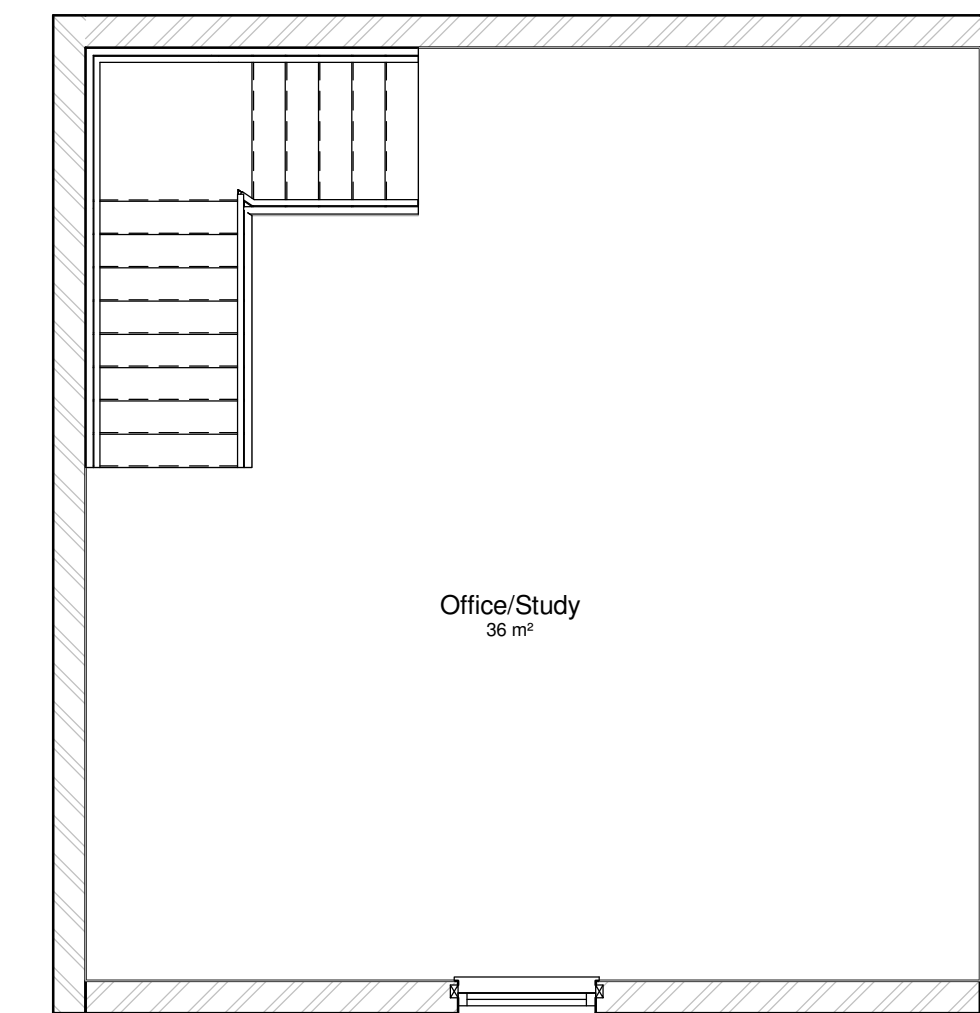

8 Proposed First Floor
1 : 50

Rev	Description	Date
1	Planning Approval	21.02.19
2	Room Names Amended	07.03.19
3	Revised to suit Planning Officers comments. Building width reduced.	20.03.19

PROJECT		
Holt House		
TITLE		
Outbuilding Existing and Proposed Plans and Details		
CLIENT		
The Hughes Family		
DRAWN BY MD	CHECKED BY IH	DATE 02/21/19
SCALE (@ A1) 1 : 50		PROJECT NUMBER Project Number
DRAWING NUMBER A101		REV 3