




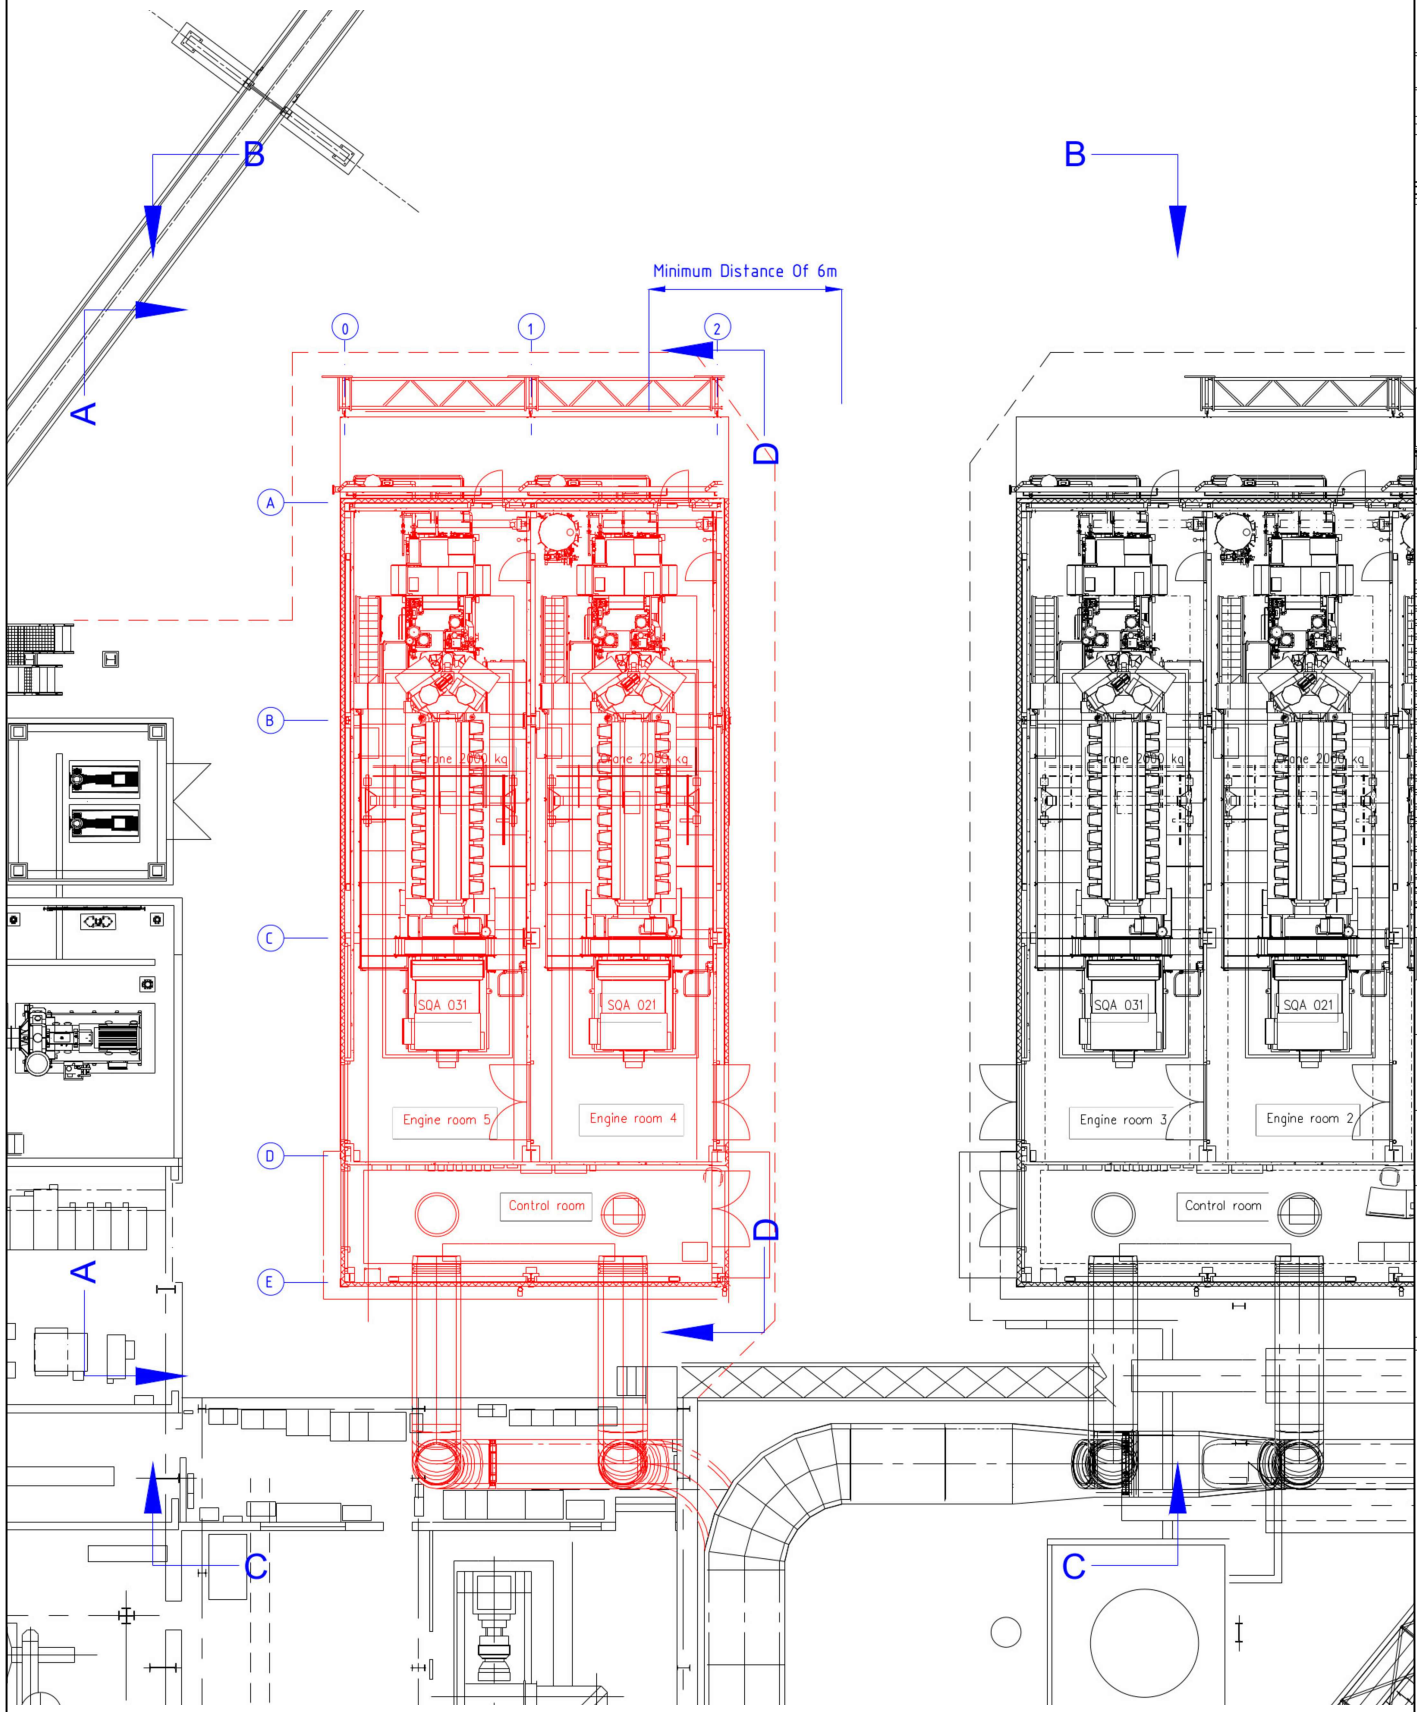


SITE PLAN
1:250@A1

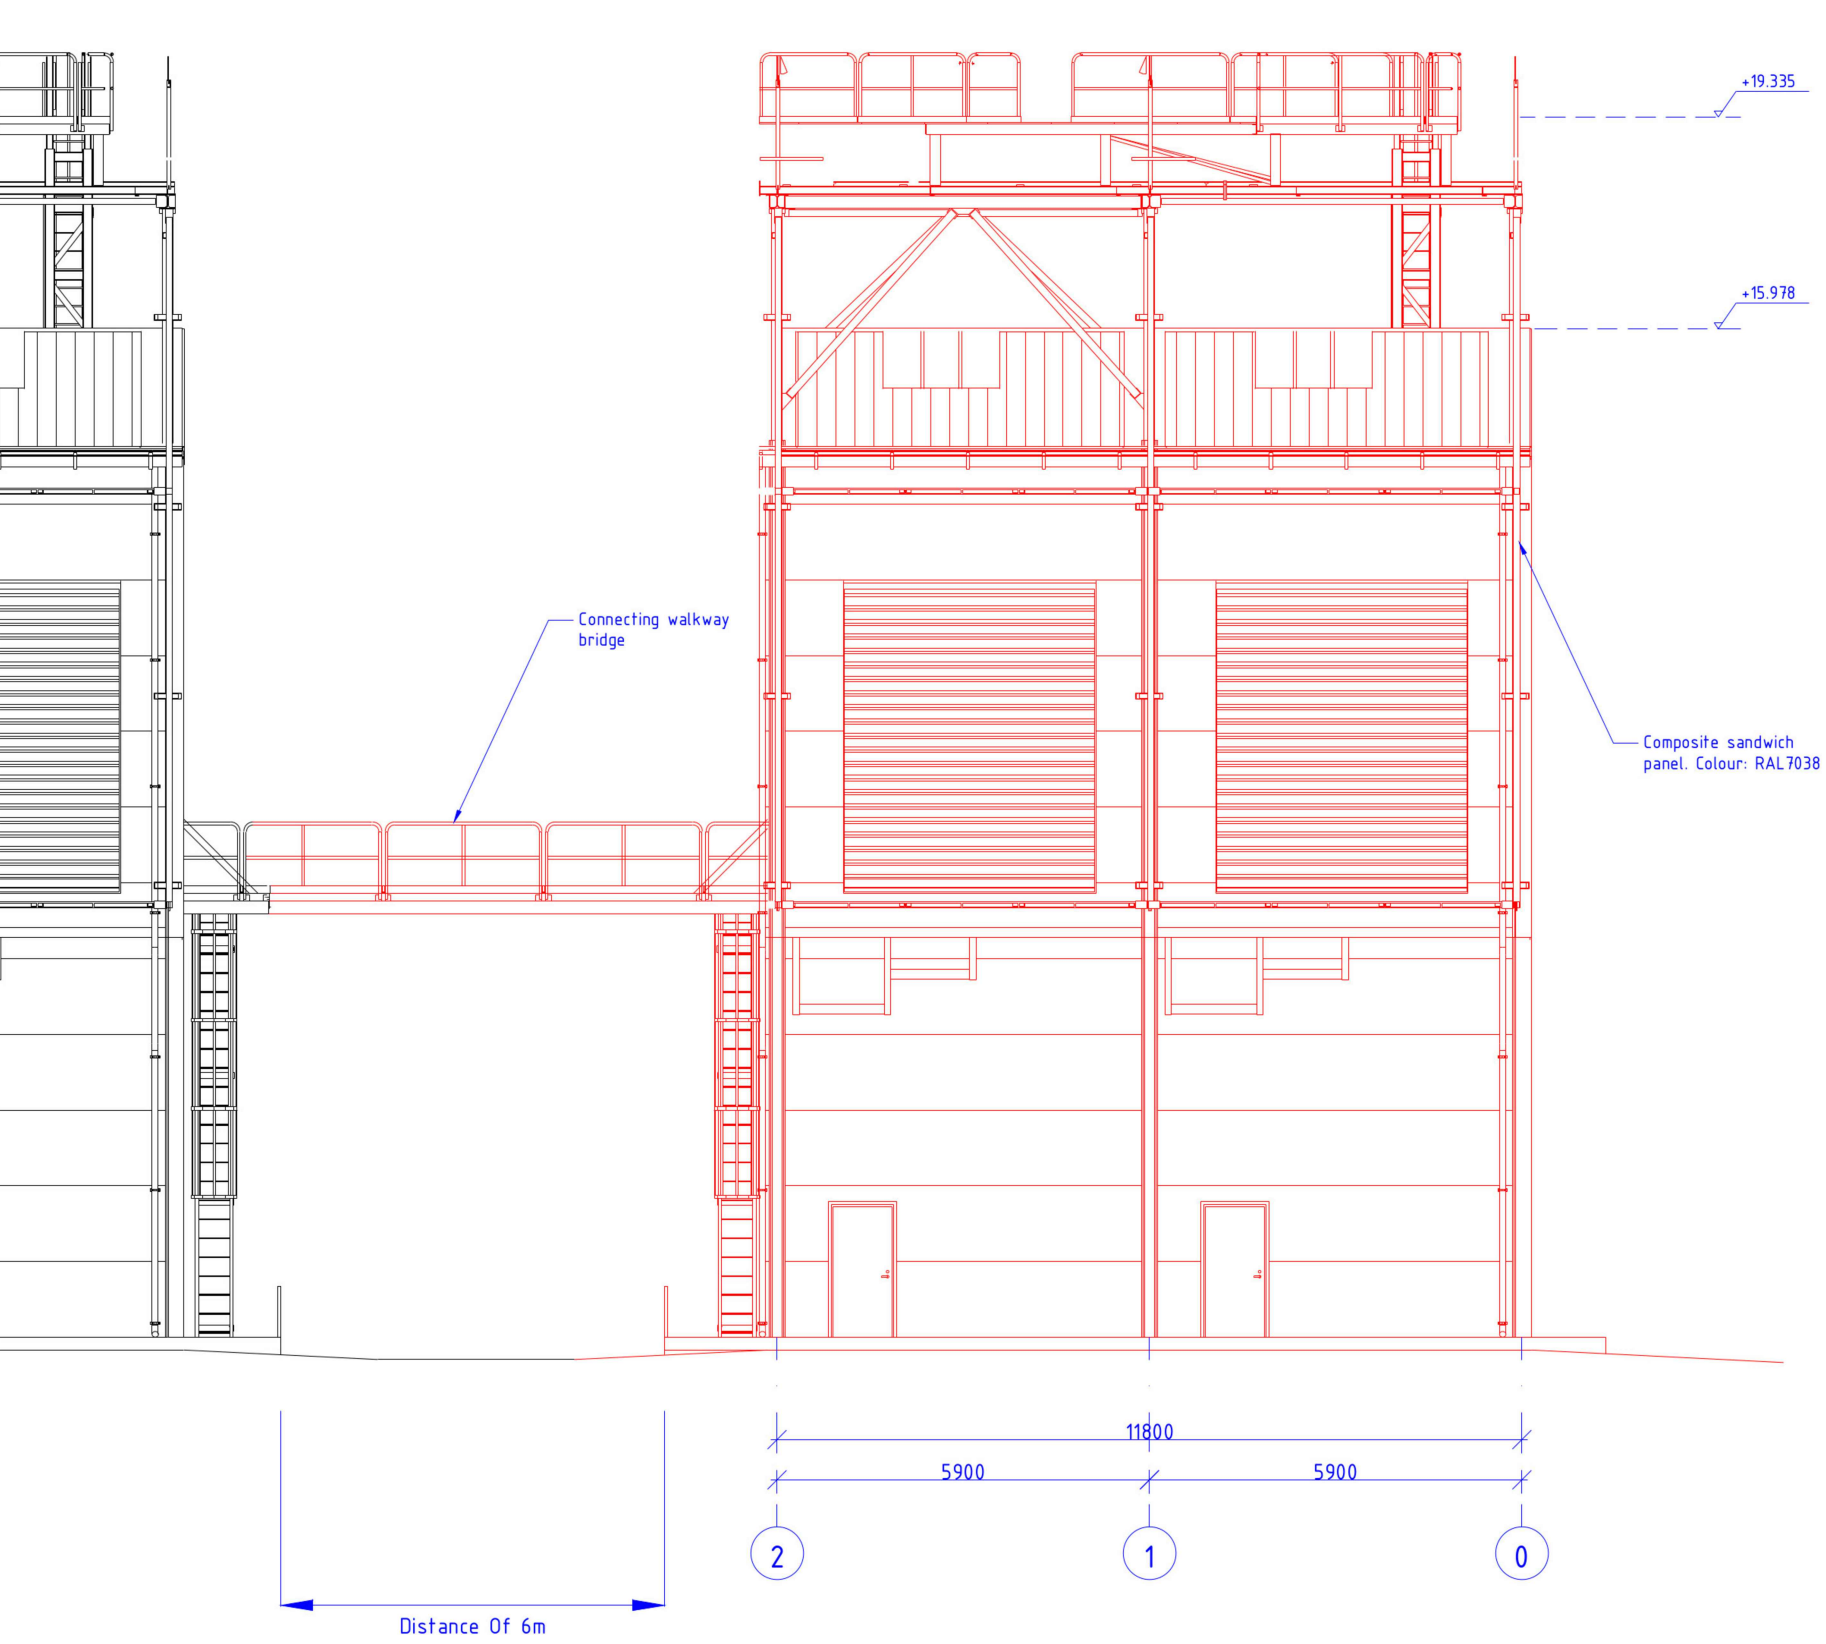


Elevation B-B
1:125@A1

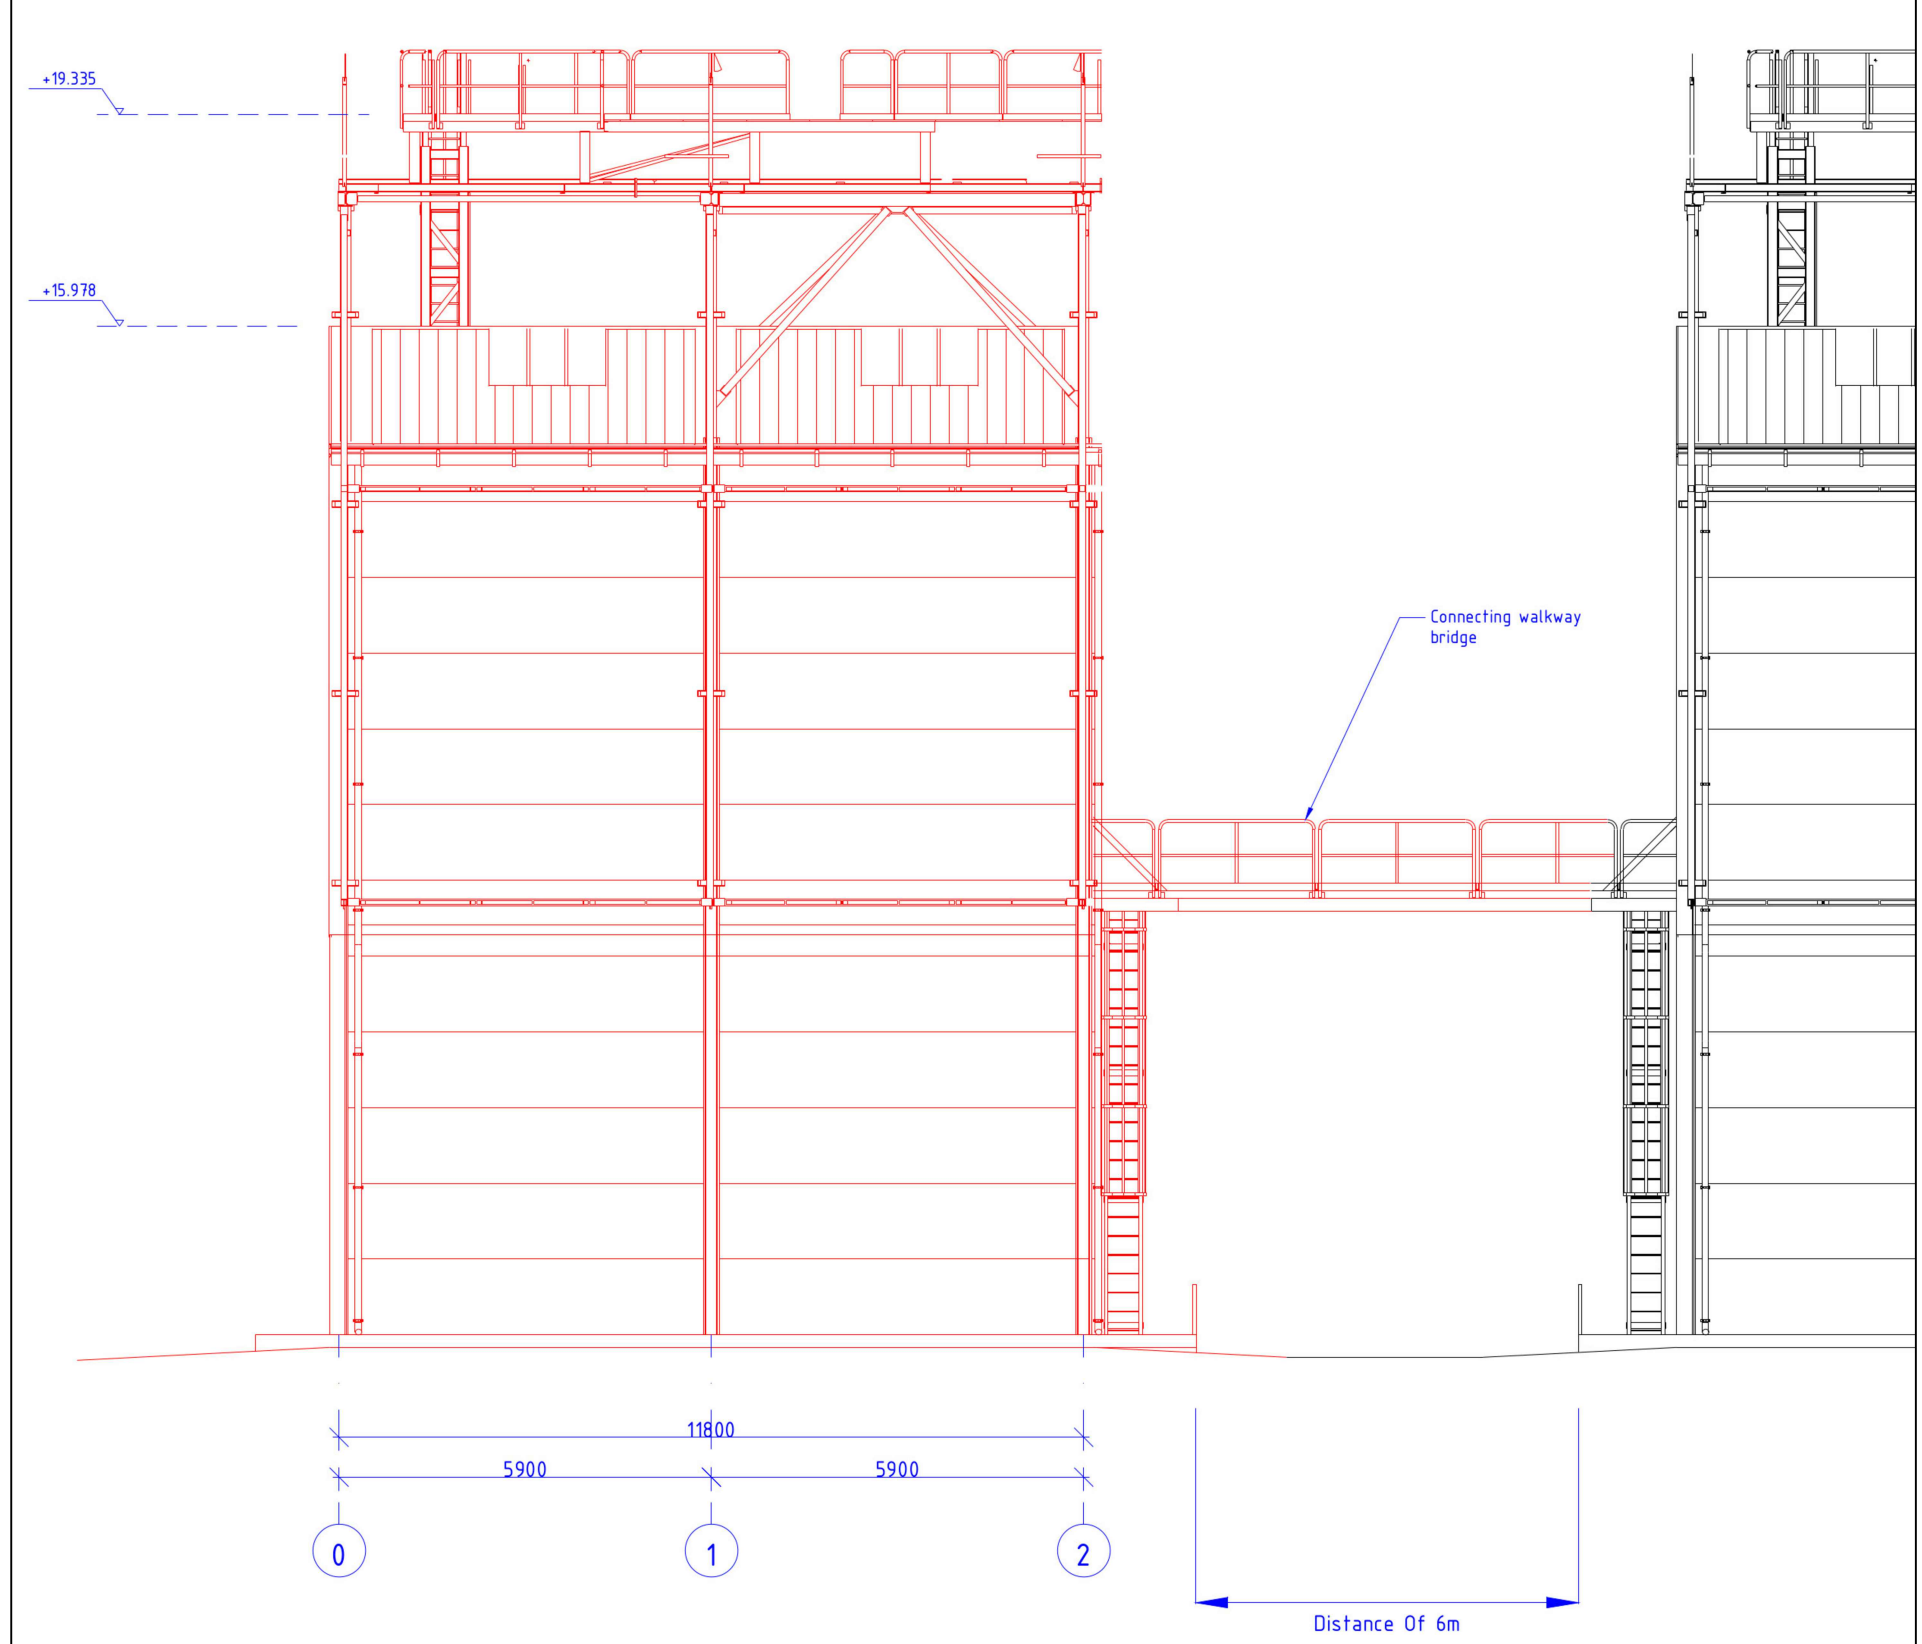

Elevation C-C
1:125@A1

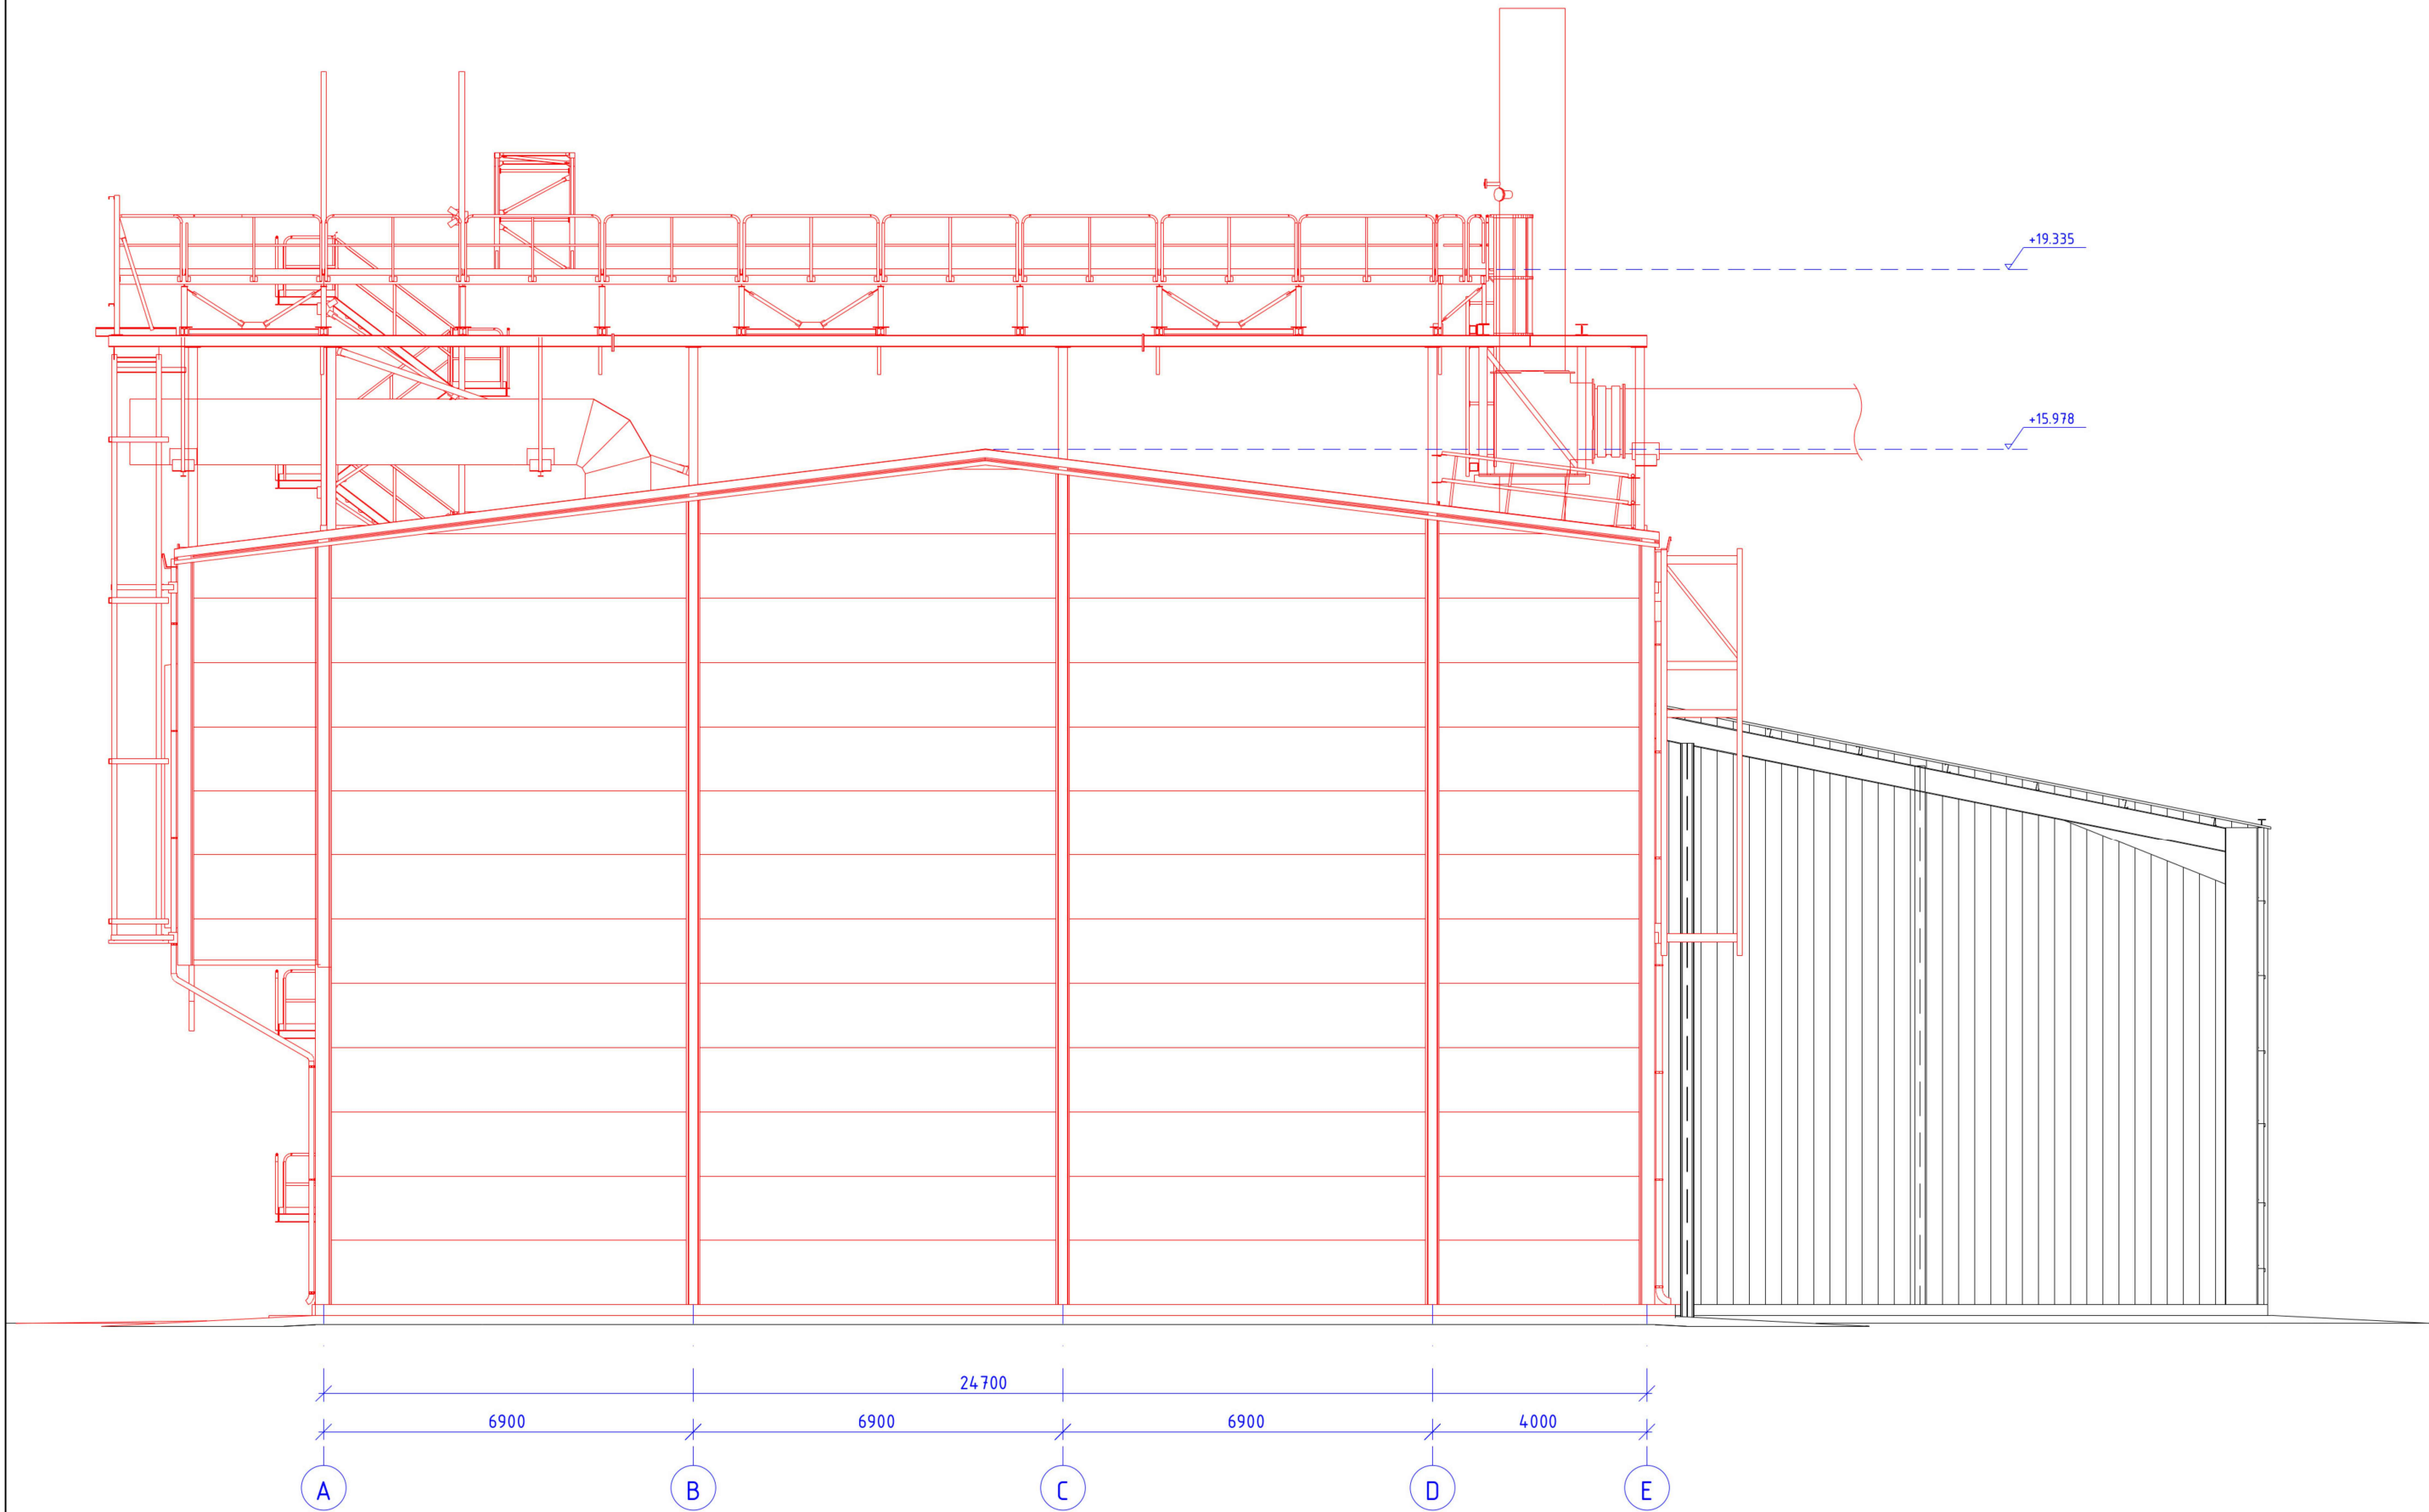

Elevation A-A
1:125@A1

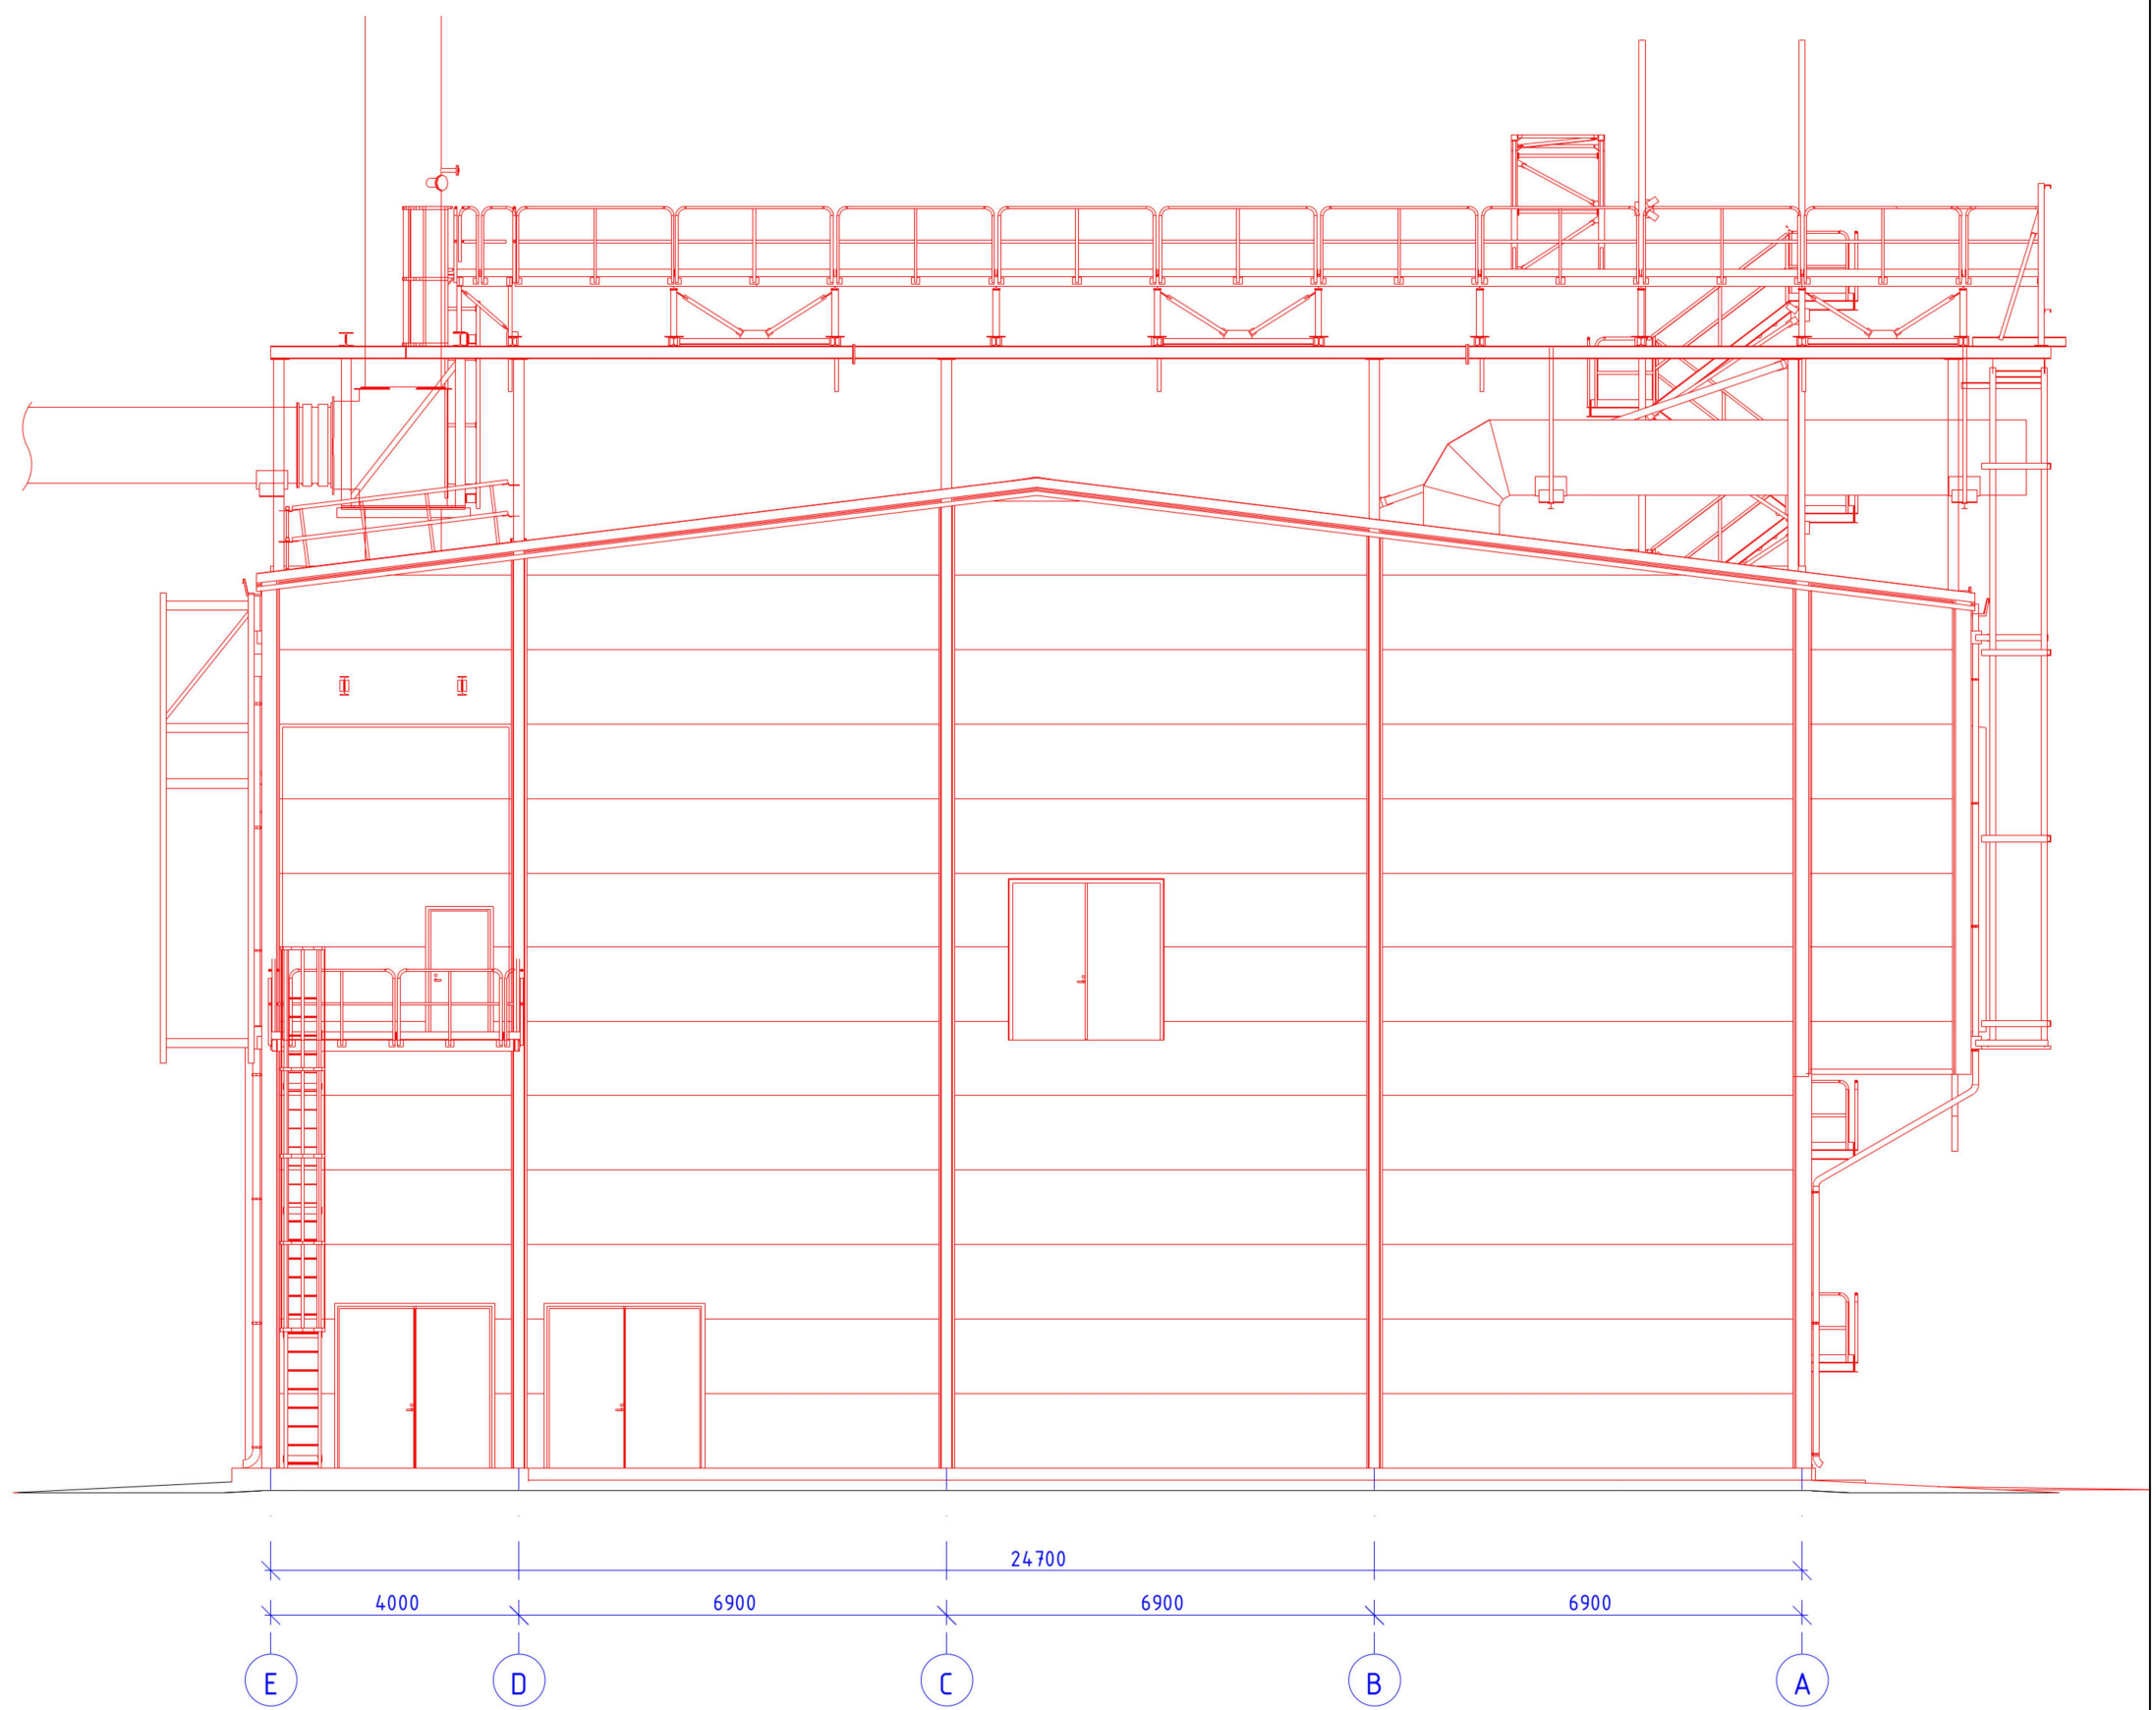

Elevation D-D
1:125@A1

This drawing is the copyright of AXIS P.E.D Limited and may not be loaned, copied or reproduced in any way -or used for any offer, quote, tender or construction purposes without written consent of the company to do so

Follow any figured dimensions - do not scale. IF IN DOUBT ASK.

Revision History	Date

Chester Office Well House Barns Breton Chester CH4 0DH		South Manchester Office Carnegie House 76 Water Lane Wilmslow SK9 5BB		axis
0844 8700 007		www.axisped.co.uk		
client: KRONOSPAN				
project: GAS ENGINES				
drawing title: SITE PLAN & PROPOSED ELEVATIONS				
date: February 2018		drawn by:	checked:	
drawing number:		AM	LM	
2353-01-02		status:	For Planning	
scale(s): As stated		rev:	-	
planning environment design				