




Rev B - lagoon embankment removed from site area 13/03/2019

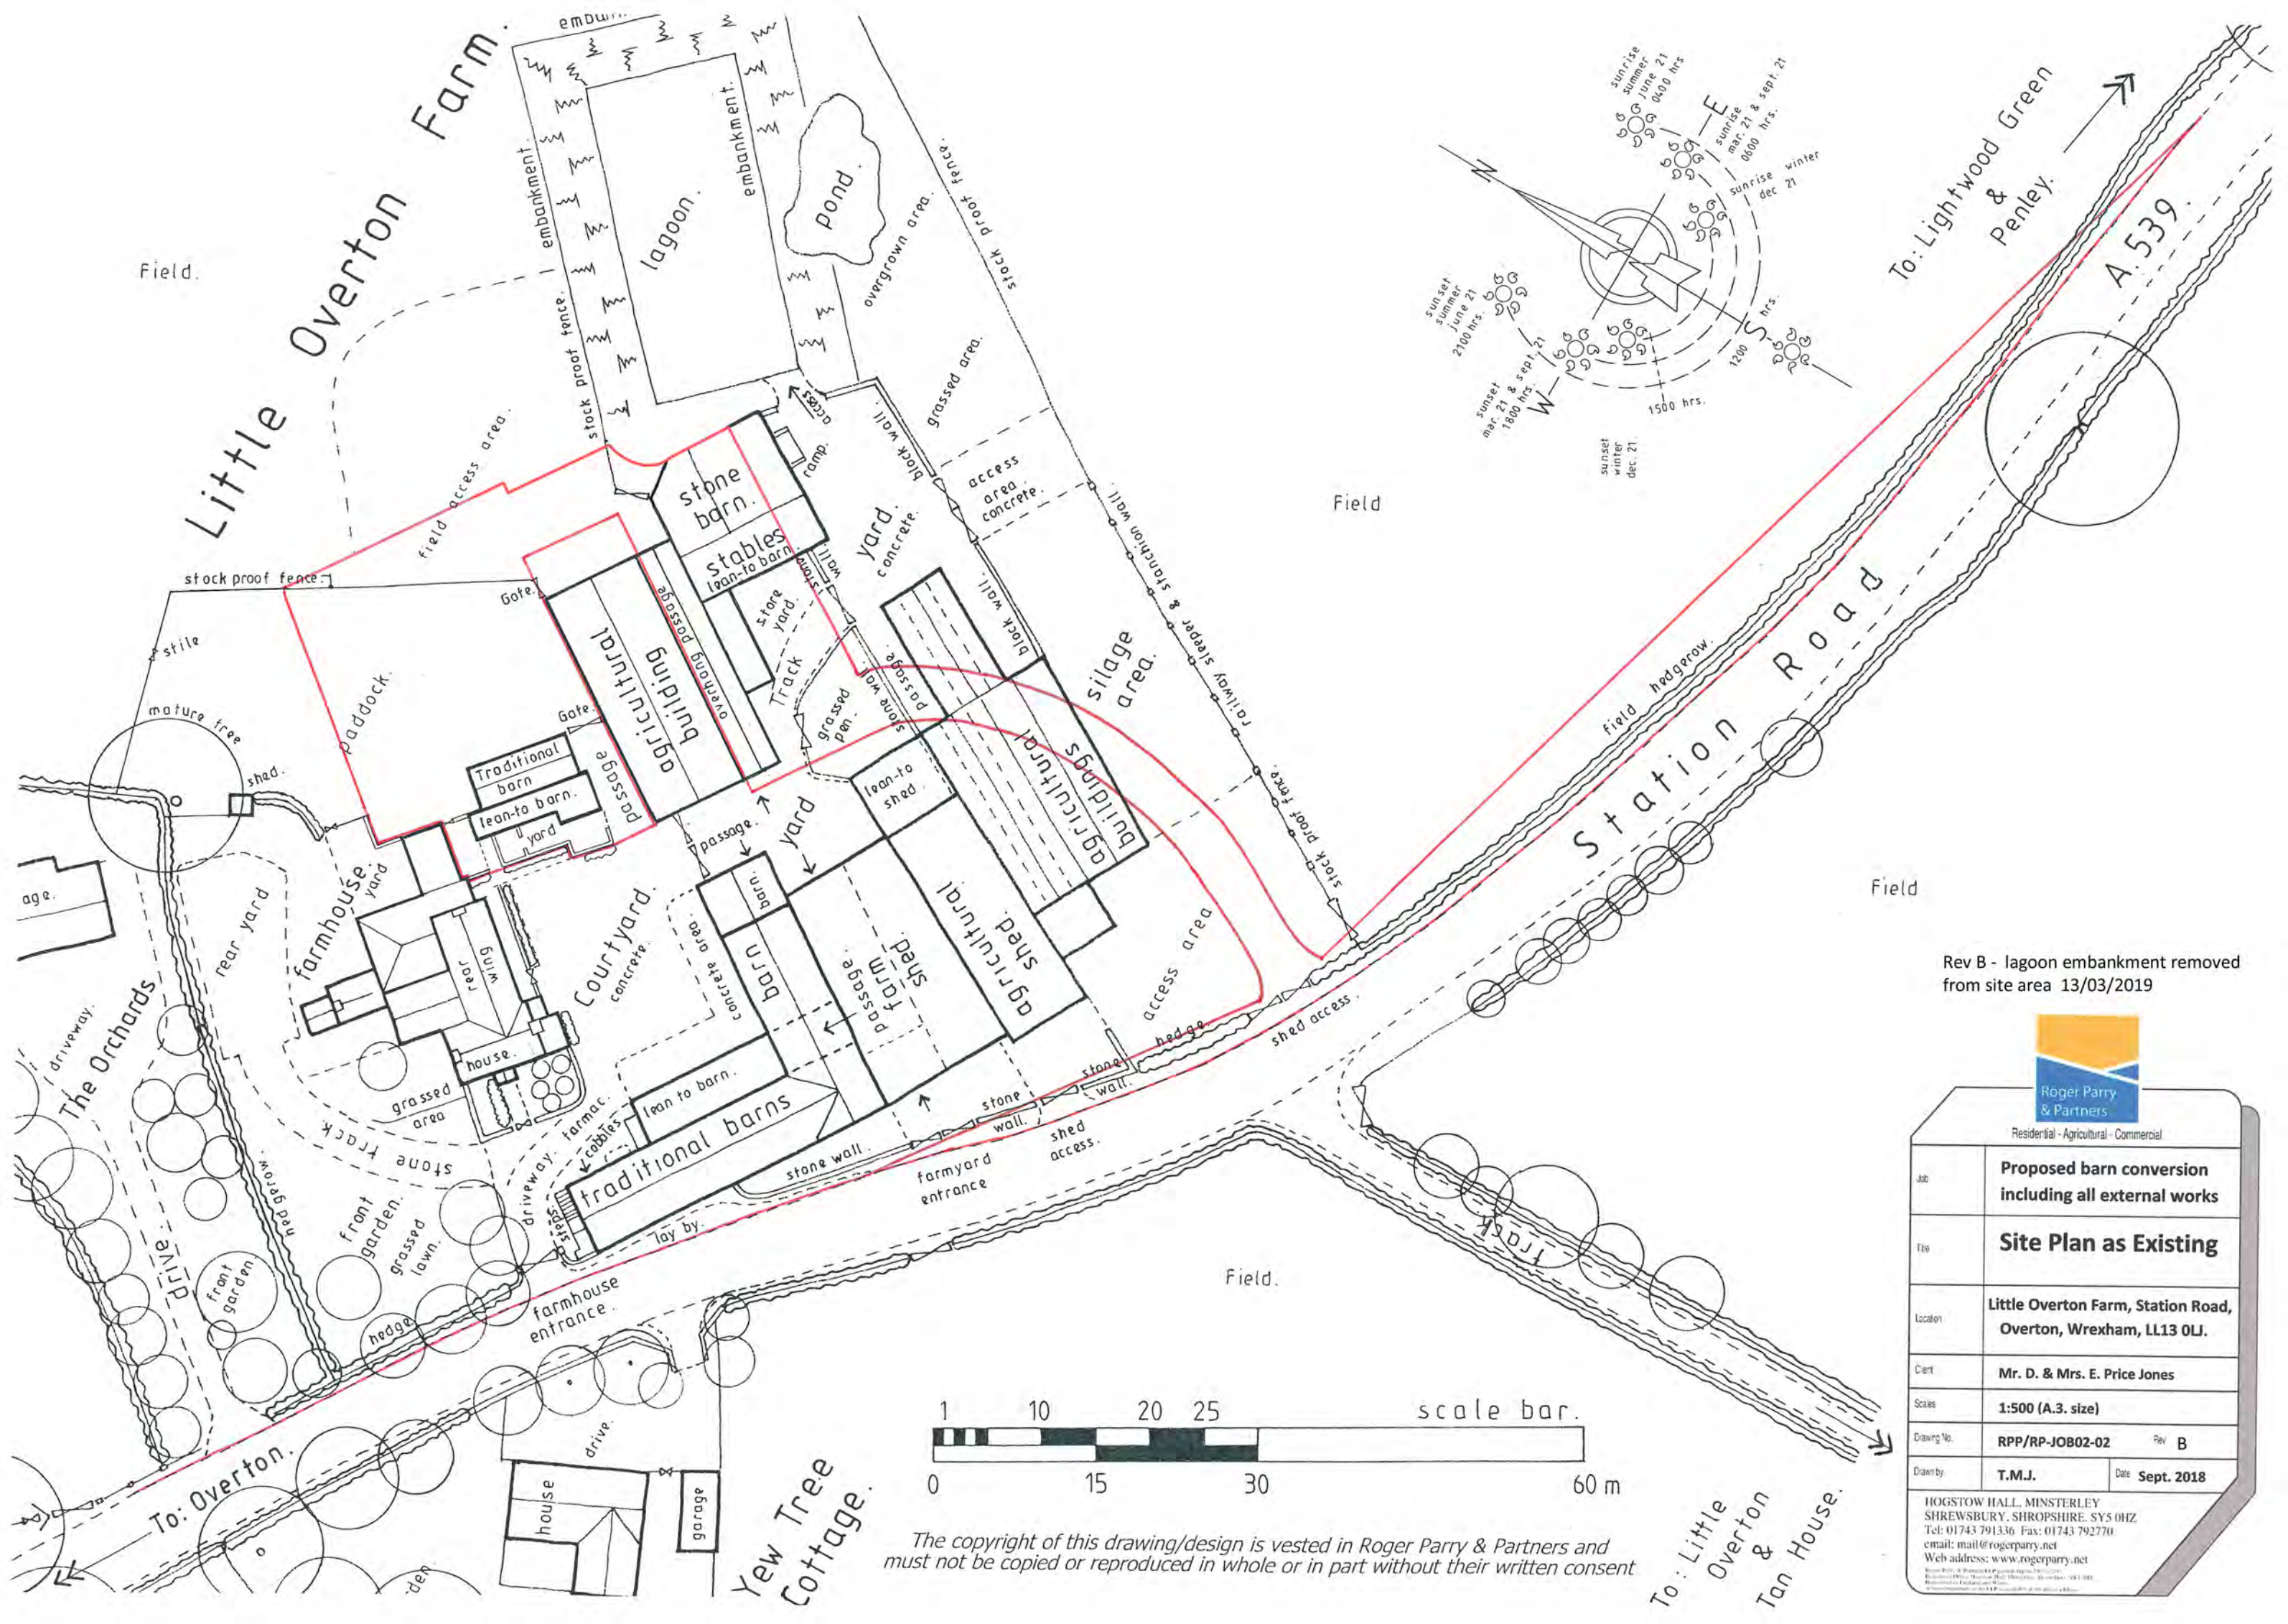

Job	Proposed barn conversion including all external works	
Title	Site Plan as Existing	
Location	Little Overton Farm, Station Road, Overton, Wrexham, LL13 0LJ.	
Client	Mr. D. & Mrs. E. Price Jones	
Scales	1:500 (A3. size)	
Drawing No.	RPP/RP-JOB02-02	Rev B
Drawn by	T.M.J.	Date Sept. 2018
HOGSTOW HALL, MINSTERLEY SHREWSBURY, SHROPSHIRE. SY5 0HZ Tel: 01743 791336 Fax: 01743 792770 email: mail@rogerparry.net Web address: www.rogerparry.net		

The copyright of this drawing/design is vested in Roger Parry & Partners and must not be copied or reproduced in whole or in part without their written consent